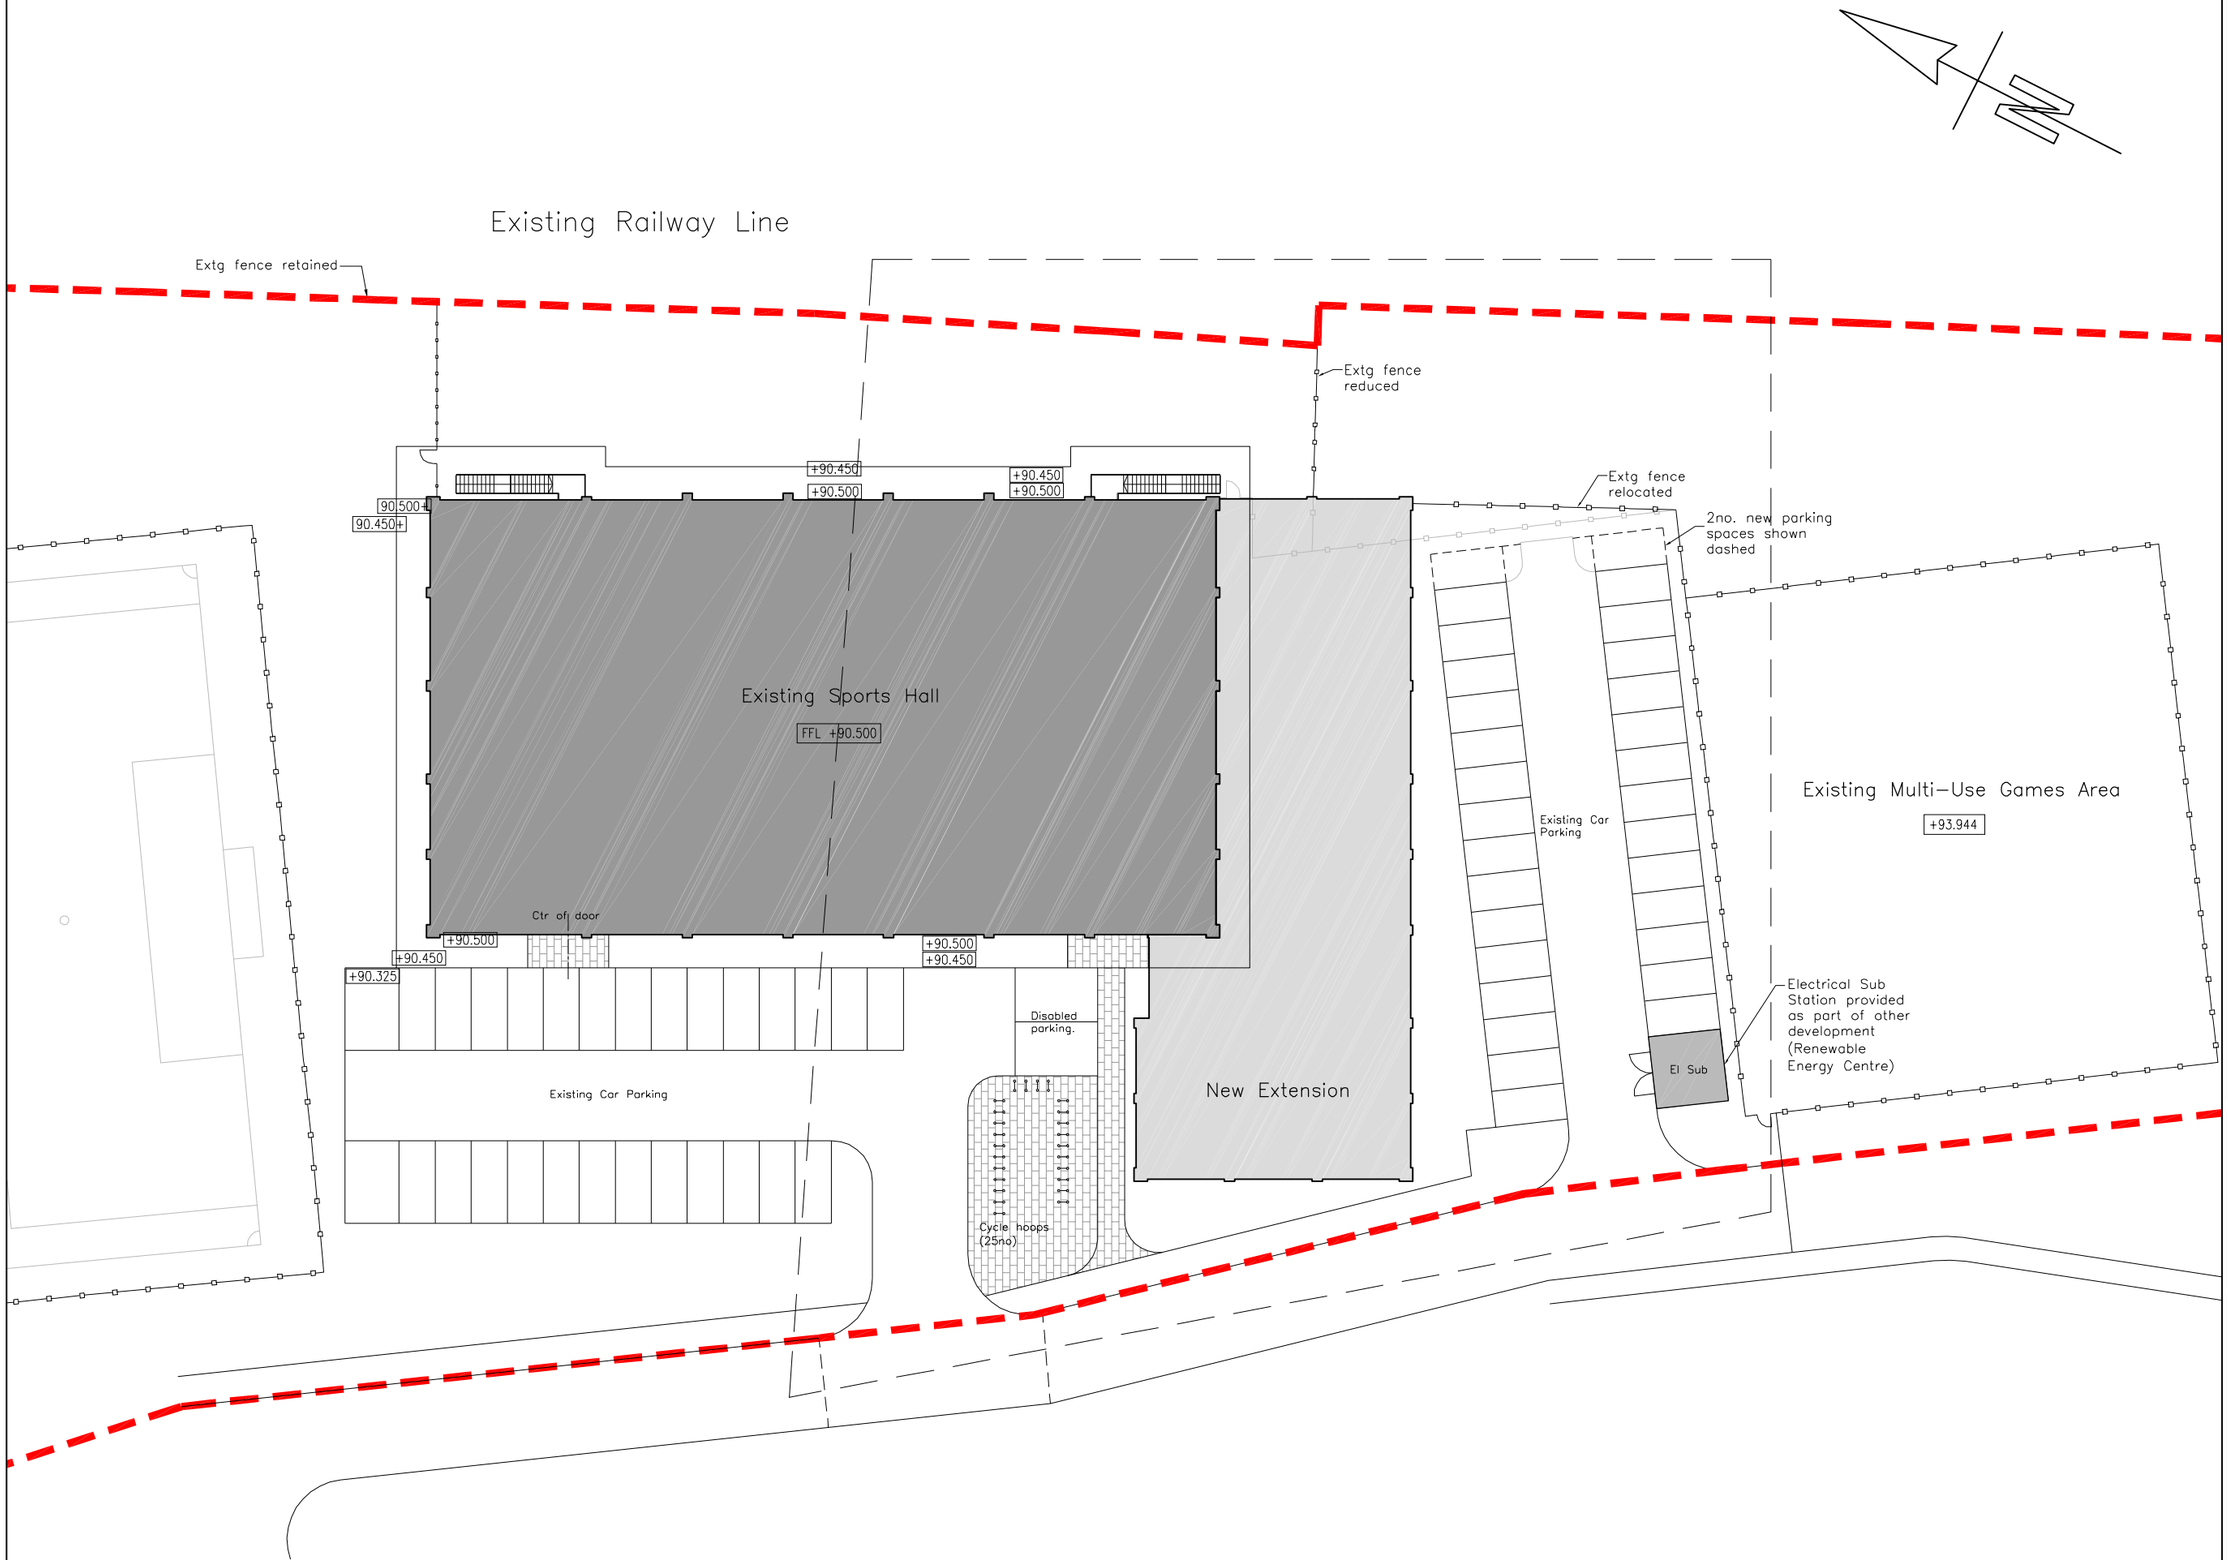


Do not scale from this drawing
The contractor is to check all dimensions on site and report any discrepancies to the architect
All rights described in chapter IV of the copyright, designs and patents act 1988 have been generally asserted

PLANNING ISSUE

D	19-11-10	Drawn: PH	Check: PP

Issued for PLANNING

C	12-11-10	Drawn: PH	Check: PP

Issued for TENDER

B	27-10-2010	Drawn: PH	Check: PP

Existing Fire Escape Stairs Corrected

A	01-09-2010	Drawn: PH	Check: PP

Initial Issue

Fulcrum
2 Sidney Street
Sheffield S1 4RH

Telephone +44(0)114276165
Facsimile +44(0)1142799191
Website www.jeffersonsheard.com

Jefferson Sheard Architects

Drawn	PH
Check	PP

Project

Extension to Honeywell Sports Centre

Drawing

Proposed Site Plan

Scale	Date
1:200@A1	01-09-2010

Ref.	Number	Rev.
0012	2000	D