




VIEW B-B

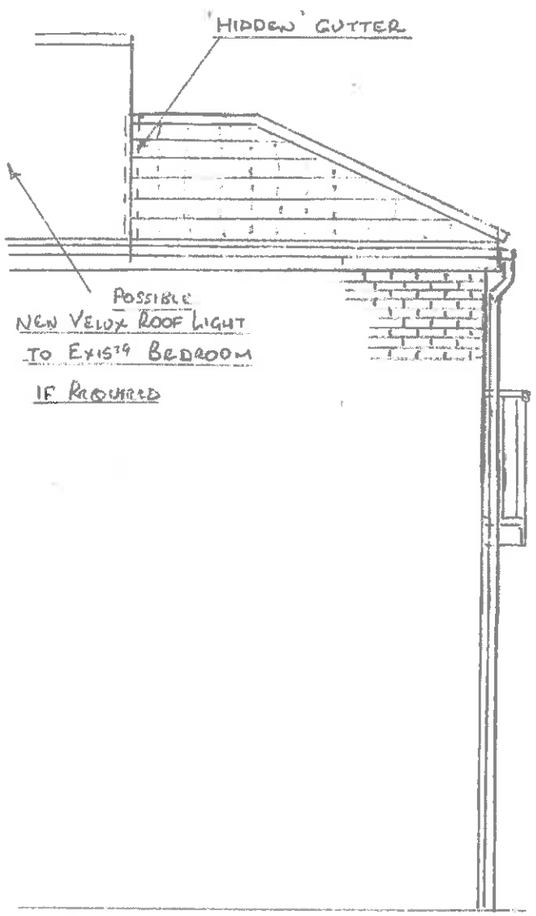

PROPOSED REAR ELEVATION

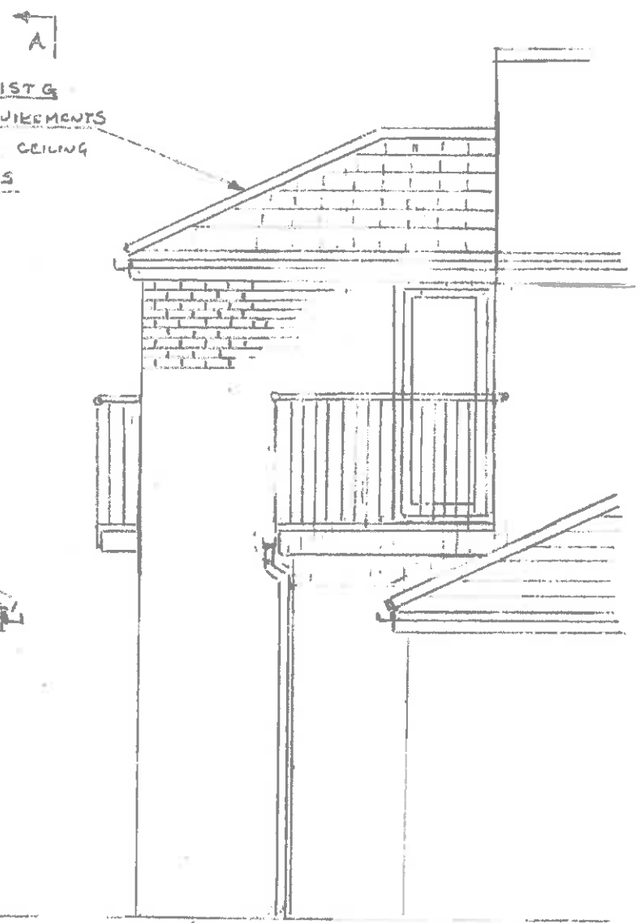


VIEW A-A

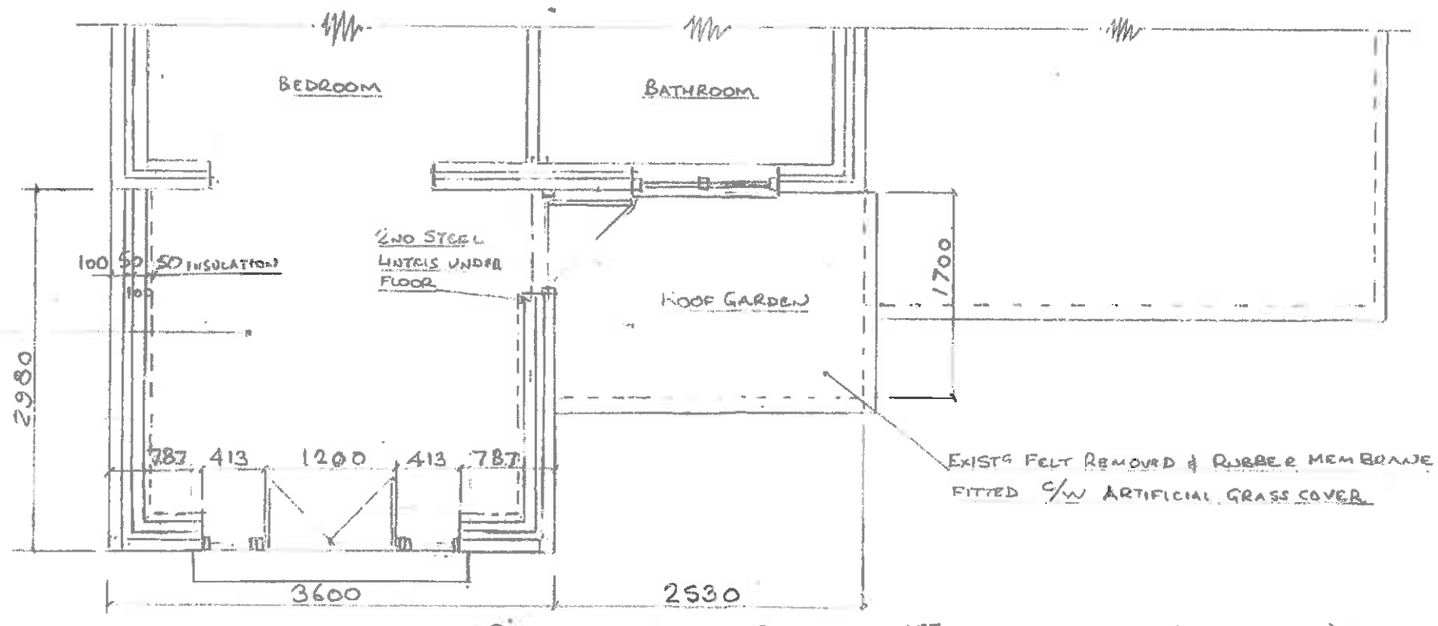

PROPOSED REAR PLAN AT 1ST FLOOR LEVEL (SCALE 1:50)

PROPOSED 1ST FLOOR EXTENSION
No16 ALPERTON CLOSE
(SHEET 2) REV A 10/10/17

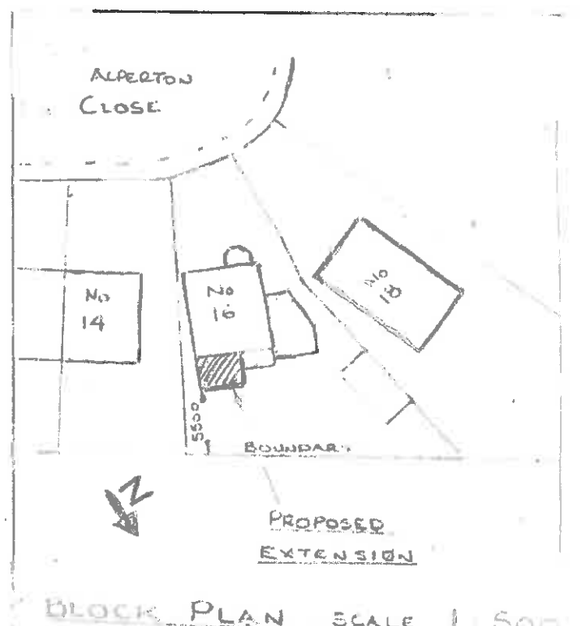

BLOCK PLAN SCALE 1:500