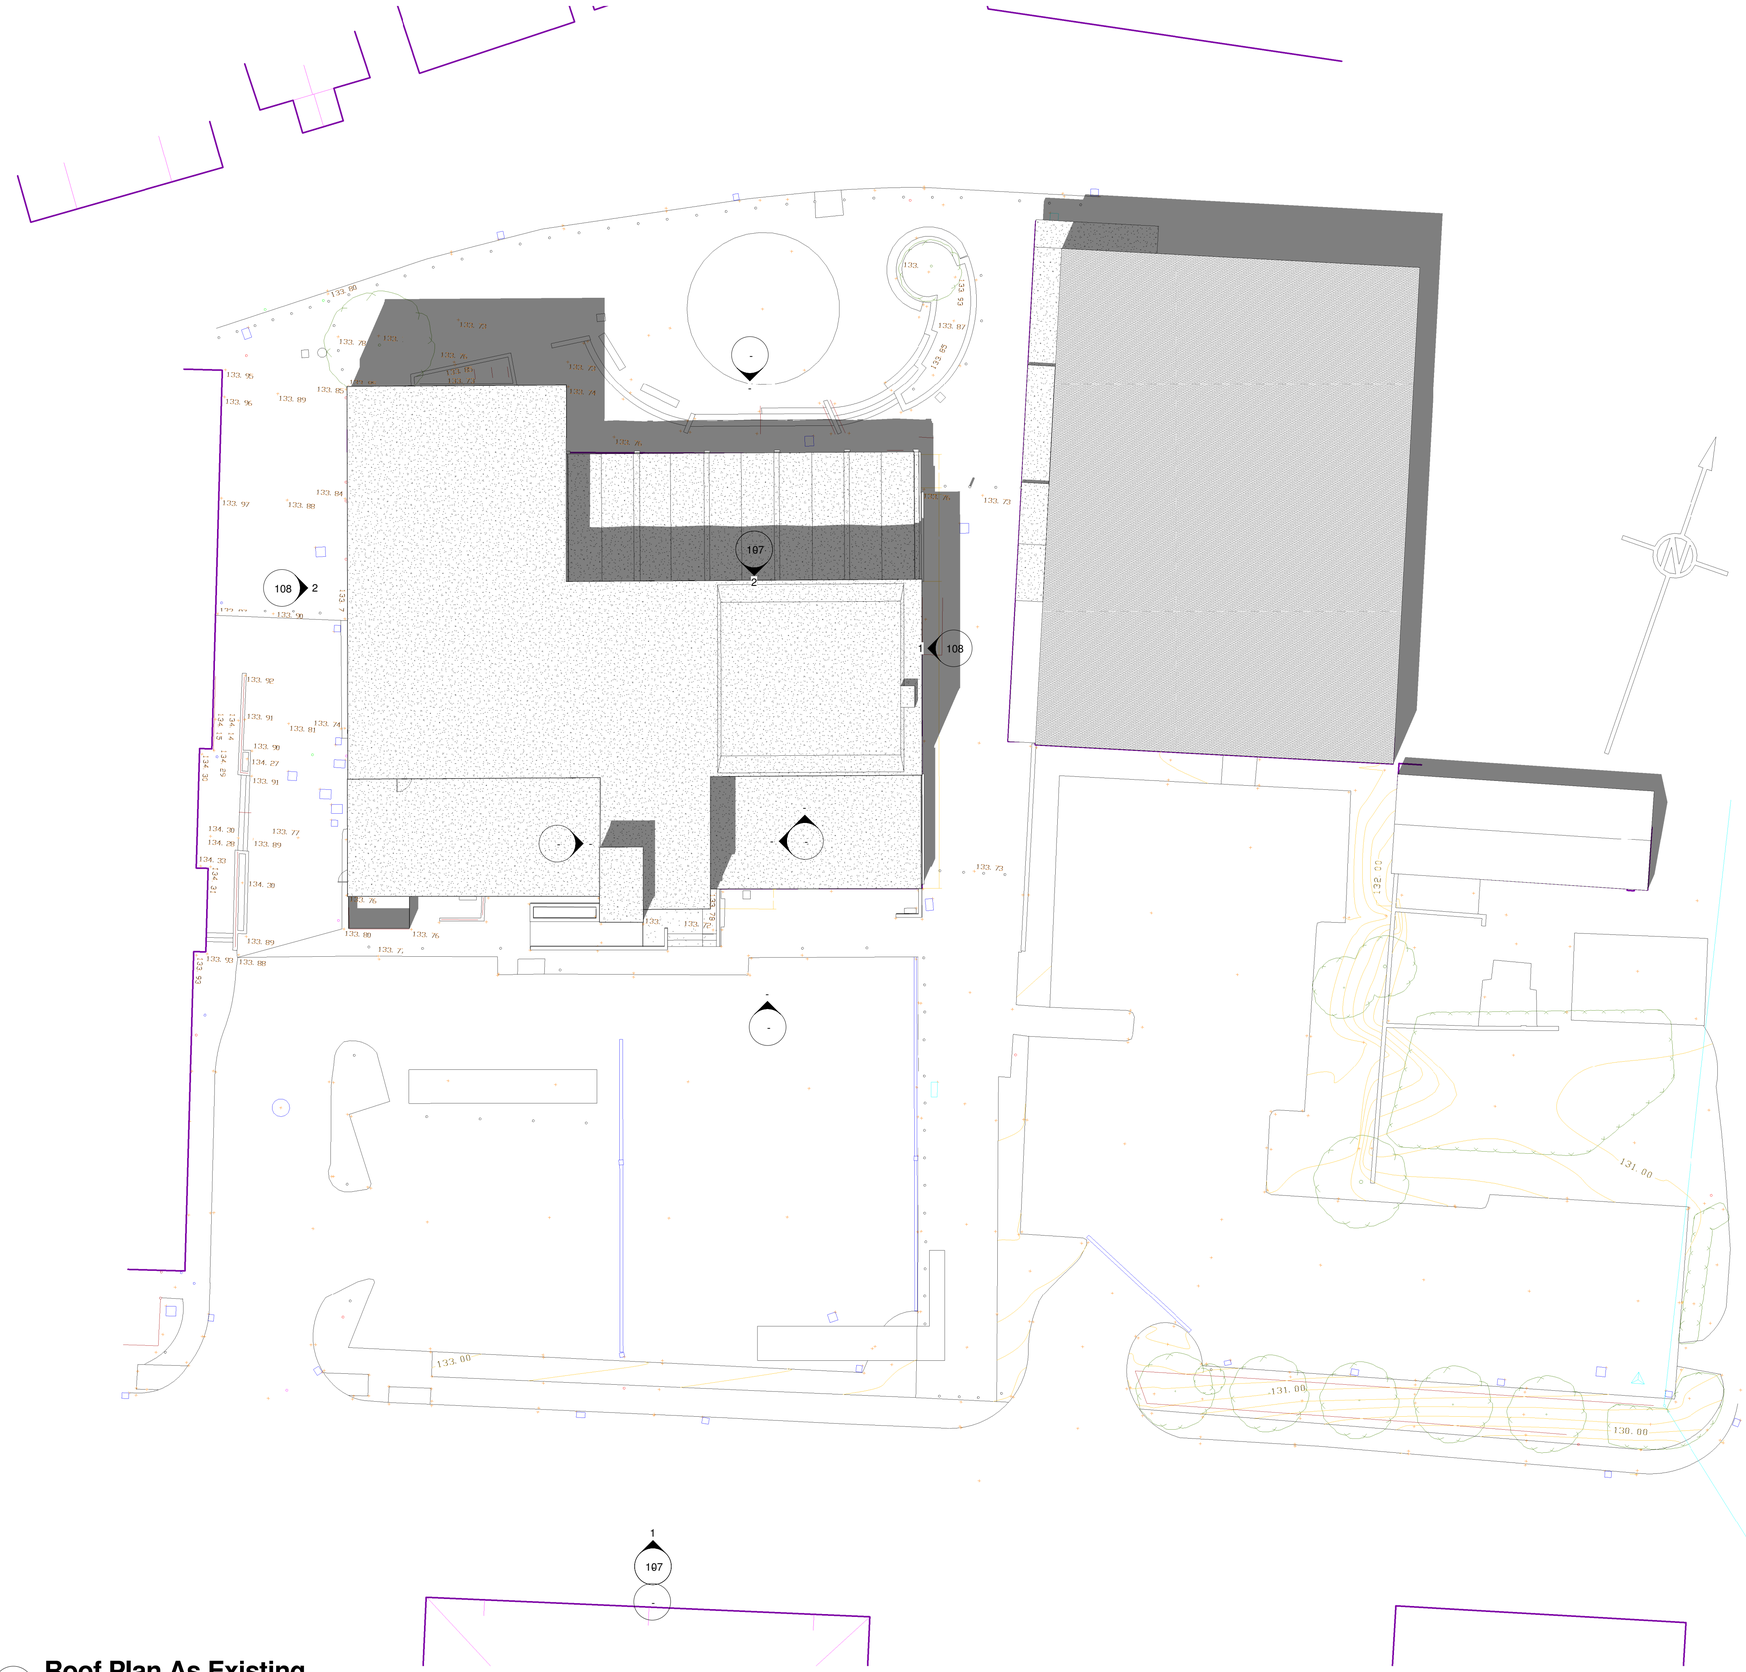


Rev	Date	Drawn	Description

PLANNING

WhiteDesign

Client: RESILIENTI

Project: HOYLAND SITE C

Title: Existing Roof Plan

Scales:	Drawn:	Date:	Checked:
1 : 200	SL	01/06/2015 17:28:07	KU

Drawing no: 0013.10.02 105

Rev:

The White House, 24a St Andrews Road, Sheffield, S11 9AL
T: 0114 226 0255 F: 0114 226 0256
E: office@whitedg.co.uk W: www.whitedg.co.uk

1 Roof Plan As Existing
1 : 200