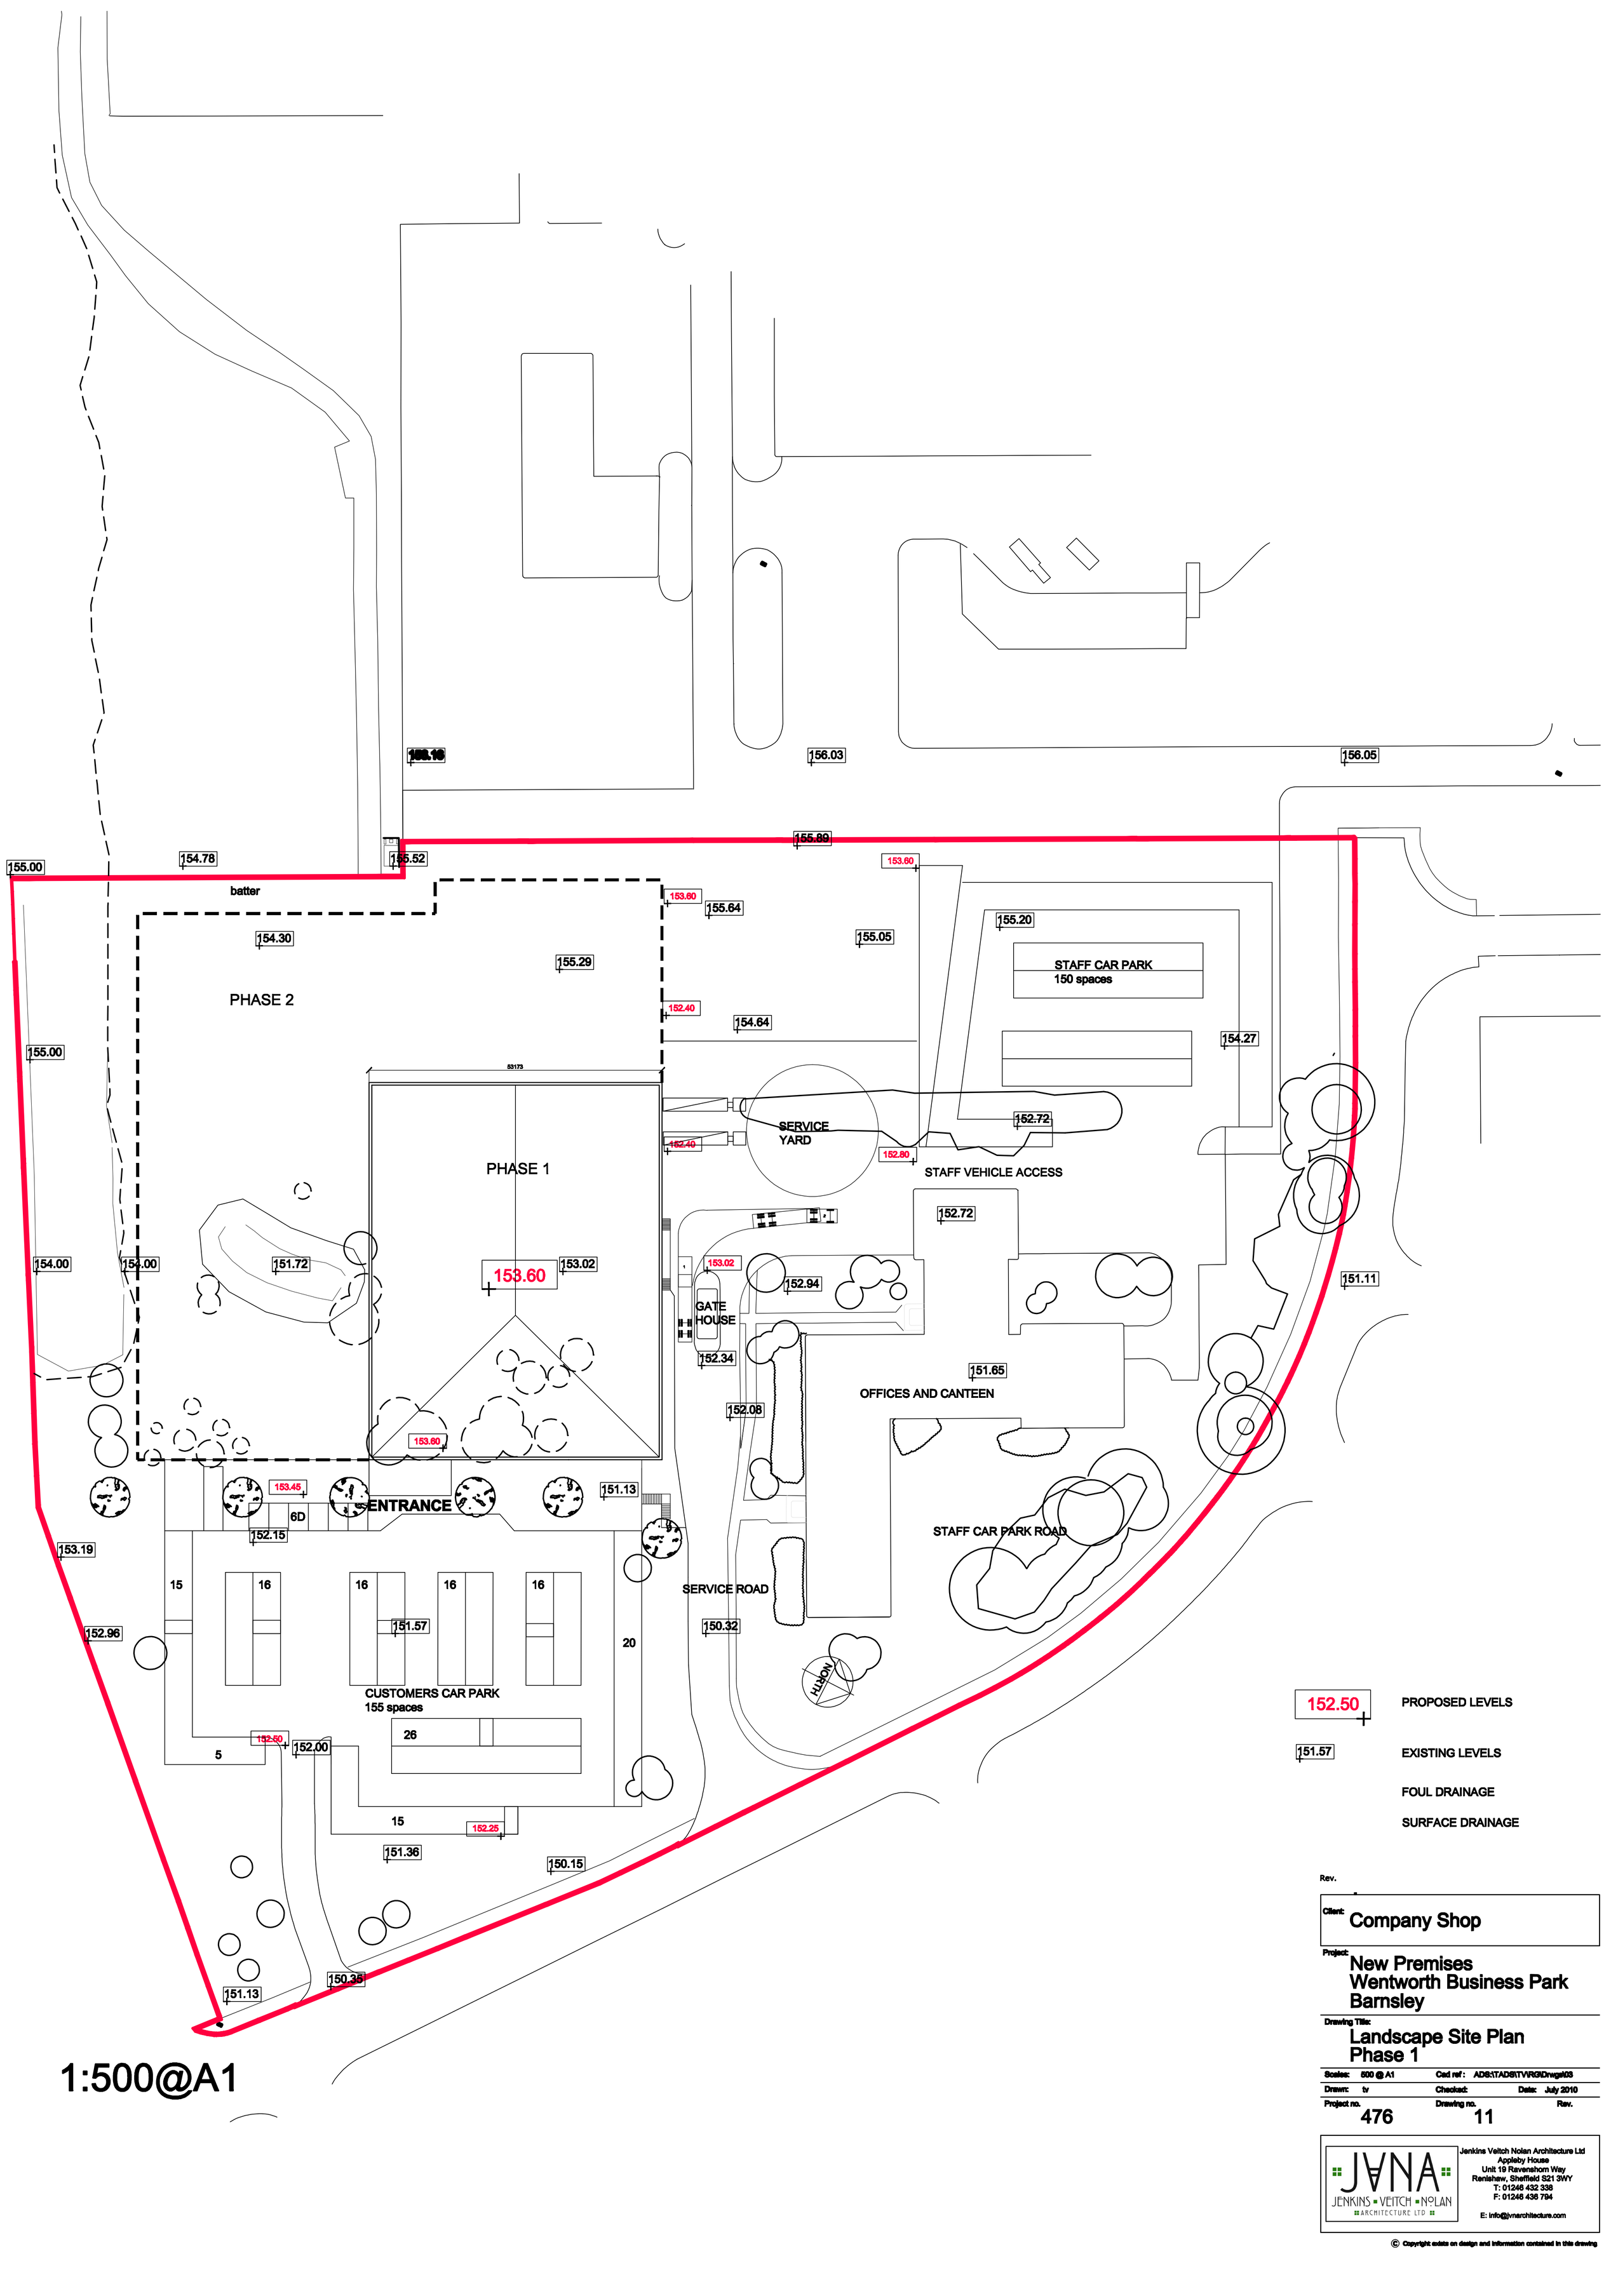


Rev.

Client: Company Shop

Project:
New Premises
Wentworth Business Park
Barnsley

Drawing Title:
Landscape Site Plan
Phase 1

Scales:	500 @ A1	Cad ref :	ADS:\TADS\TVR3\Drwgs\03
Drawn:	tv	Checked:	Date: July 2010
Project no.	476	Drawing no.	11
			Rev.

Jenkins Veitch Nolan Architecture Ltd
Appleby House
Unit 19 Ravenshorn Way
Renishaw, Sheffield S21 3WY
T: 01246 432 338
F: 01246 436 794
E: info@jvnarchitecture.com

© Copyright exists on design and information contained in this drawing