




FRONT ELEVATION

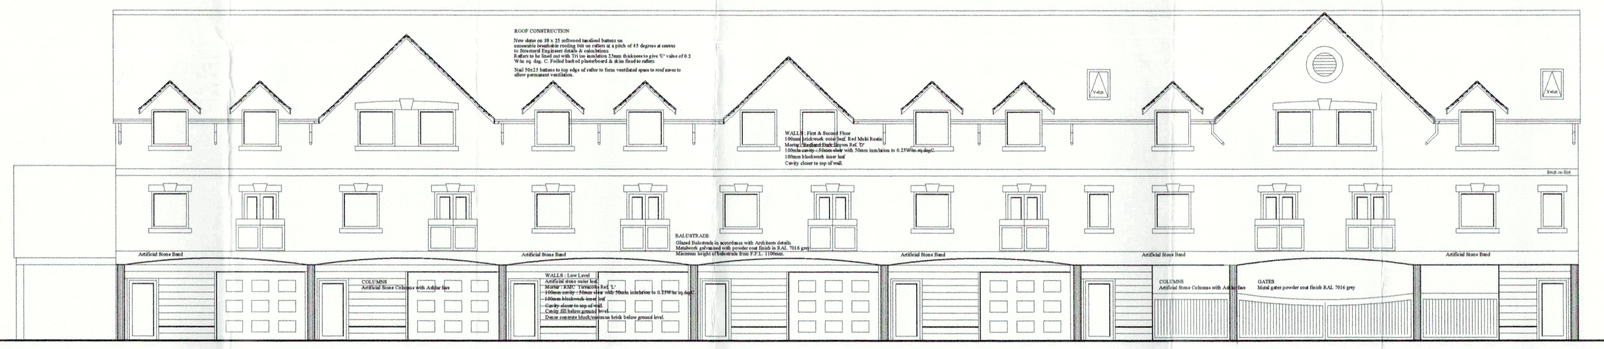

ROOF PLAN

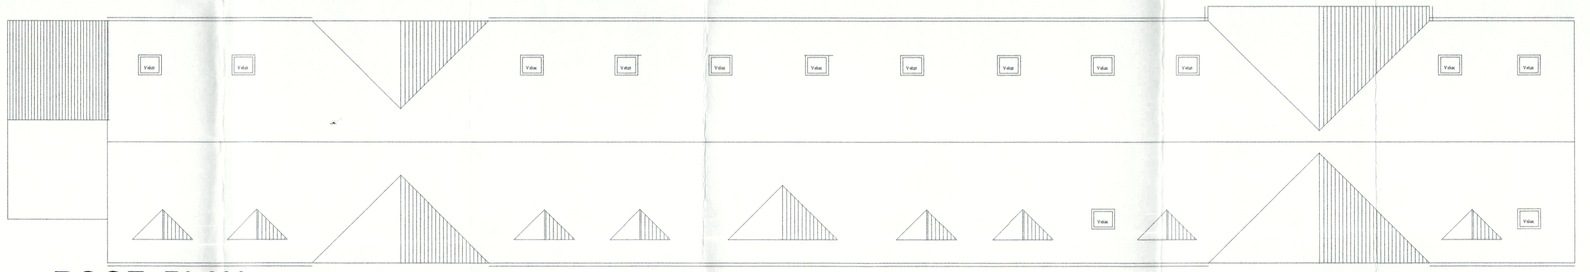

SECOND FLOOR PLAN

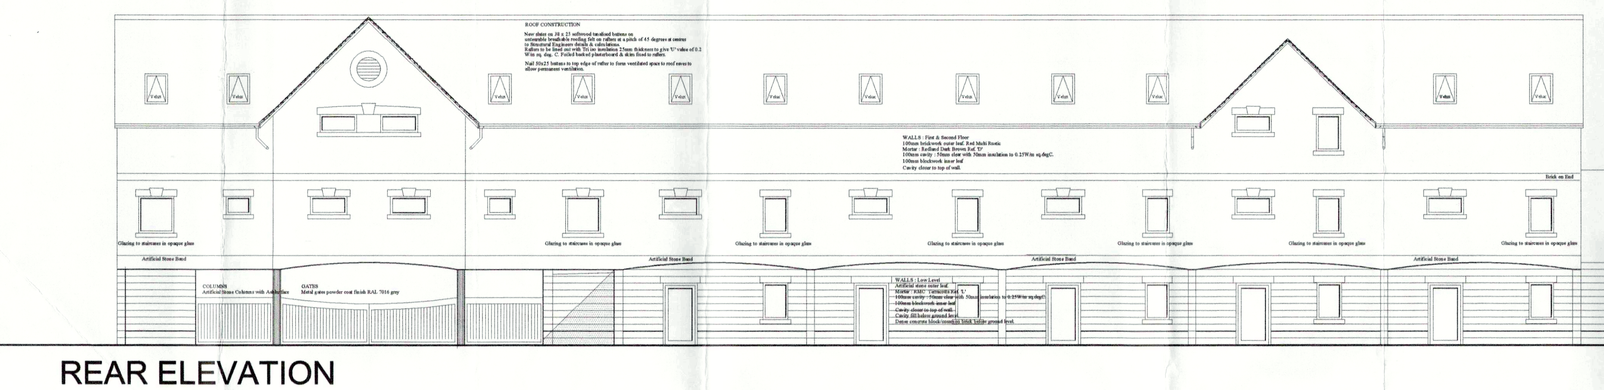


FIRST FLOOR PLAN


REAR ELEVATION

GROUND FLOOR PLAN


Filey Avenue

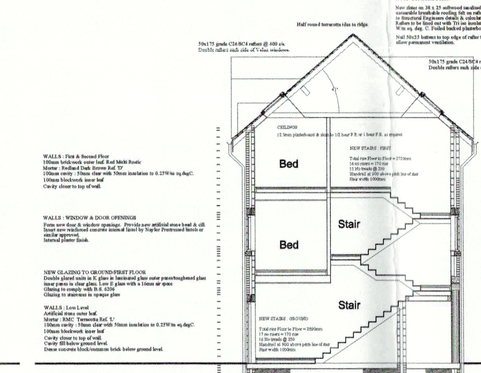


PROPOSED SECTION
Section X X Through Proposed Flats

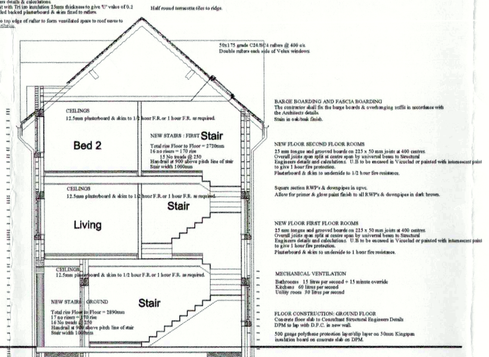

PROPOSED SECTION
Section Y Y Through Proposed Houses

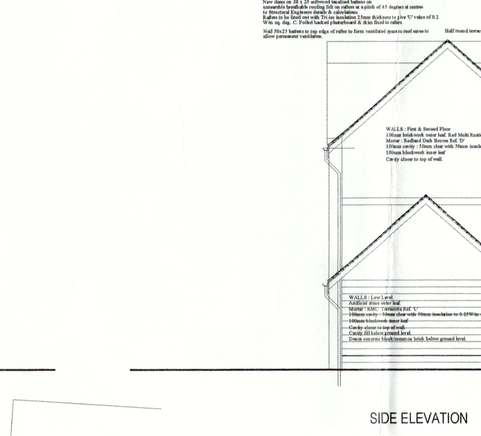

PROPOSED SECTION
Section W W Through Proposed Flats

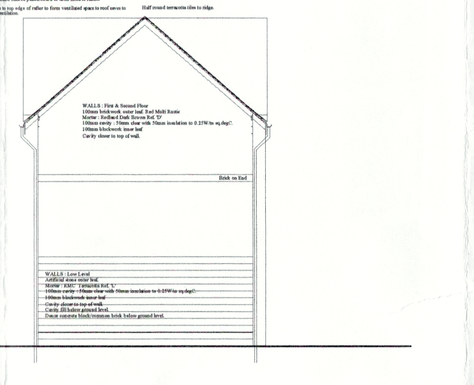

PROPOSED SECTION
Section Z Z Through Proposed Houses

SIDE ELEVATION

SIDE ELEVATION

BARNSLEY
Metropolitan Borough Council
7 - SEP 2007
APPROVED TOWN PLANNING

AMENDED PLANS
31 AUG 2007
BARNSLEY METROPOLITAN BOROUGH COUNCIL

Rev	Description	Date
D	Staircases to flats moved to rear Bedrooms to flats moved to front Windows to flats to Bathrooms & Kitchens amended to high level windows Windows to Staircases amended to opaque glass	August.07
C	6 Houses reduced to 5 Houses	March.07
B	Second floor windows amended to Velux	OCT.06

This drawing is Copyright.

The Contractor is to bring to the notice of the Architect any discrepancies contained in this drawing prior to work commencement.

Do not scale from this drawing.

The Contractor and his Sub-contractors are to verify all dimensions on site before making shop drawings or commencing manufacture.

CLIENT	
STUART ALLATT	
TITLE	SCHEME
PLANNING DRAWING	5 HOUSES & 4 FLATS ROYSTON
SCALES 1:100	DATE JUNE 2006
JOB No. AGH/175	DRAWING No. AGH/175/001D

alan g haines associates
ARCHITECTS
2 Oastlethwaite Court
Gunn Lane
Wombwell
Barnsley
S70 6NP
Tel: (01226) 297664 Fax: (01226) 285551