
PROPOSED ELEVATIONS

Scale 1 : 100

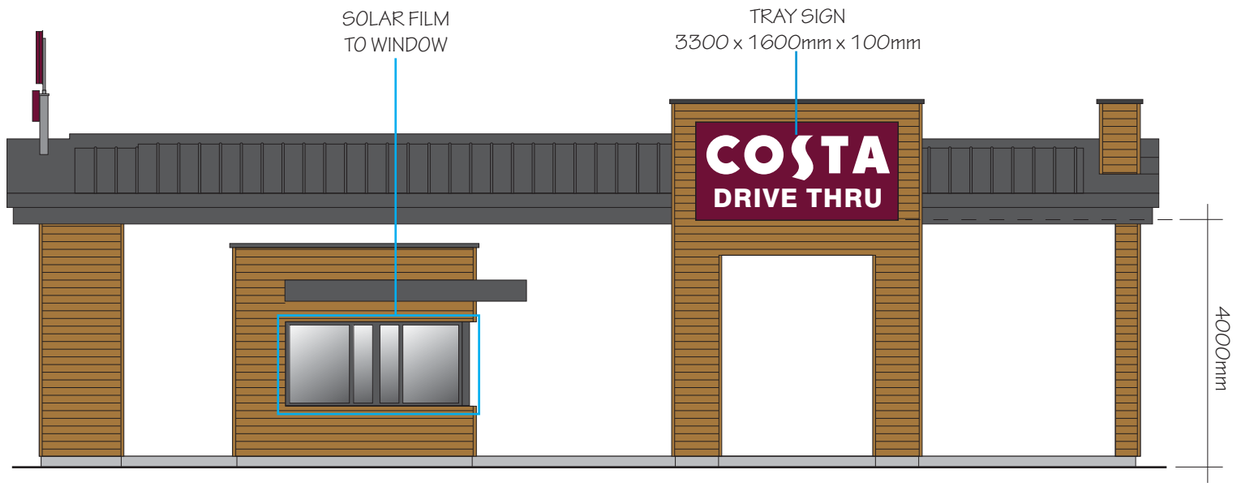


NORTH WEST ELEVATION




NORTH EAST ELEVATION

ROOF LETTERS
WITH TRAY BELOW
LETTERS 3470 x 870mm O\A
TRAY 3200 x 500mm

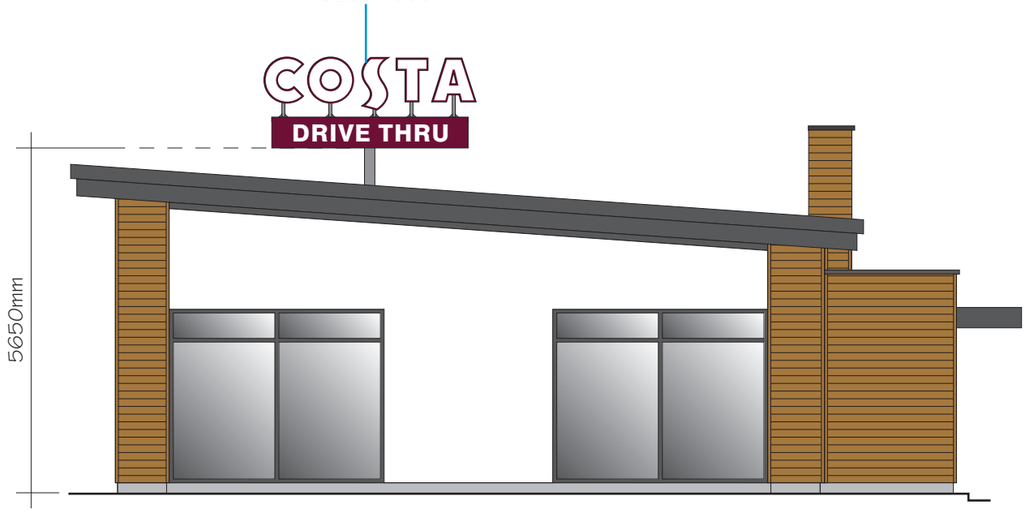

SOUTH EAST ELEVATION

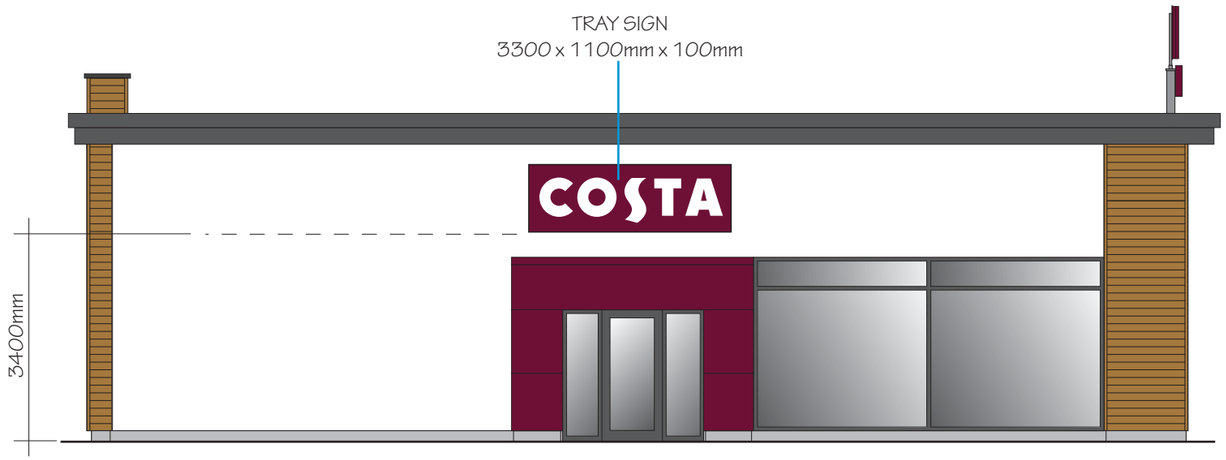

SOUTH WEST ELEVATION

0m 5m

PACK REVISION 1

ANY COLOURS SHOWN ARE INDICATIVE ONLY AND ARE NOT TRUE REPRESENTATIONS OF THE FINISHED PRODUCT

THIS DRAWING IS THE PROPERTY OF CHRIS BENSON SIGNS LIMITED COPYRIGHT IS RESERVED BY THEM AND IS ISSUED ON THE CONDITION THAT IT IS NOT COPIED OR DISCLOSED BY OR TO ANY UNAUTHORISED PERSONS WITHOUT PRIOR CONSENT IN WRITING OF CHRIS BENSON SIGNS LIMITED.

96 - 98 GREAT HOWARD STREET,
LIVERPOOL, L3 7AX

CLIENT	JOB
COSTA	DRIVE THRU, WOMBWELL LANE RETAIL PARK, BARNSLEY

DATE	SCALE	DRAWN	REV.	DWG No.
01 . 05 . 2018	AS SHOWN @ A3	I.B.		26887

Tel: 0151-298 1567 • Fax: 0151-298 1568 • Web site: www.benson-signs.co.uk • E-mail: info@benson-signs.co.uk

BENSON SIGNS