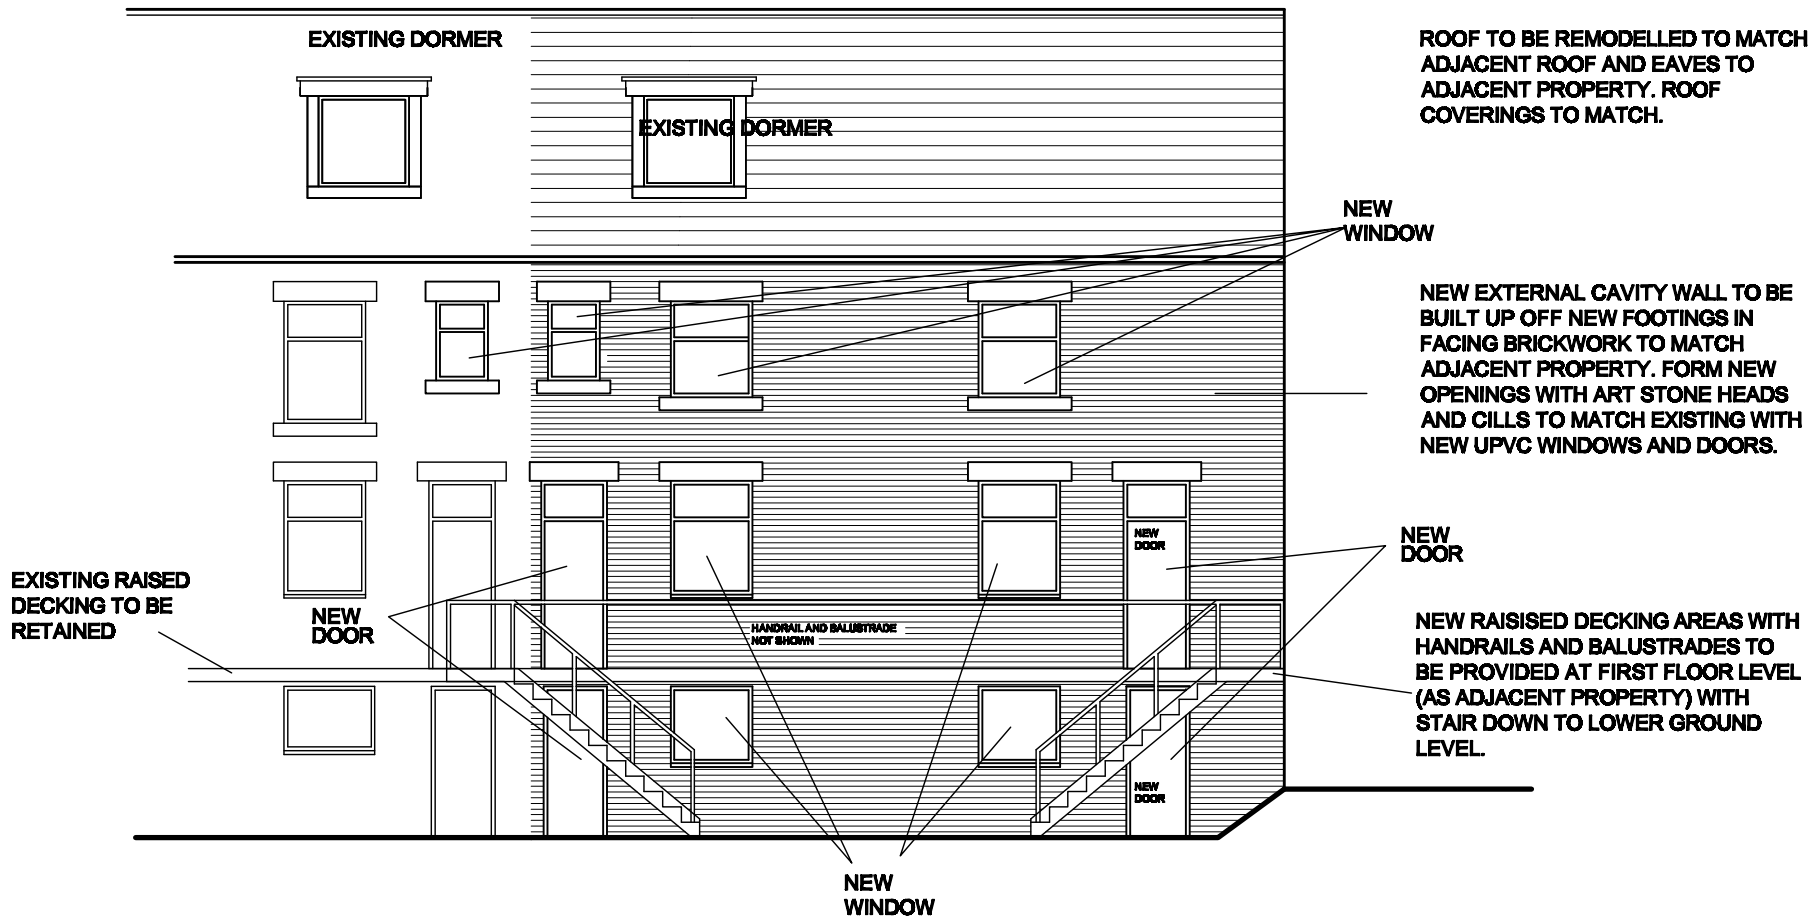

REAR ELEVATION

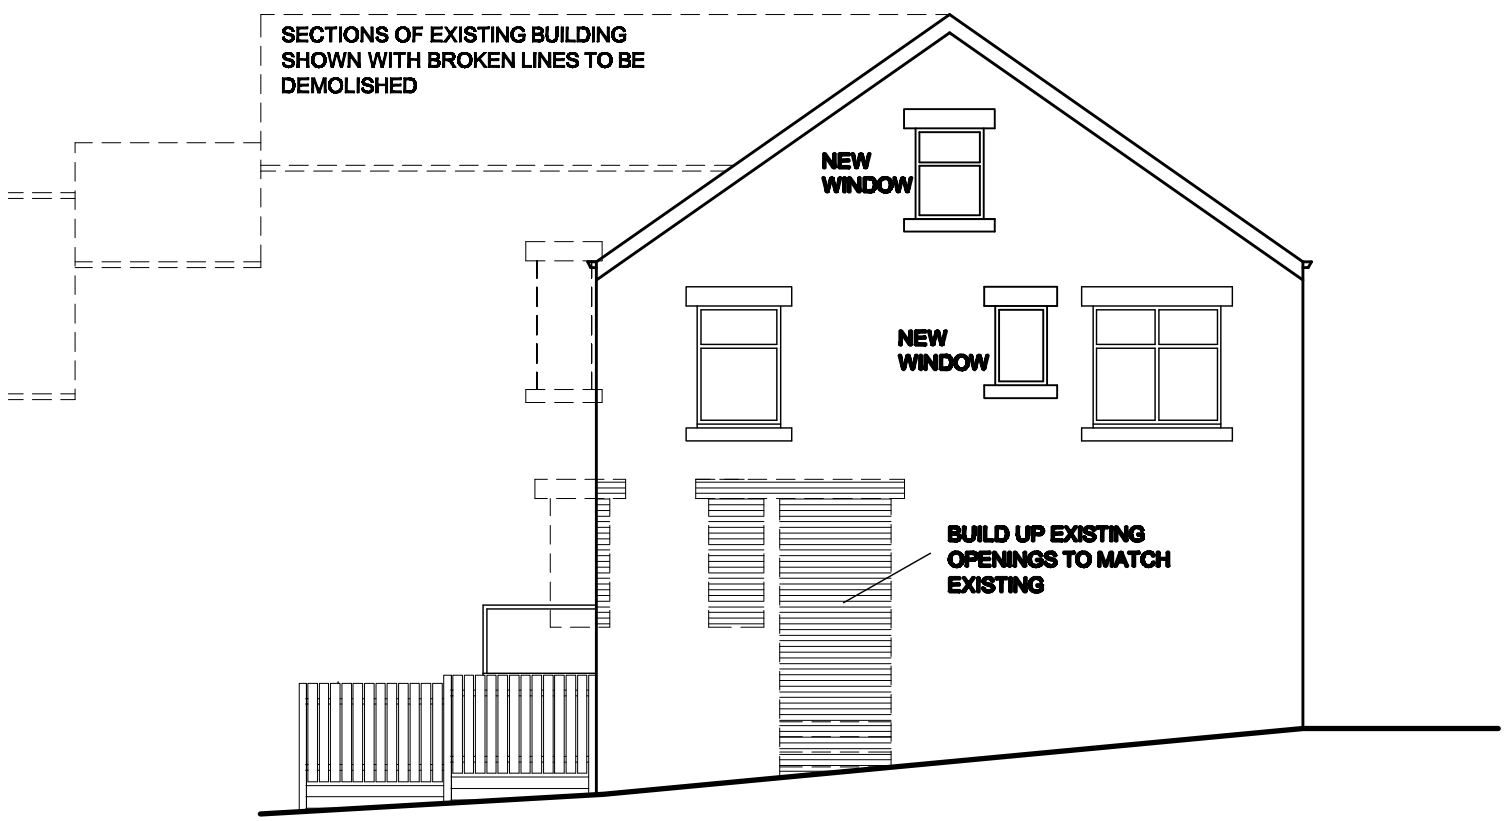

SIDE ELEVATION

White Agus Partnership

PROVIDENCE VILLA,
42 SACKVILLE STREET,
BARNSLEY.
S70 2DB

Phone: 01226 208482
Fax: 01226 283030
Email: info@whiteaguspartnership.co.uk
Web: www.whiteaguspartnership.co.uk

SURVEYORS AND BUILDING DESIGN CONSULTANTS

Project. RESIDENTIAL DEVELOPMENT AT GODLEY STREET AND CHANGE OF USE OF BUSH W.M.C. MIDLAND ROAD, ROYSTON.	Client. MR R.V. FLETCHER		
Drawing Title. CHANGE OF USE AND ALTERATIONS TO CLUB & No 240 MIDLAND ROAD ELEVATIONS AS PROPOSED	Date. JULY 2010	Scale. 1:100 @ A3	
	Ref. 10-005	Dwg. No. 08	Rev.