

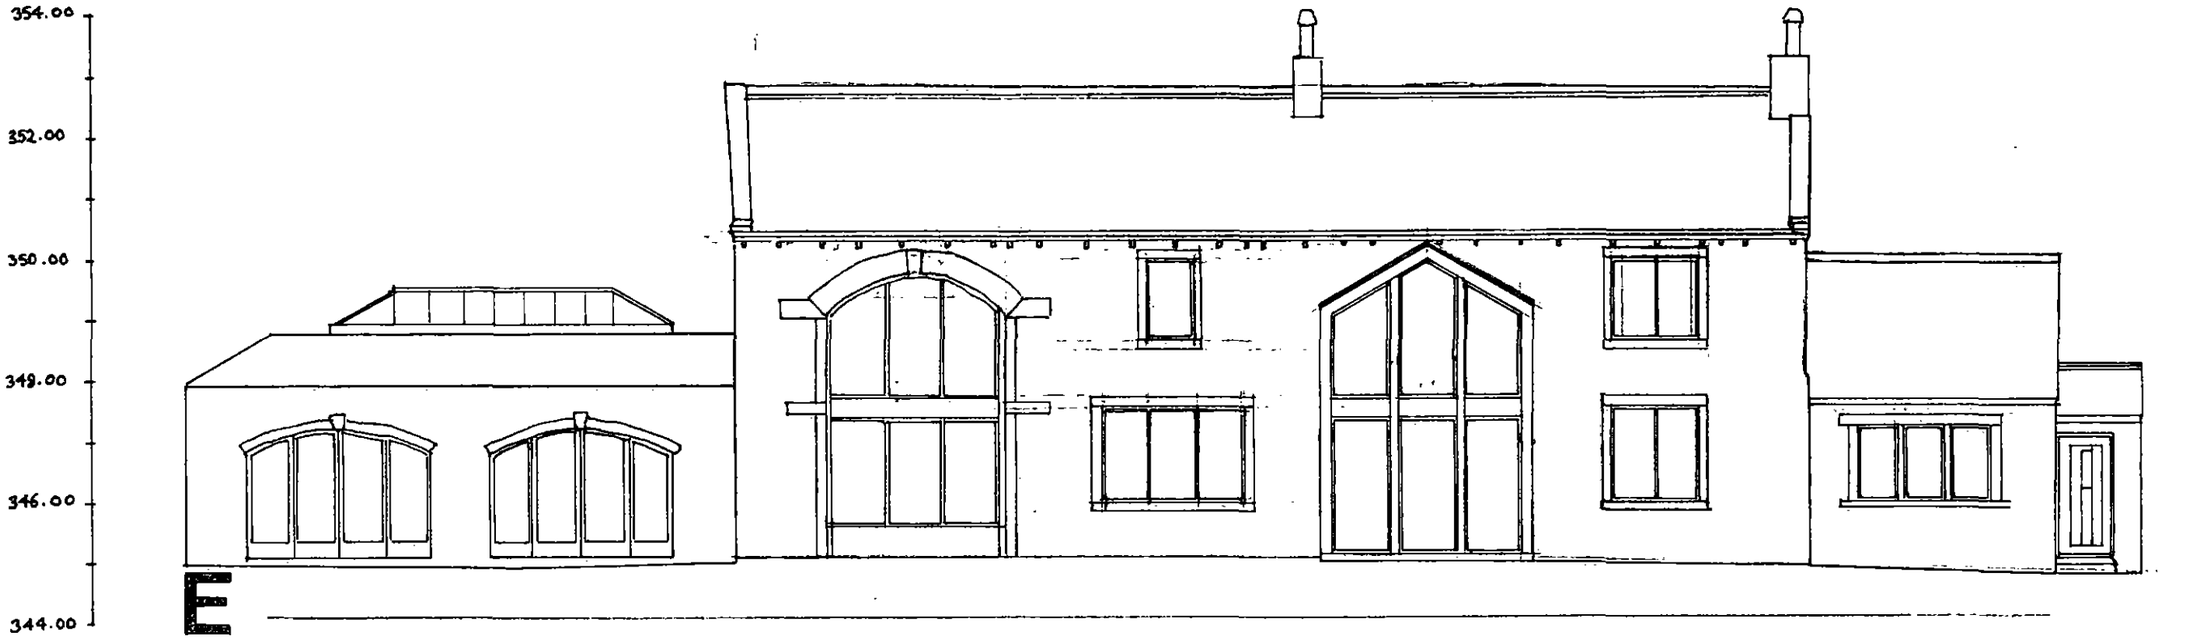


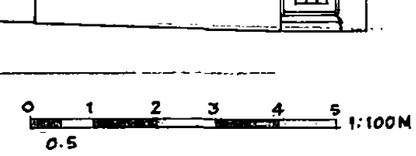

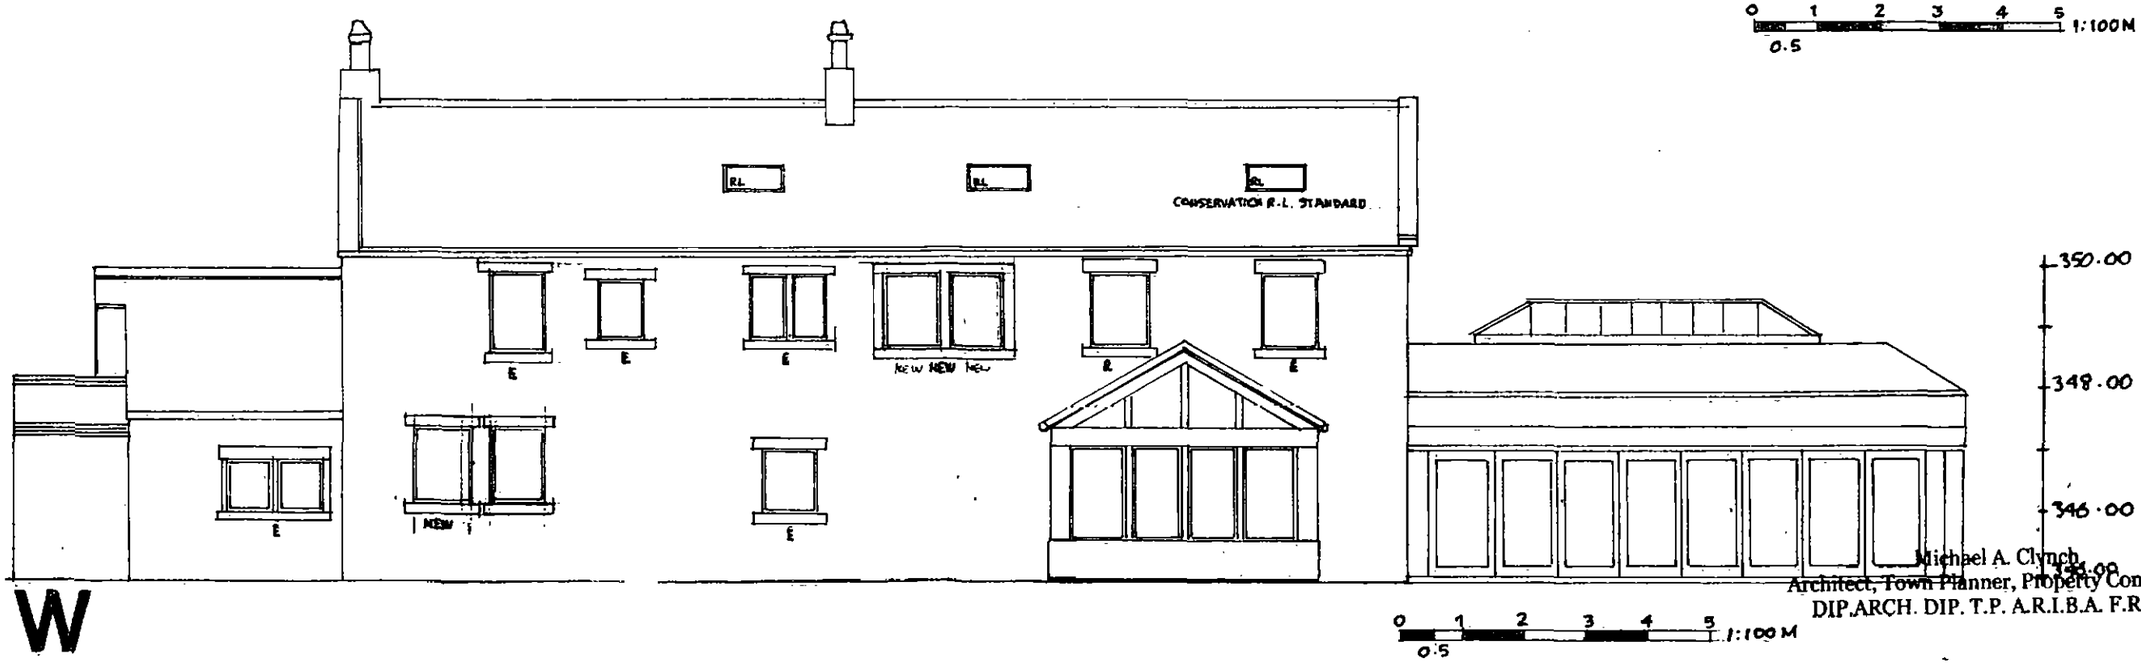


LOWER DRAKE HILL FARM ELEVATIONS SCALE 1:100 8/2020 DRG A3 (REVISED 08/2020.

Michael A. Clynch
Architect, Town Planner, Property Consultant
DIP.ARCH. DIP. T.P. A.R.I.B.A. F.R.S.A.

14 Huddersfield Road, Ingbirchworth, Penistone
Sheffield S36 7GF


Tel: 01886 766908

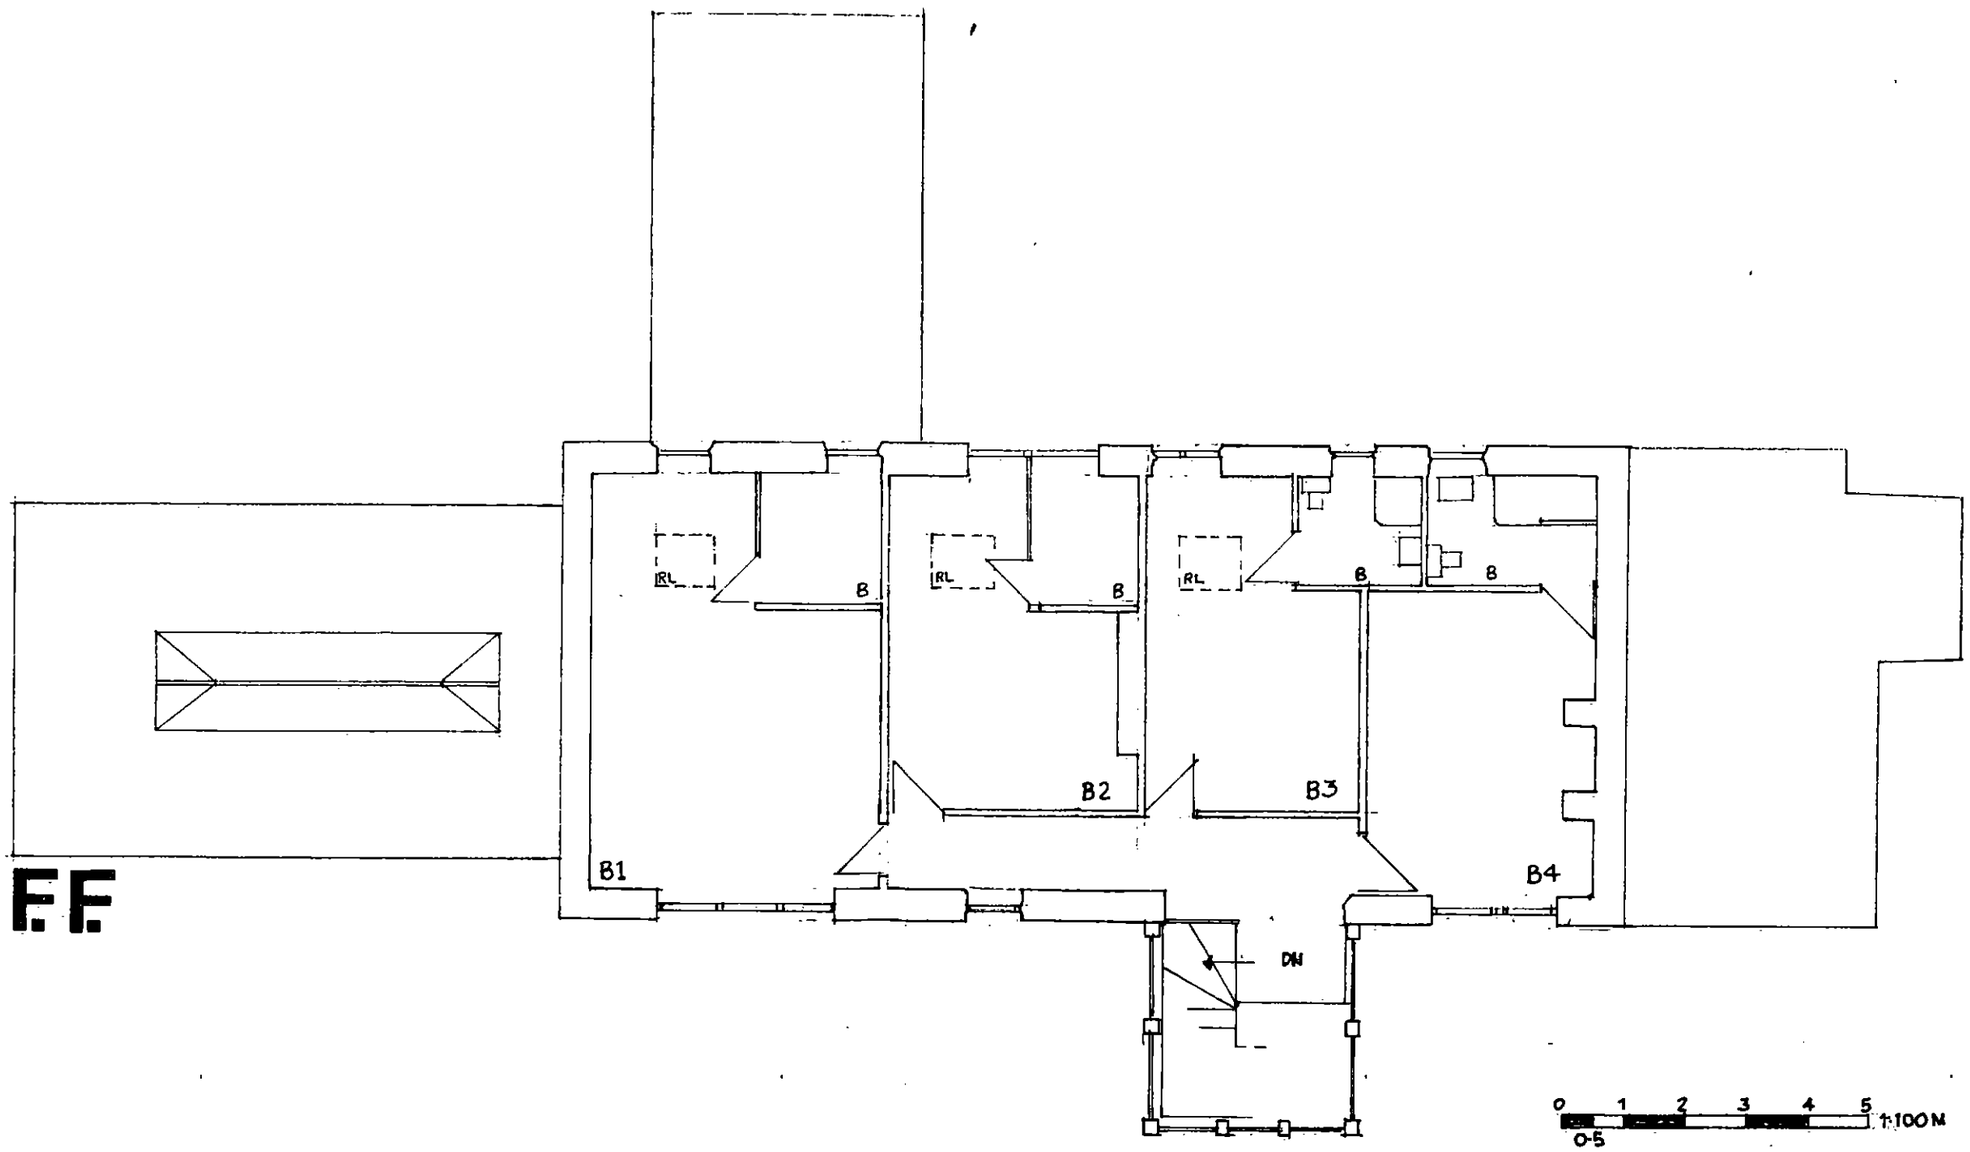

LOWER DRAKE HILL FARM FIRST FLOOR PLAN SCALE 1.100 5/2020 DRG A2 (REVISED 08/2020)

Michael A. Clynch
Architect, Town Planner, Property Consultant
DIP.ARCH. DIP.T.P. A.R.I.B.A. F.R.S.A.

14 Huddersfield Road, Ingbirchworth, Penistone
Sheffield S36 7GE

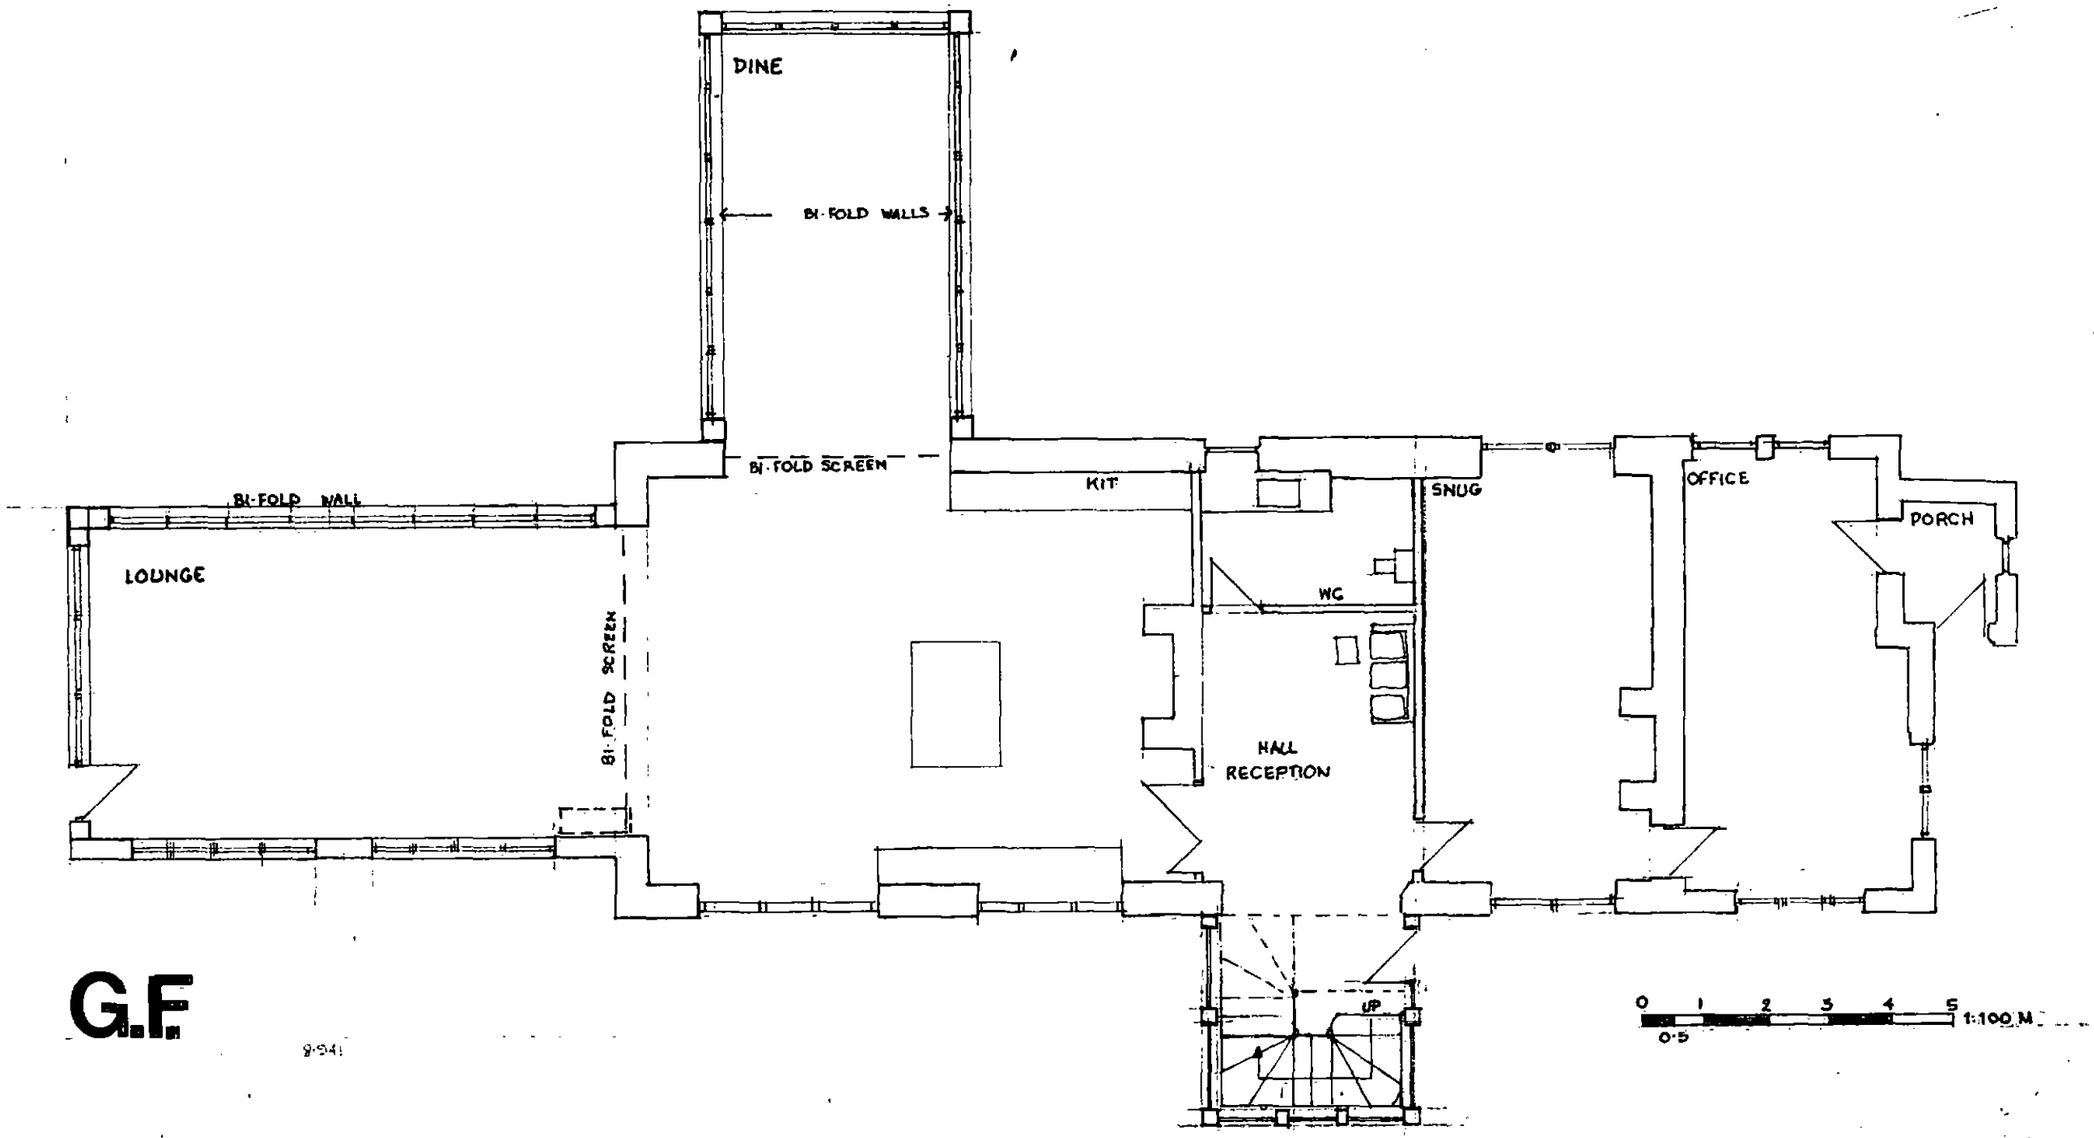


G.F

LOWER DRAKE HILL FARM GROUND FLOOR PLAN SCALE 1:100 5/2020 DRG A1 (REVISED 08/2020)

Michael A. Clynch
Architect, Town Planner, Property Consultant
DIP.ARCH. DIP. T.P. A.R.I.B.A. F.R.S.A.

14 Huddersfield Road, Ingbirchworth, Penistone
Sheffield S36 7GF

Tel: 01226 766308

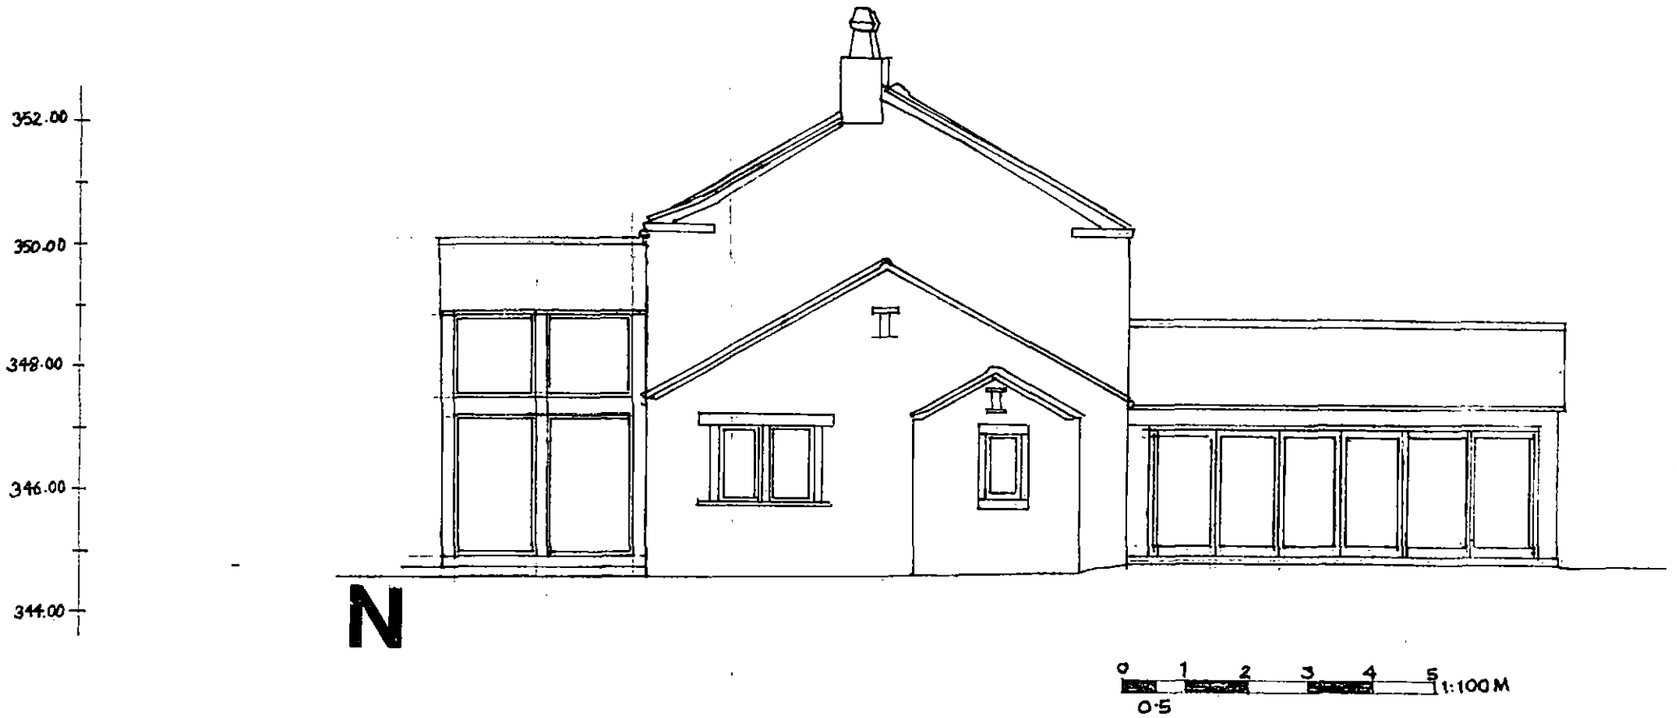



LOWER DRAKE HILL FARM. ELEVATIONS SCALE 1:100 5/2020 DRG A4 (REVISED 08/2020)

Michael A. Clynch
Architect, Town Planner, Property Consultant
DIP.ARCH. DIP. T.P. A.R.I.B.A. F.R.S.A.

14 Huddersfield Road, Ingbirchworth, Penistone
Sheffield S36 7GF

Tel: 01226 766308