
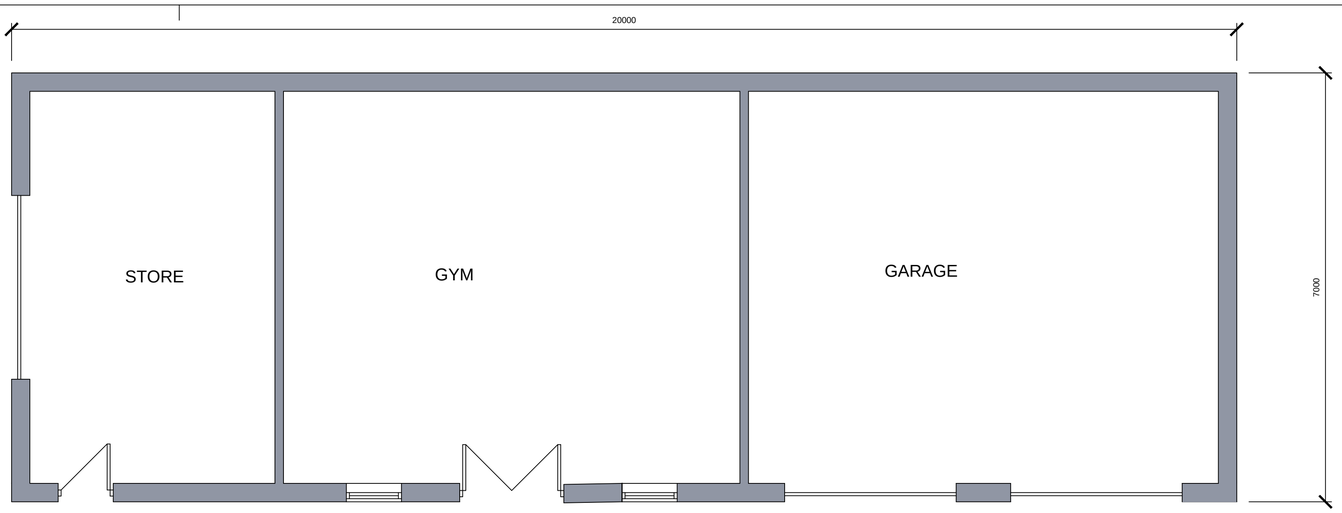


OUTBUILDING FLOOR PLAN

ELEVATION C

ELEVATION D

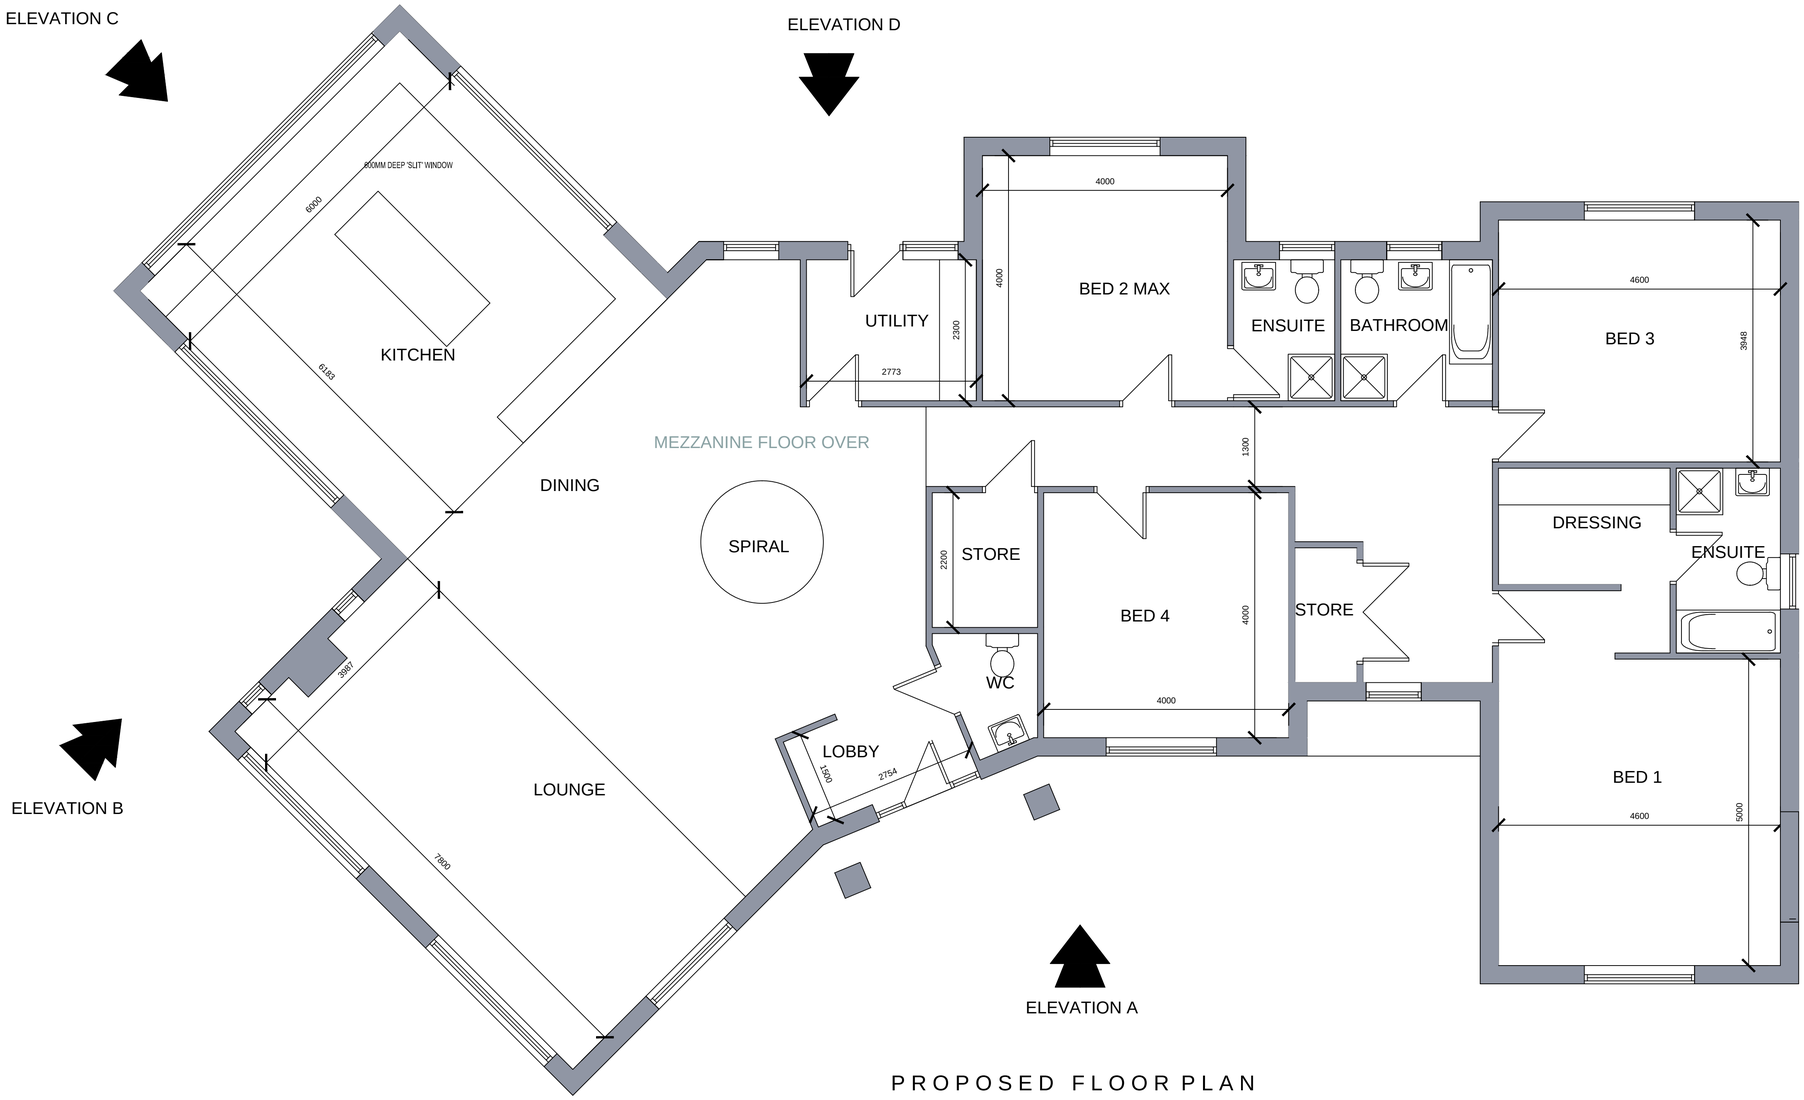

ELEVATION B

ELEVATION A

ELEVATION E

PROPOSED FLOOR PLAN

White Agus PARTNERSHIP
8 MORSTON BUSINESS PARK,
WHALEY ROAD, BARUGH GREEN,
BARNSLEY.
S75 1HQ
Phone: 01226 208482
Fax: 01226 283030
Email: info@whiteaguspartnership.co.uk
Web: www.whiteaguspartnership.co.uk
ARCHITECTURAL SERVICES AND SURVEYORS

Project. PROPOSED DWELLING CEMETERY ROAD, BOLTON UPON DEARNE	Client. MR GRAHAM ASQUITH
Drawing Title. PLAN	Date. SEPT 2017 / Scale. 1:50 @ A1
	Ref. 17-093 / Dwg. No. 01 / Rev. B

Date	Suffix	Description	Date	Suffix	Description
19-09-17	A	REVISED TO CLIENT REQUIREMENTS			
19-09-17	B	BEDS 1 & 3 REVISED			