
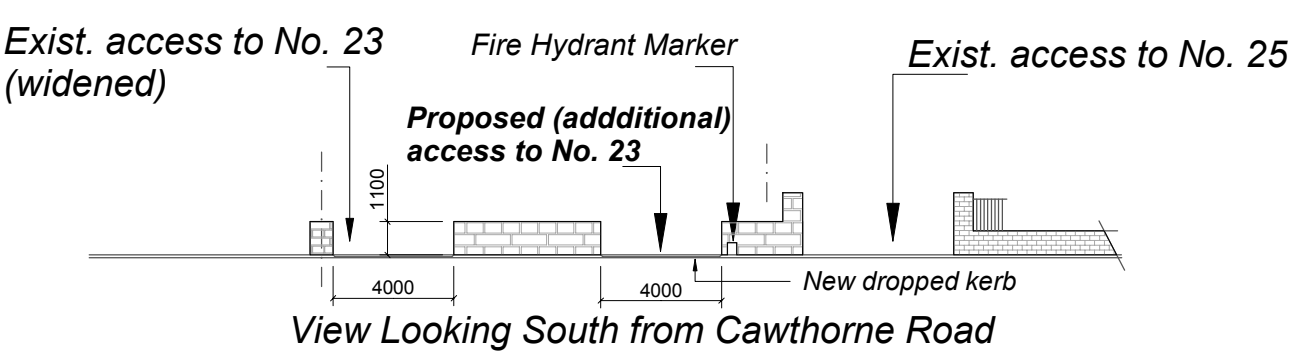


View Looking South from Cawthorne Road

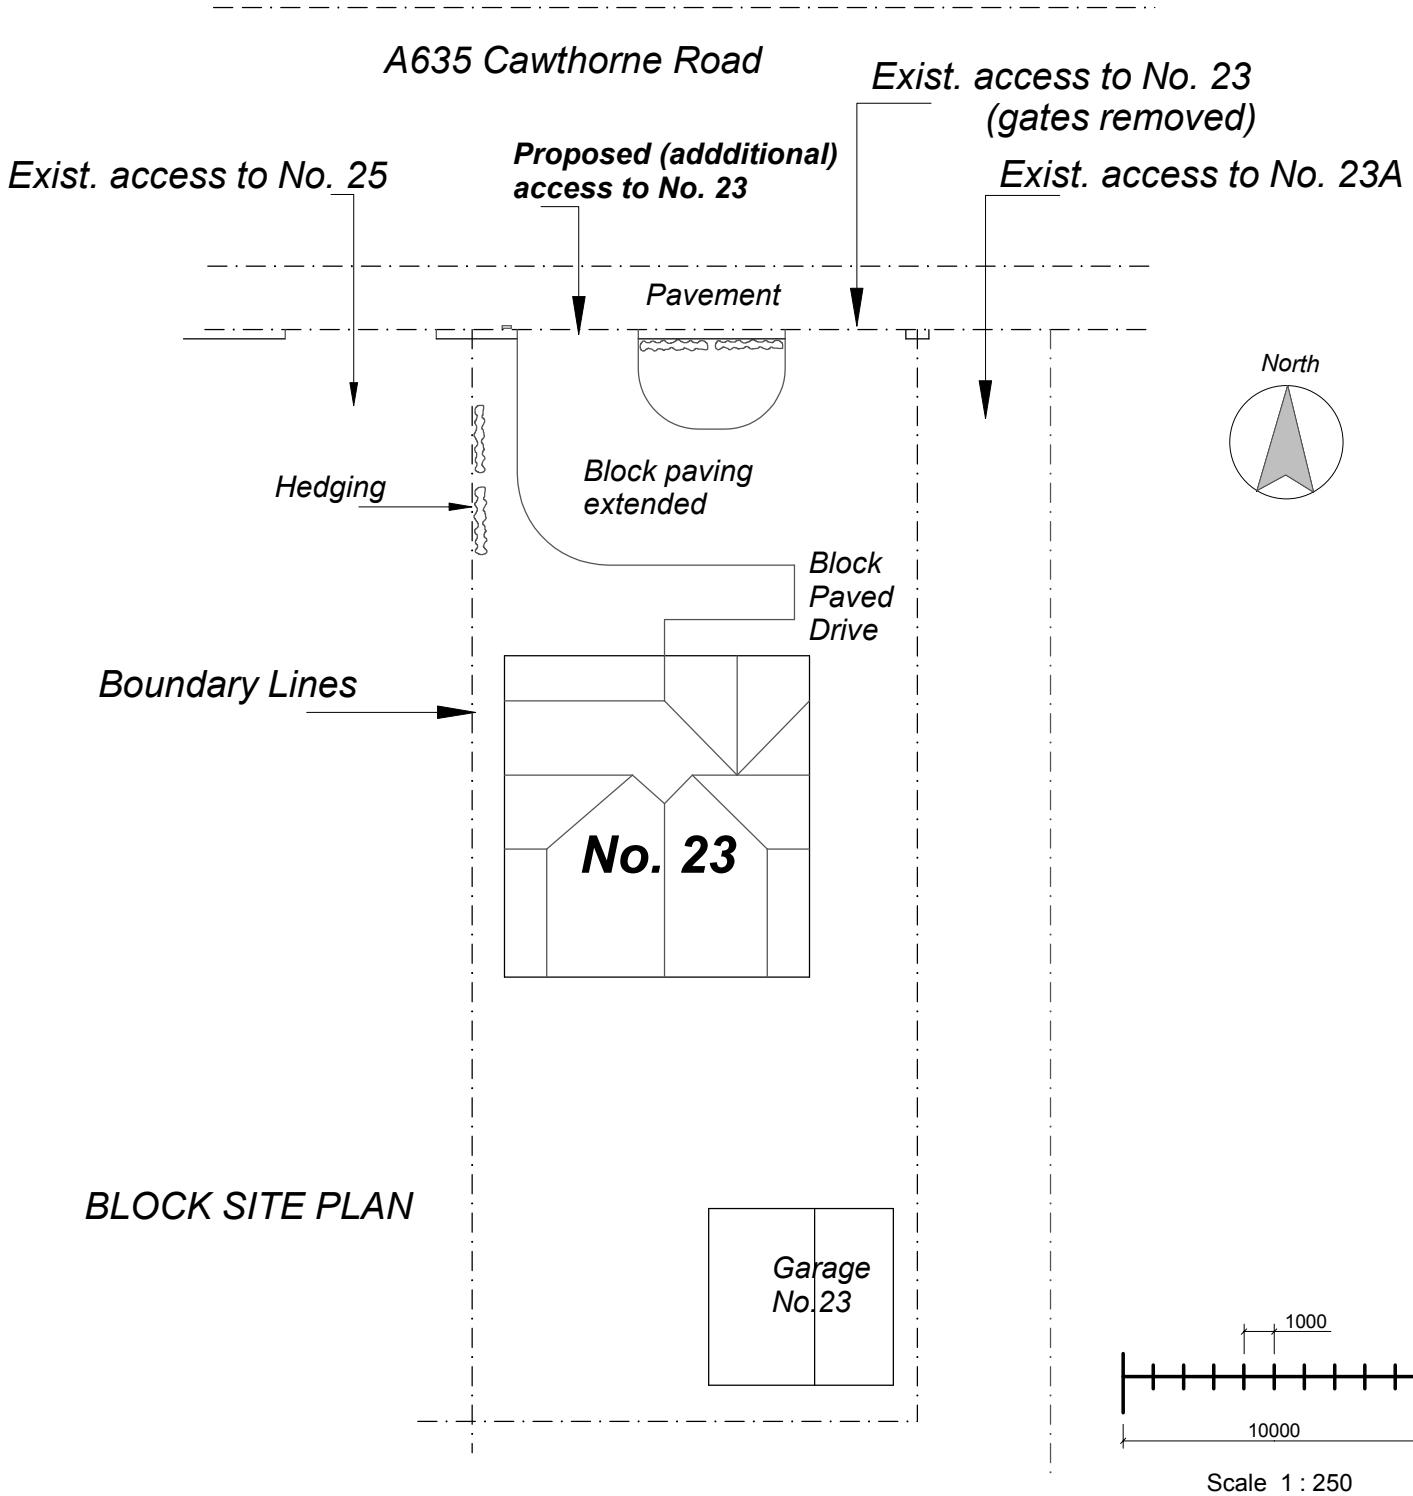

BLOCK SITE PLAN

Scale 1 : 250

PROPOSED (Additional) Vehicle Access
For : -
Mr & Mrs N. Dyson, 23 Cawthorne Road
Barugh Green, S75 1LQ

Drg. No. ND 14.05-02