

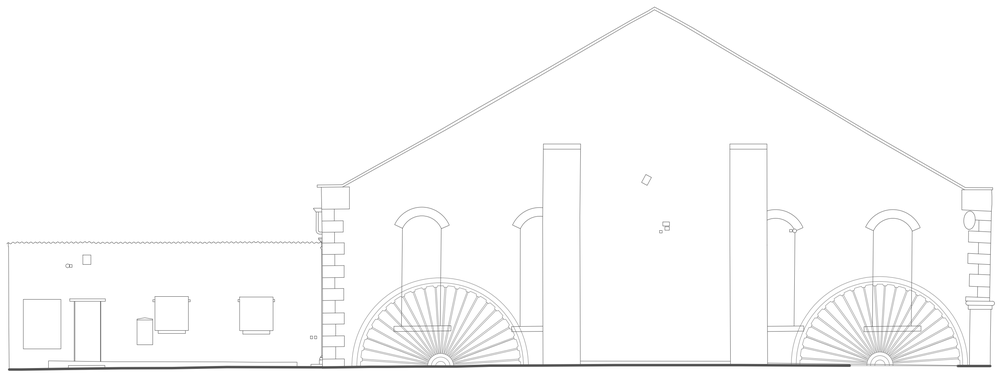



3 / 1000 **North Elevation**
1:100 @ A1

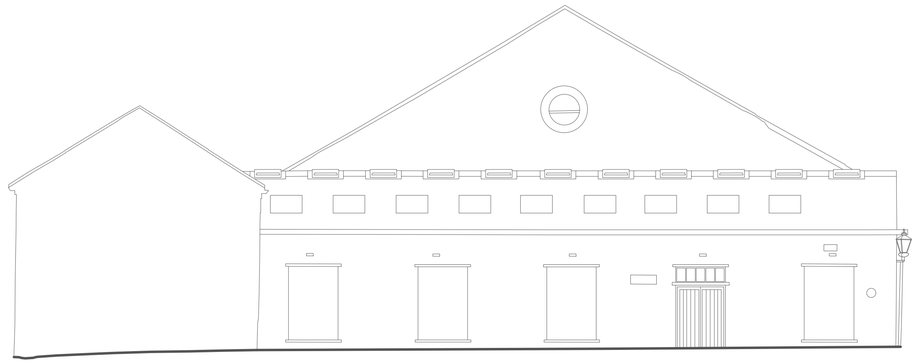

4 / 1000 **South Elevation**
1:100 @ A1

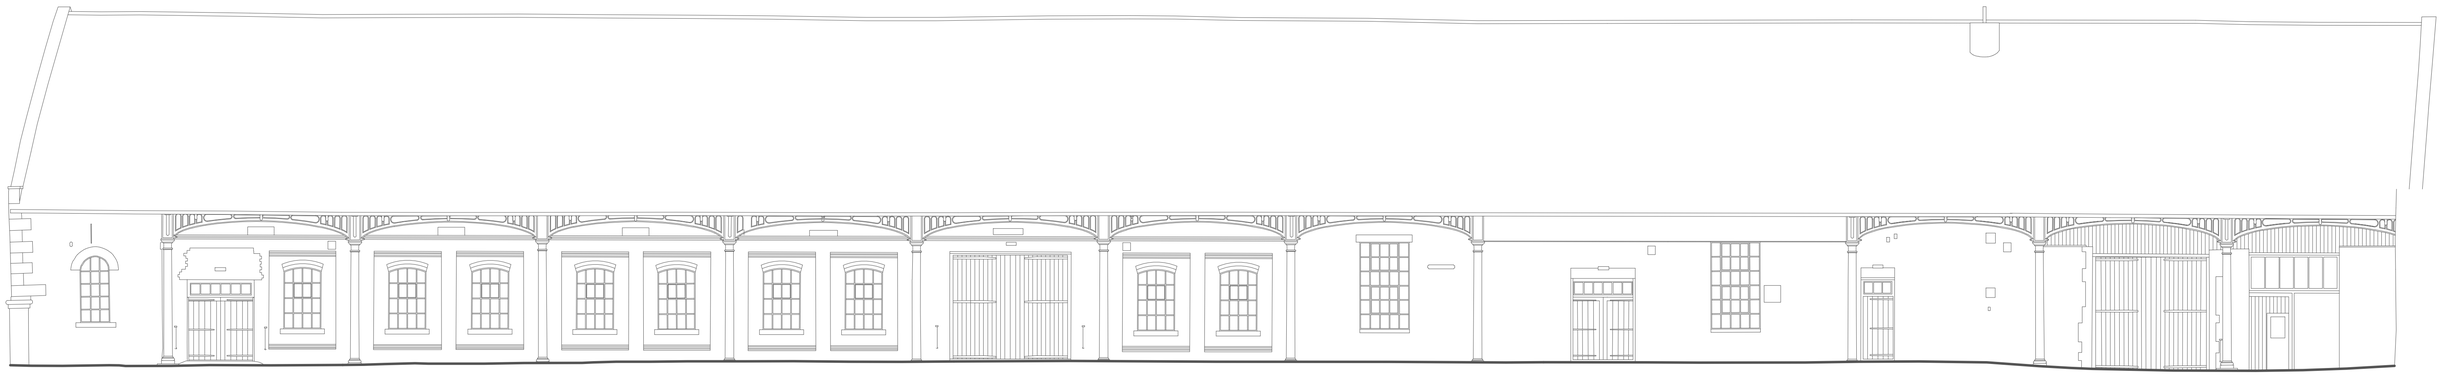

1 / 1000 **West Elevation**
1:100 @ A1

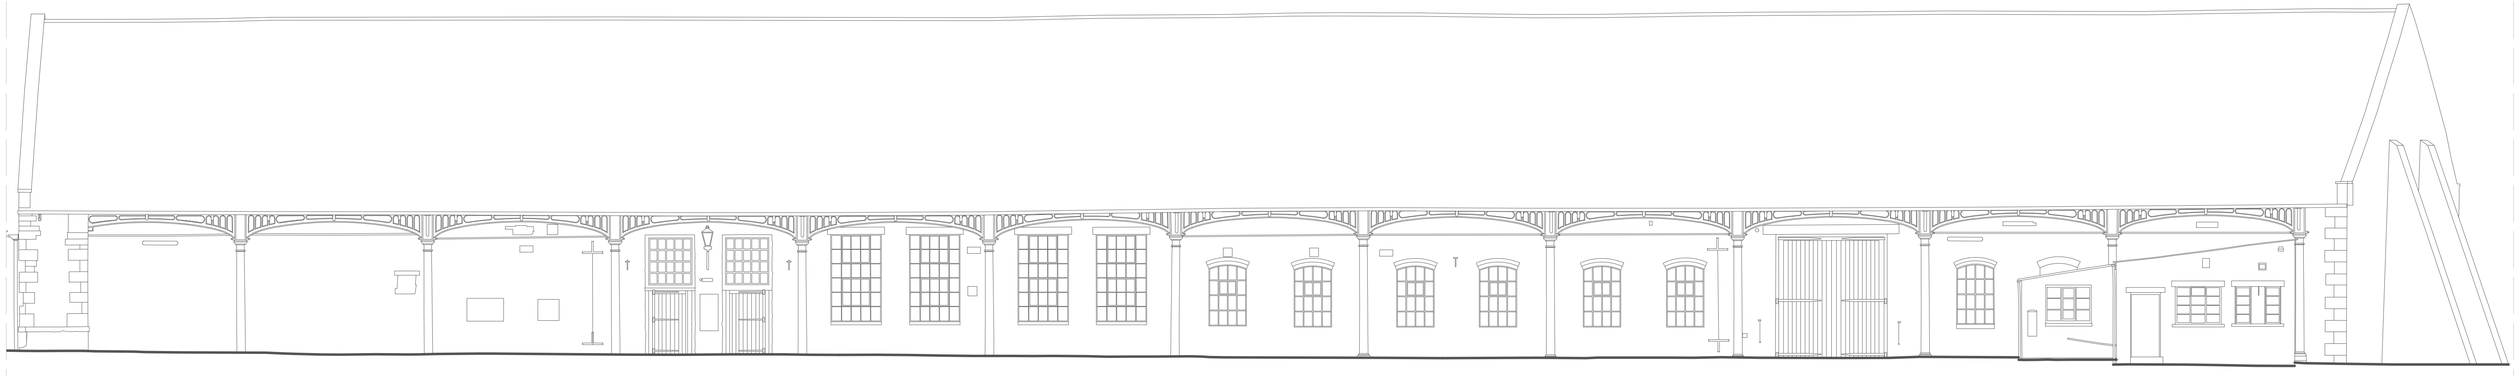

2 / 1000 **East Elevation**
1:100 @ A1


Notes: 22/09/2023 17:31:25

Drawings are based on survey data and may not accurately represent what is physically present.

Do not scale from this drawing. All dimensions are to be verified on site before proceeding with the work.

All dimensions are in millimeters unless noted otherwise.

Purcell shall be notified in writing of any discrepancies.

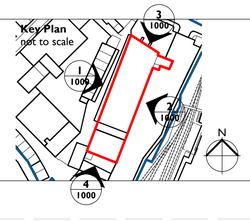

0 1 m 2 m 3 m 4 m 5 m 10 m

REV	DATE	BY	CHK	DESCRIPTION
C01	22/09/2023	SW	TW	

CLIENT
Barnsley MBC

JOB NUMBER **241992**

PROJECT **Elsecar - Forging Ahead**

TITLE
Building 20 & 21

Elevations As Existing

SIZE	SCALE	LAST REVISED	DRAWN	CHECKED
A1L		22/09/2023	SW	TW

REV **C01**

SUITABILITY/REASON FOR ISSUE **A - Tender**

DRAWING NUMBER
EFAS-PUR-20-XX-DR-A-1000

PURCELL

The Liquor Store, The Chocolate Works, Bishopthorpe Road, York YO23 1FT

© PURCELL 2019. PURCELL ® IS THE TRADING NAME OF PURCELL ARCHITECTURE LTD.