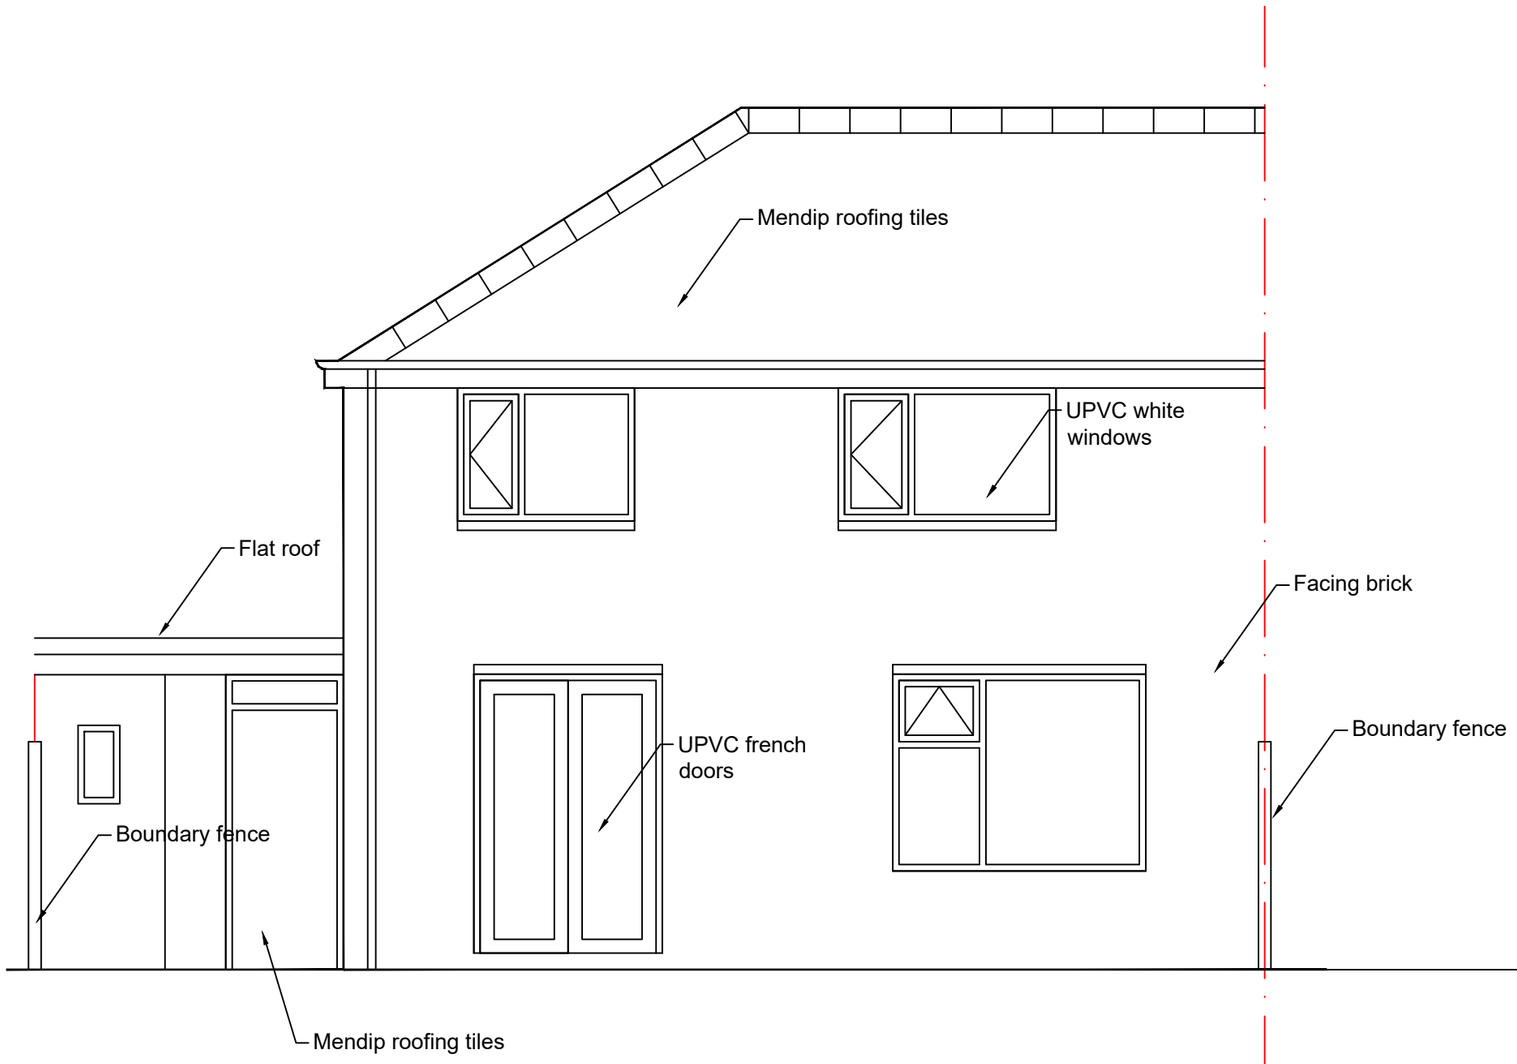


Existing rear elevation 1:50

Revisions	A. .	.
This drawing is for planning permission only and is not a construction drawing.		
Drawing Title	EXISTING-REAR-ELEVATION	
Job No. - Dwg No.	LR /2022/2	. —
Client:	LEE RUDD 48 BLY ROAD DARFIELD Barnsley S73 9DP	
Scale.	1:50	