




FRONT ELEVATION
AS PROPOSED

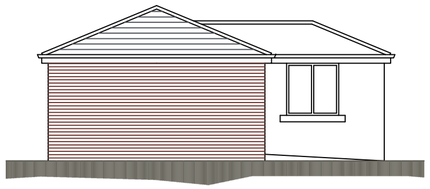


SIDE ELEVATION
AS PROPOSED

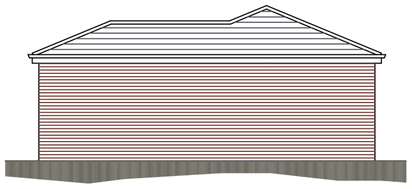


SIDE ELEVATION
AS PROPOSED

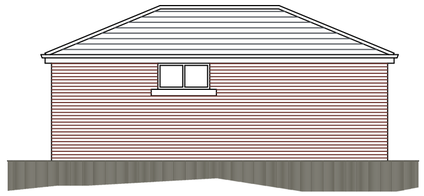

REAR ELEVATION
AS PROPOSED

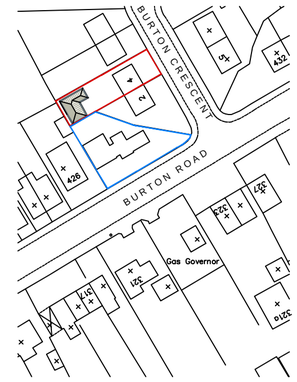

LOCATION PLAN
SCALE 1:1250

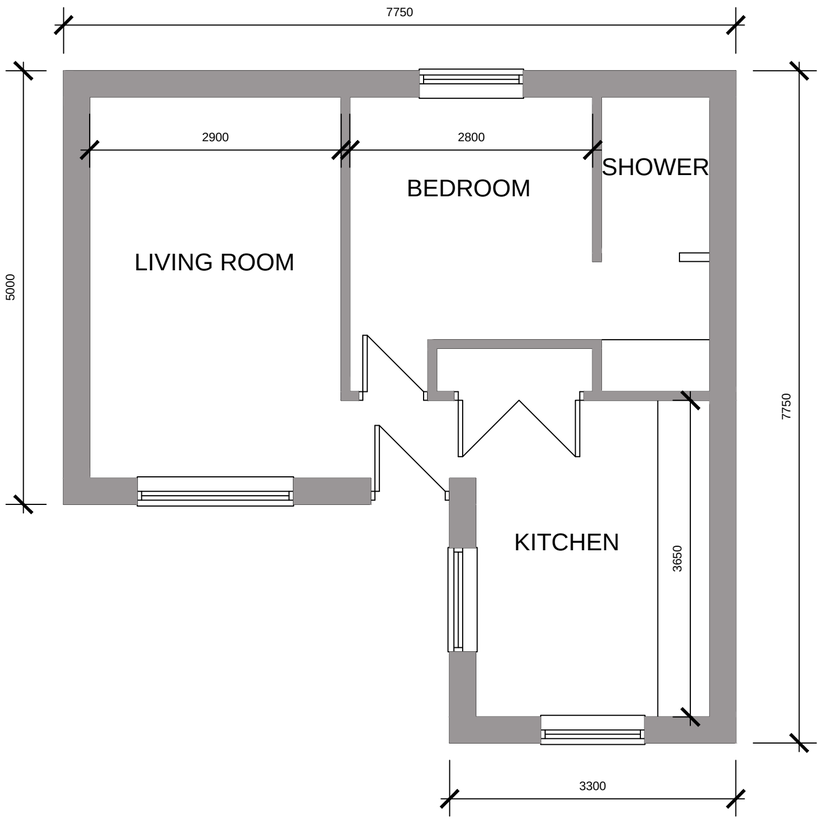

PLAN



SITE PLAN
SCALE 1:500

White Agus Partnership
128B, NEW ROAD,
STAINCROSS,
BARNSLEY.
S75 6PP
PHONE/FAX. 01226 208482
E mail: agus@btinternet.com
CHARTERED SURVEYORS AND BUILDING DESIGN CONSULTANTS

Project. PROPOSED ANNEX 4 BURTON CRES. MONK BRETTON BARNSLEY S71 2QD	Client. MR CYRIL BARNET
Drawing Title. PLANS AND ELEVATIONS	Date. DEC 2017 / Scale. 1:50 & 1:100 @ A2
	Ref. 17-151 / Dwg. No. 01 / Rev.

Date	Suffix	Description	Date	Suffix	Description