
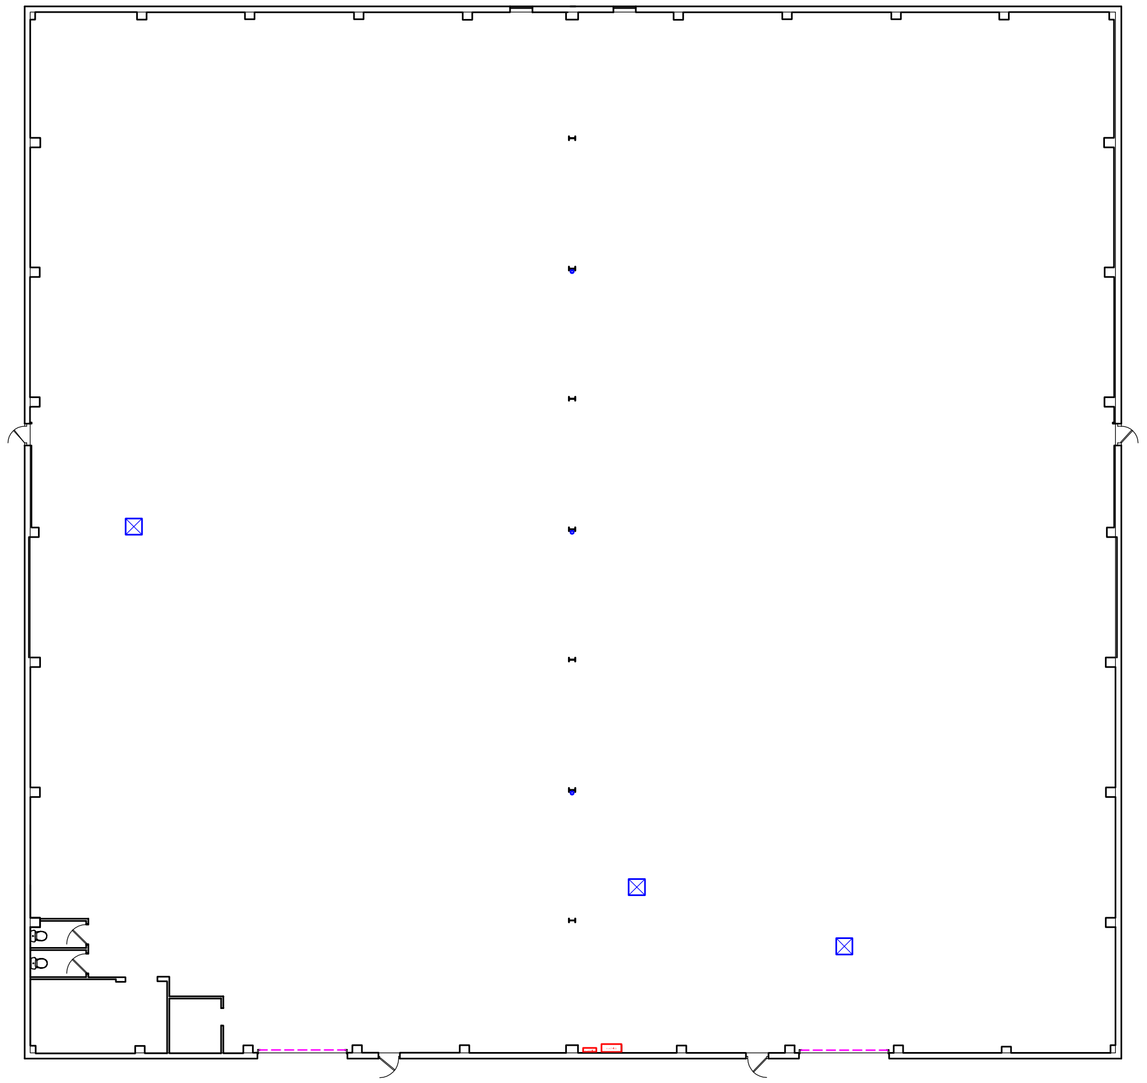


Existing Floor Plan, Scale 1:200

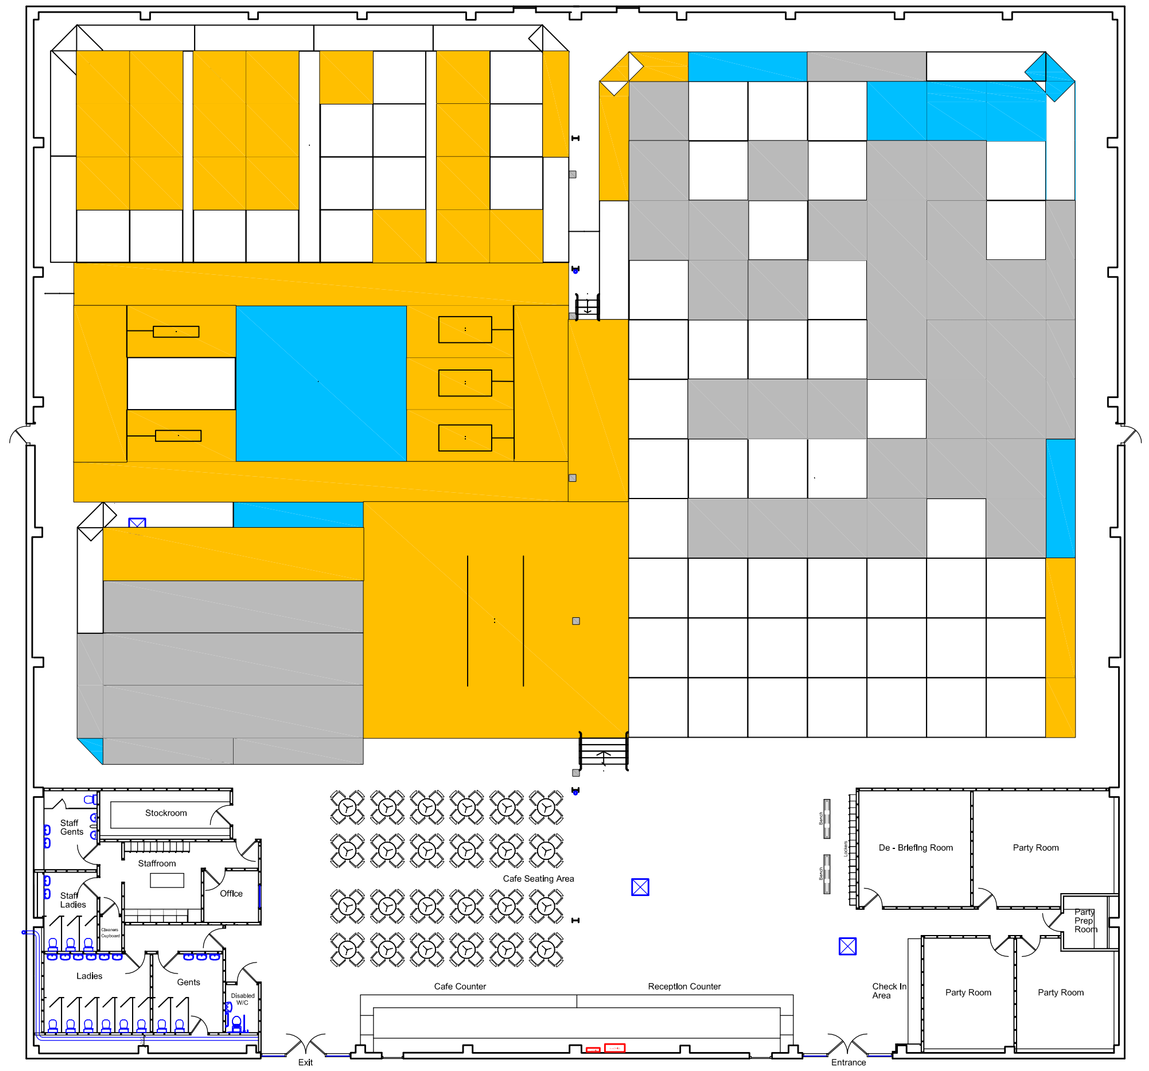

Proposed Floor Plan, Scale 1:200

Proposed Areas	m^2	ft^2	% of Whole Unit
Whole Building	2400 m^2	7874 ft^2	
Cafe Area	140 m^2	459 ft^2	5.8 %
Trampoline Area	1739 m^2	5705 ft^2	72.5 %

BLACK CIRCLE
Untiring Design

DRAWING TITLE:	Existing & Proposed Floor Plans
SITE ADDRESS:	Unit's 1 & 2 Rockingham Business Park Rockingham Row Barnsley S70 5TW
CLIENT:	Air Trampoline (Barnsley) Ltd
DRAWING No.:	BC 2011.1
SCALE:	1:200 @ A1
DATE:	30/10/15

Unit 5, Tawe Business Village, Enterprise Park, Swansea, SA7 9LA
tel: 01792 794138 email: info@blackcircledesign.com