


Revision	Date
-	-

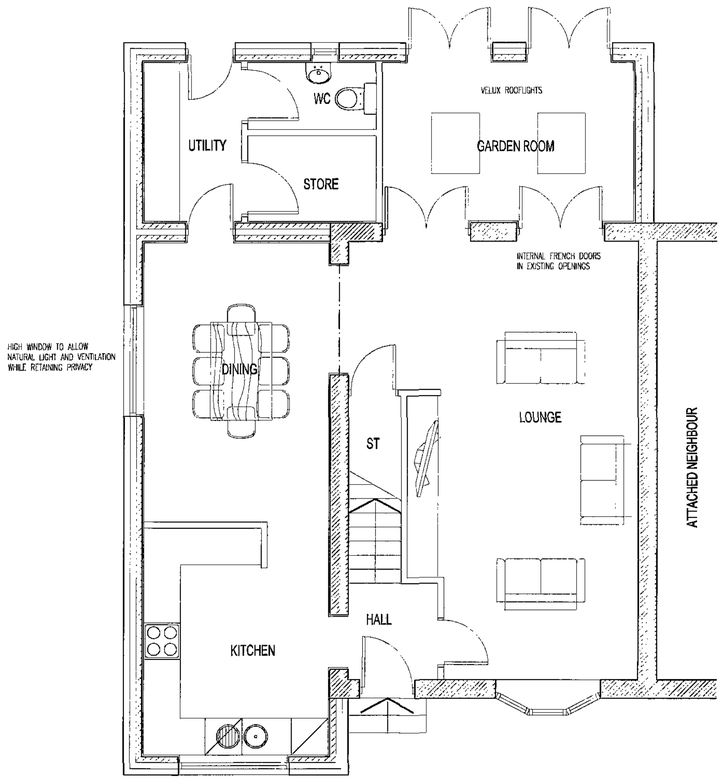

PROPOSED GROUND FLOOR PLAN
SCALE 1:50

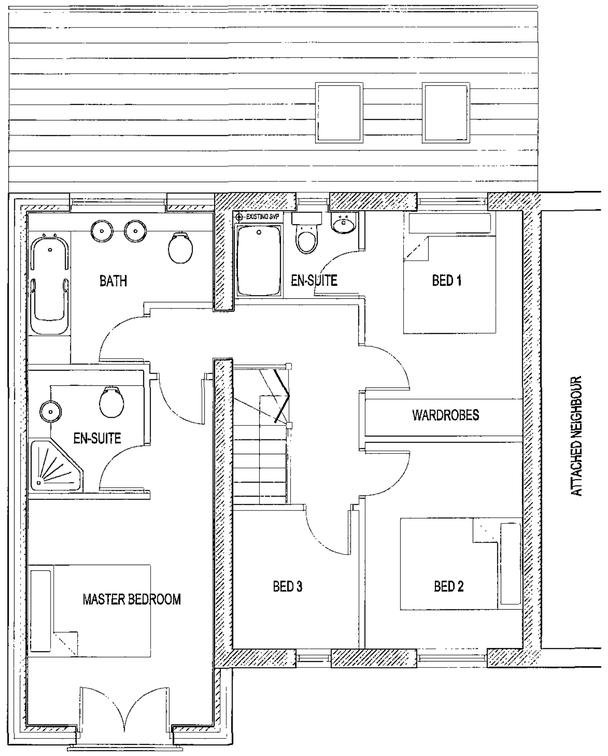

PROPOSED FIRST FLOOR PLAN
SCALE 1:50

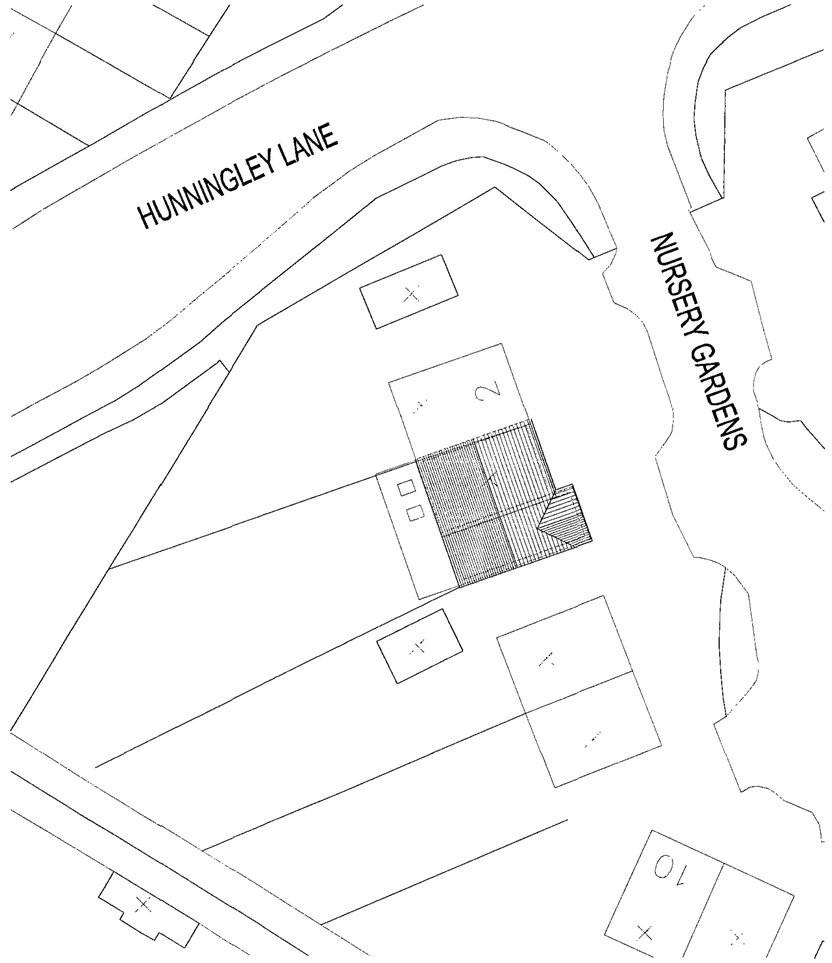

SITEPLAN 1:200



PROPOSED SIDE ELEVATION
SCALE 1:100

PROPOSED FRONT ELEVATION
SCALE 1:100

PROPOSED REAR ELEVATION
SCALE 1:100

BMBC
24 SEP 2007
E_POST

coda


Coda Studios Ltd
Hope Works, 25 Mowbray Street,
Sheffield, S3 8EL
t: 0870 990 3095 f: 0870 990 3096
e.information@codastudios.co.uk

MISS DUNLAVY AND MR DRURY	Client
4, NURSERY GARDENS	Job
STAIRFOOT, S70 3DF	
PROPOSED	Title


DRAWN	CHECKED	DATE	SCALE	
JH	-	-	A3 ISSUE:	A1 ISSUE:
			-	-
REVISION	DRAWING STATUS		DRAWING NUMBER	
-	PLANNING		002	

© COPYRIGHT EXISTS ON THE DESIGNS AND INFORMATION SHOWN ON THIS DRAWING
The Contractor must verify all dimensions on site before making shop drawings or commencing work of any kind. No dimensions to be scaled from this drawing. Architect to be notified of any discrepancies in dimensions immediately.


Revision	Date
-	-

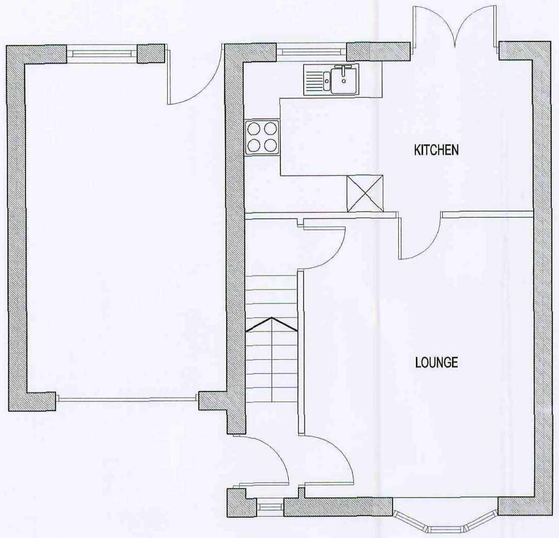

PROPOSED GROUND FLOOR PLAN
SCALE 1:50

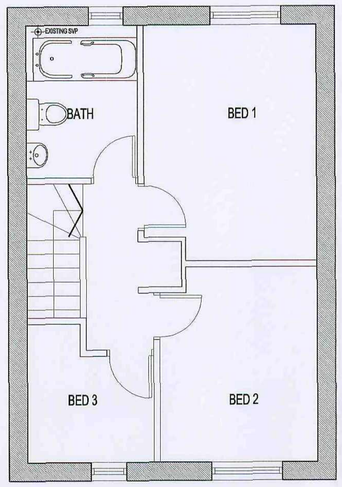

PROPOSED FIRST FLOOR PLAN
SCALE 1:50

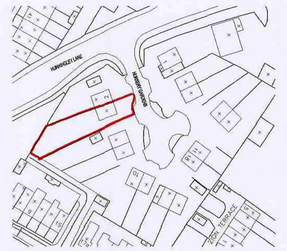

SITE LOCATION 1:1250



EXISTING SIDE ELEVATION
SCALE 1:100

EXISTING FRONT ELEVATION
SCALE 1:100

EXISTING REAR ELEVATION
SCALE 1:100

BMBC
2 4 SEP 2007
E. POST

coda

Coda Studios Ltd
Hope Works, 25 Mowbray Street,
Sheffield, S3 8EL
t: 0870 990 3095 f: 0870 990 3096
e:information@codastudios.co.uk

MISS DUNLAVY AND MR DRURY	*Client*
4, NURSERY GARDENS	*Job*
STAIRFOOT, S70 3DF	
EXISTING	*Title*

DRAWN	CHECKED	DATE	SCALE	
JH	-	-	A3 ISSUE: -	A1 ISSUE: -
REVISION	DRAWING STATUS		DRAWING NUMBER	
-	*PLANNING*		*001*	

© COPYRIGHT EXISTS ON THE DESIGNS AND INFORMATION SHOWN ON THIS DRAWING
The Contractor must verify all dimensions on site before making shop drawings or commencing work of any kind. No dimensions to be scaled from this drawing. Architect to be notified of any discrepancies in dimensions immediately.