


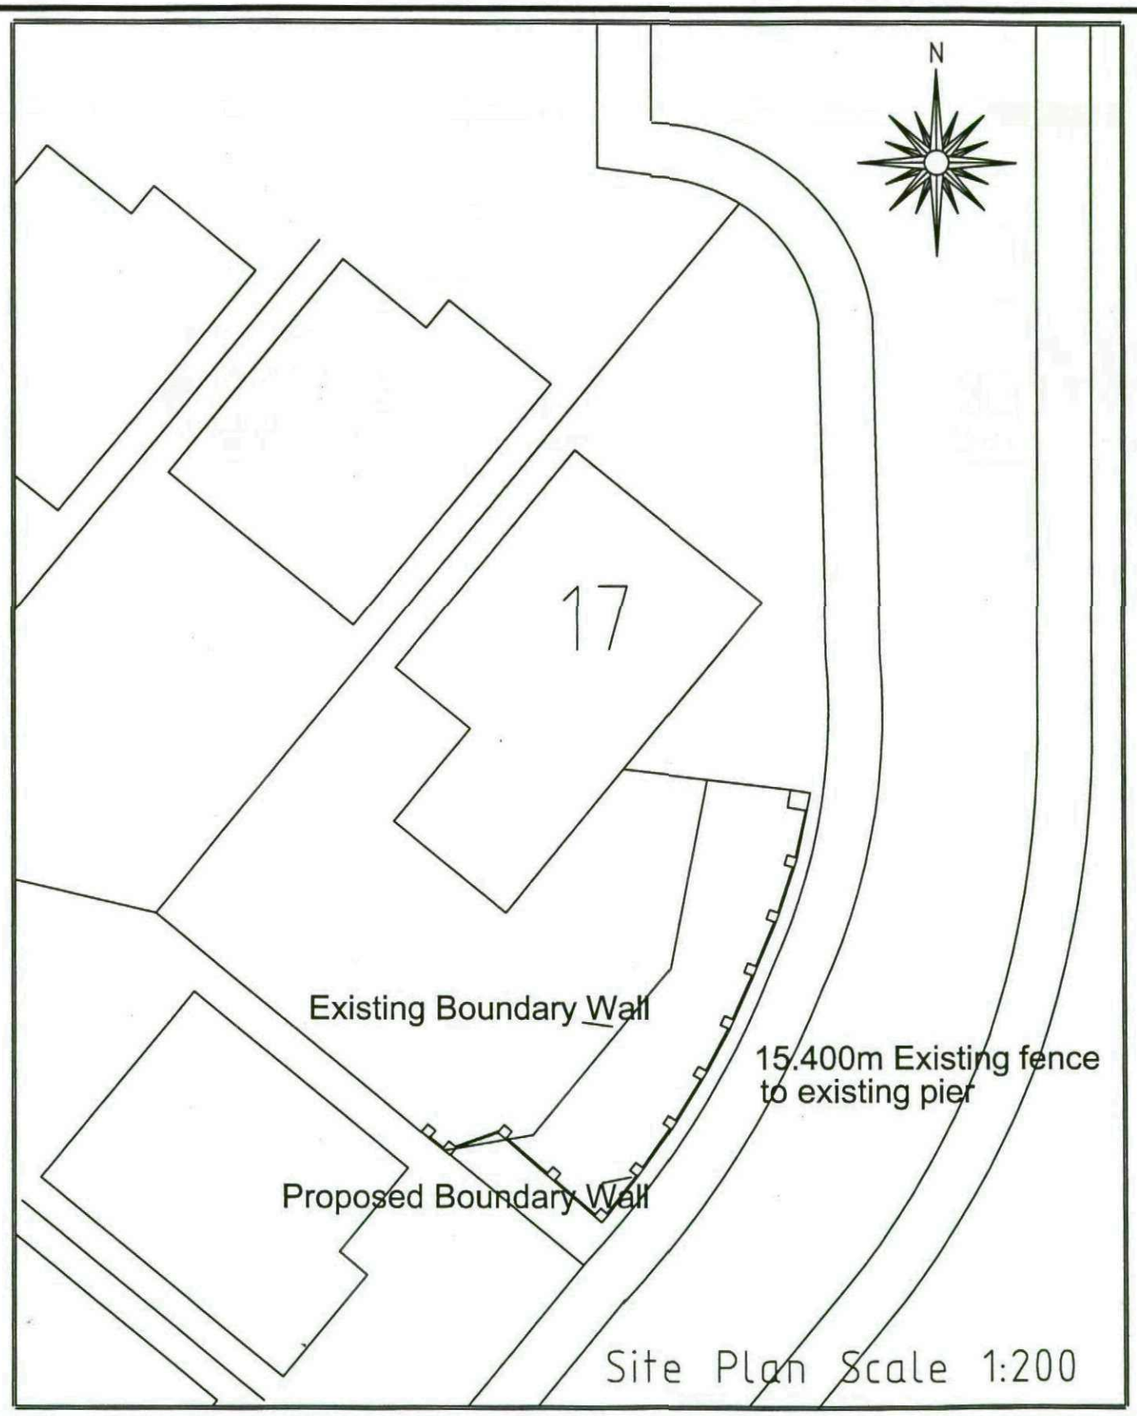



Site Plan Scale 1:200

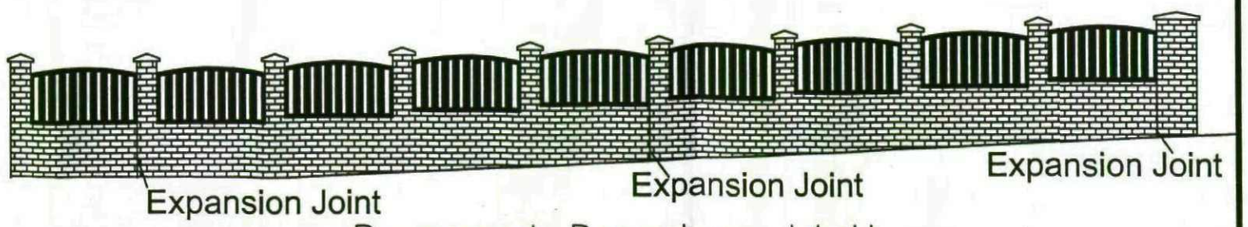

Proposed Boundary Wall

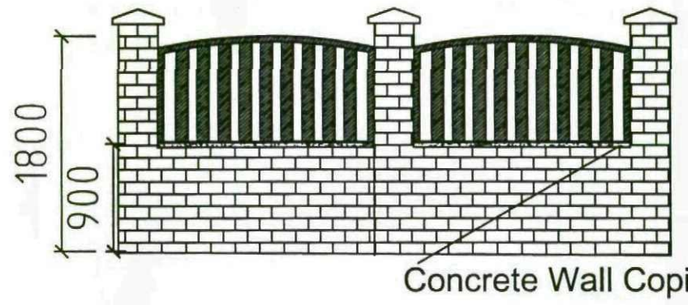

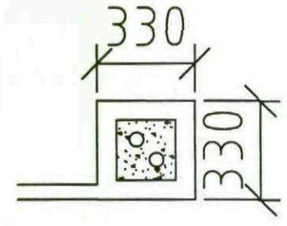

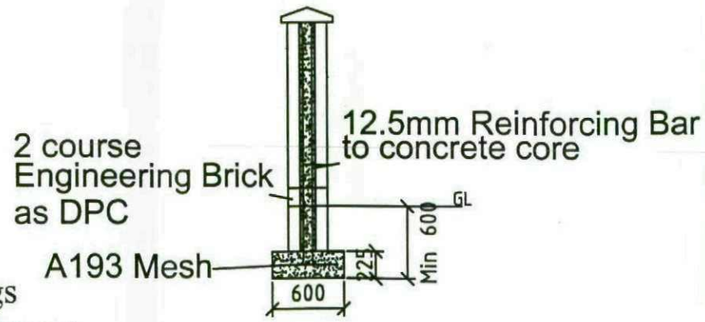

Specification

Wall Brickwork as existing.
Tanalized fencing with vertical palings
100mm wide with 75mm spacings between.
Concrete pier and wall caps.
2 course of engineering brick dpc.
Foundation at least 600mm deep onto natural ground.
Expansion joint with sleeved ties and mastic pointing.

Project	**Proposed Boundary Wall at 17 Bluebell Close Hoyland**	**Dwg. No.** 113	**Rev** A	**Drawn** DS	
		Scales (If A1) 1:50 - 1:100 - 1:200 - 1:20		**Date** APRIL 11	