

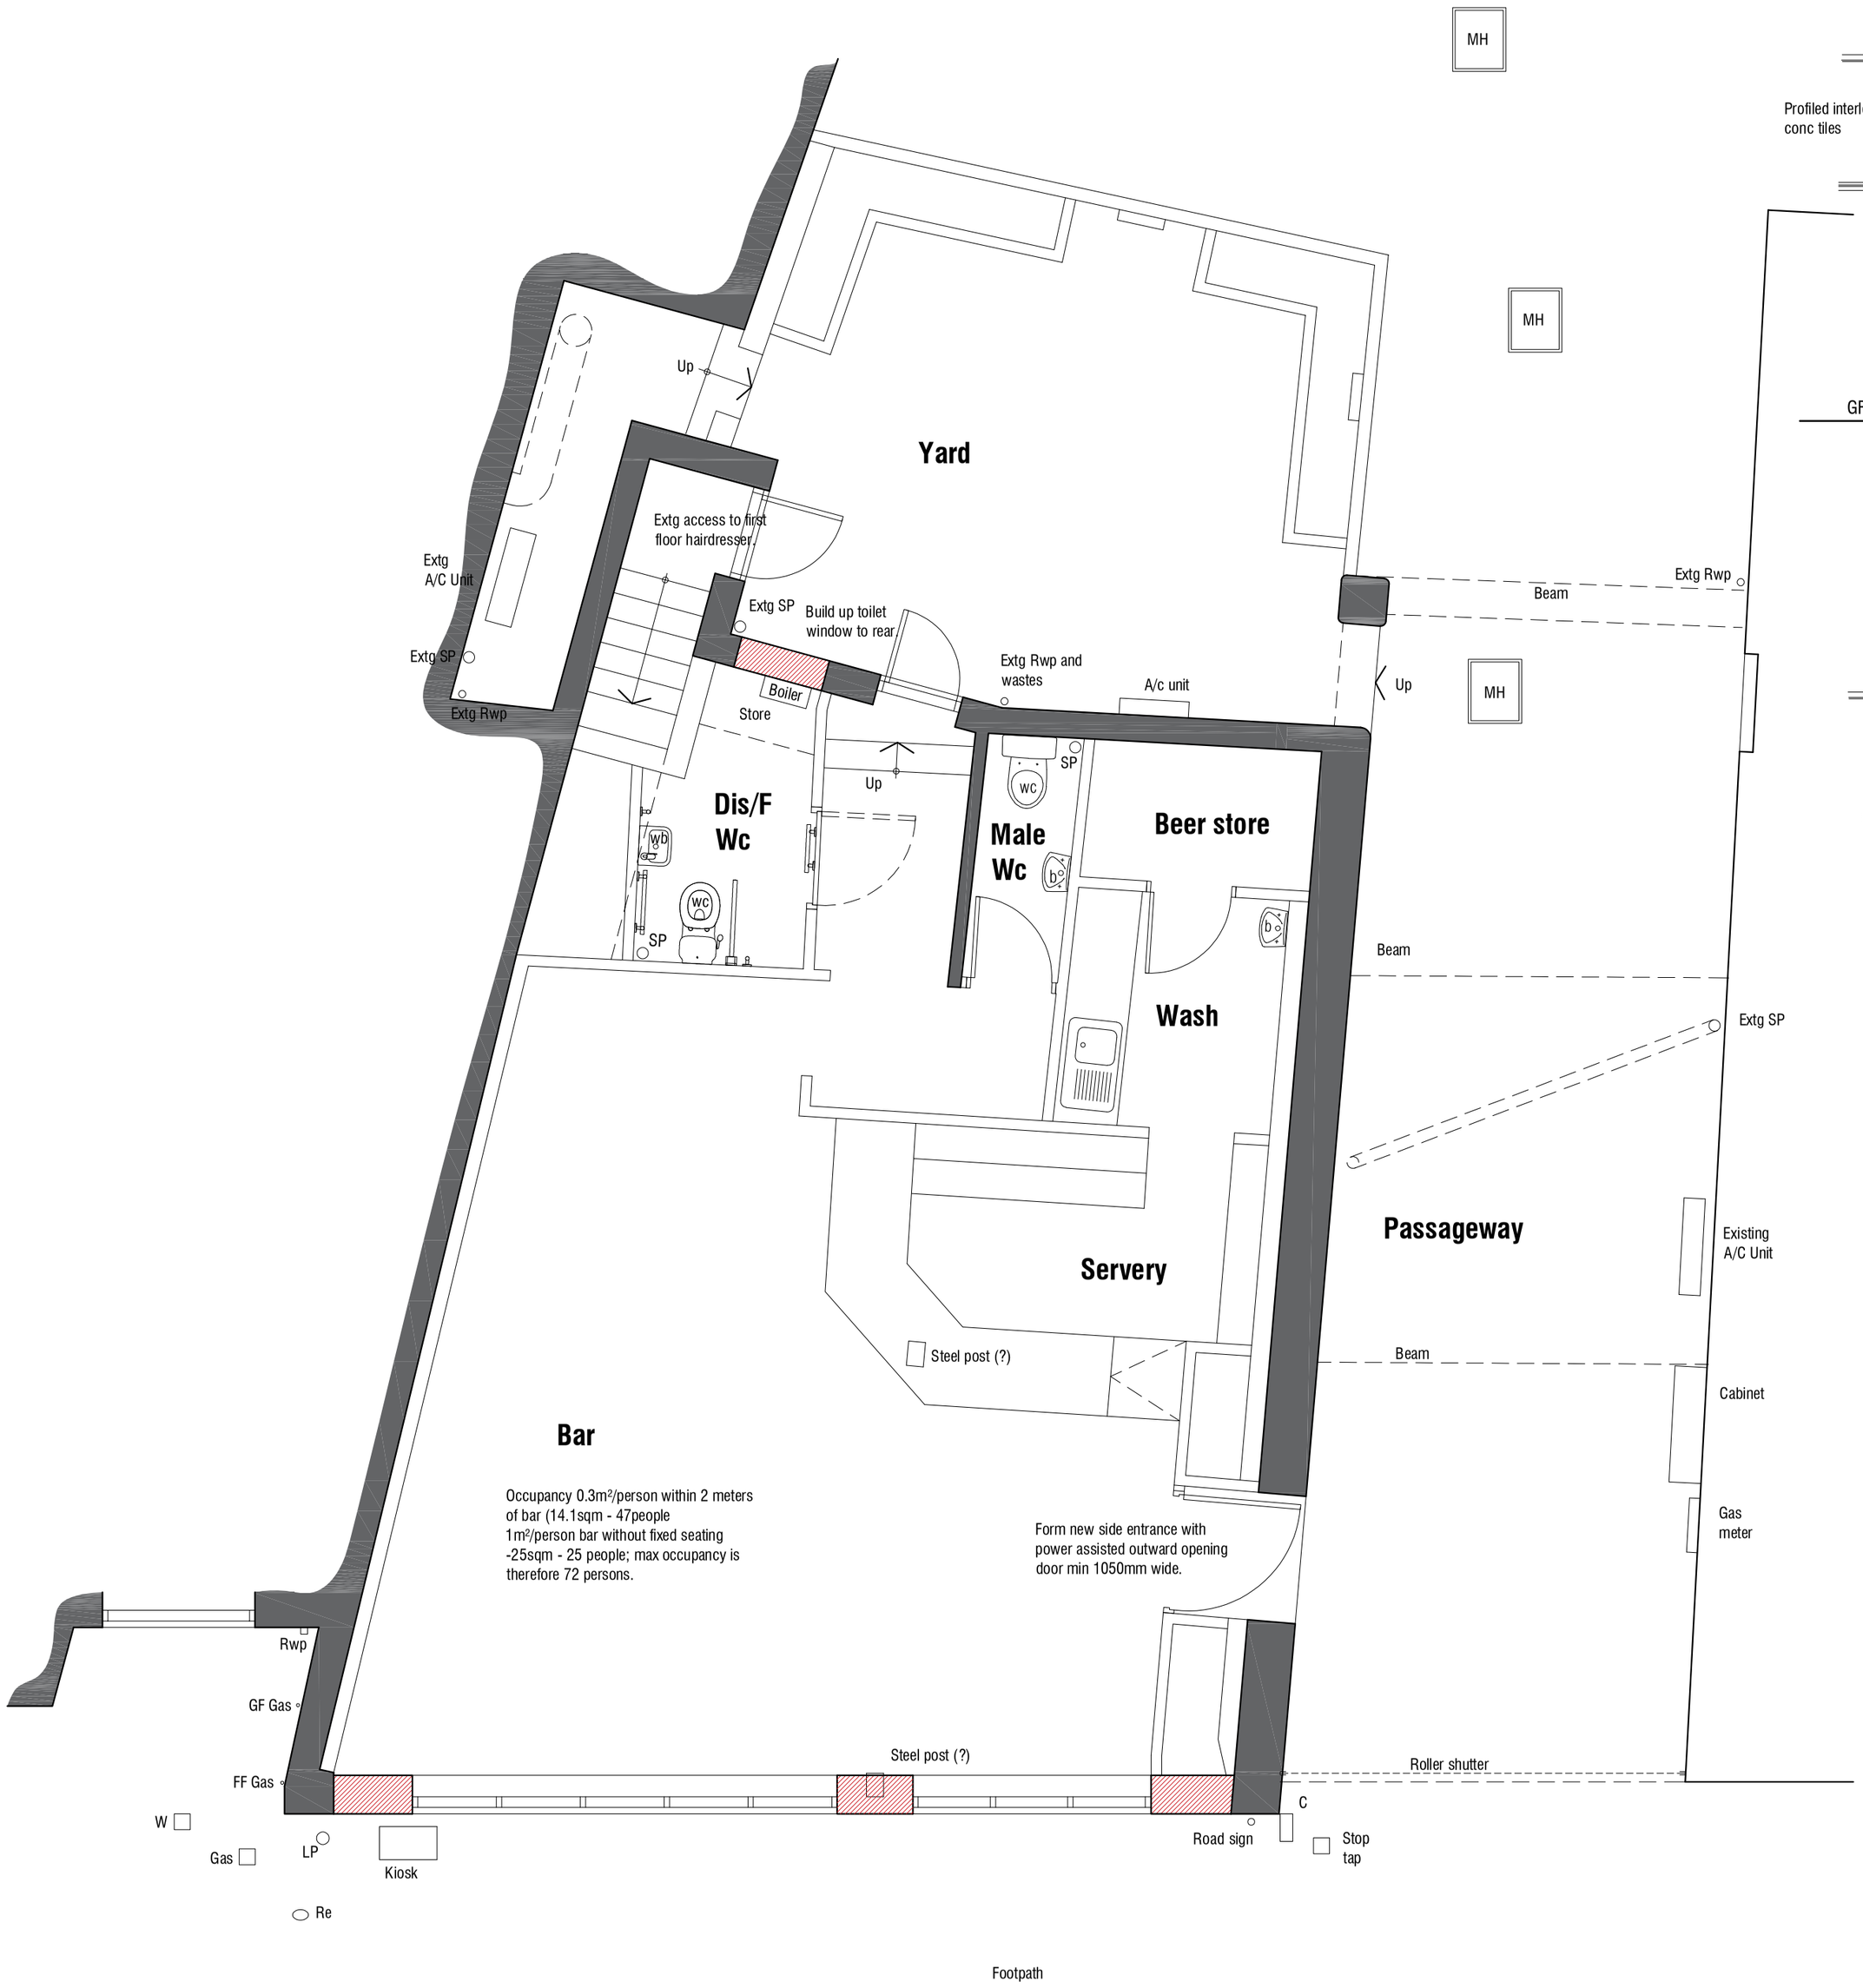



## Ground Floor Plan 1:50

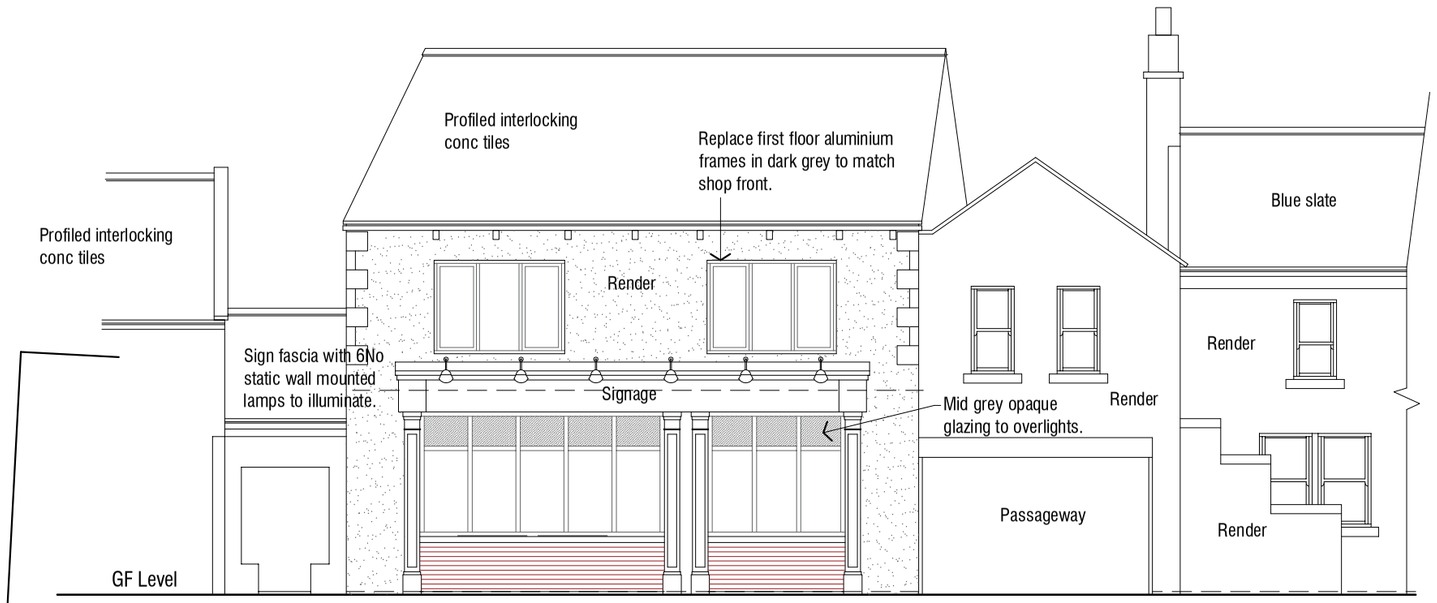


Reduce width of shop front - Rustic red brick or natural stone at low level with stone cill 900mm high; traditional timber shop front with aluminium window frames in dark grey finish.

## South West Elevation 1:100

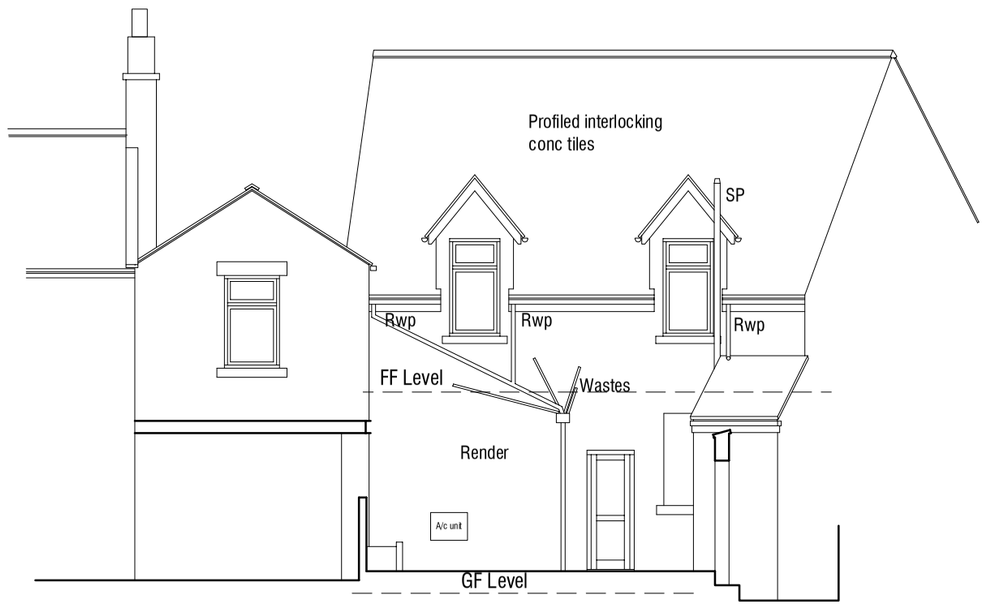


## North East Elevation 1:100

**Rev B** 07.12.2021 - Amend Layout.
**Rev A** 06.12.2021 - Update design.

30-32 SHEFFIELD ROAD
HOYLAND COMMON
BARNSLEY

# PROPOSALS

mbooth design
architectural design and building consultants
Fairfield House
Berneslai Close Barnsley
S70 2FL
M: 07881898300
E: mark@mboothdesign.co.uk

| | | | |
|---|---|---|---|
| Scale | AS SHOWN @ A2 | Drawn | MJB |
| Date | NOV 2021 | Ref. | 21.24 |
| Dwg No. | **P01** | Rev. | **B** |

0cm 2cm 4cm 6cm

Copyright mboothdesign. All dimensions in millimeters unless otherwise stated.
Dimensions for setting out in existing buildings are to be checked and verified on site.