


22 BLACKER ROAD, MAPPLEWELL
S75 6BW

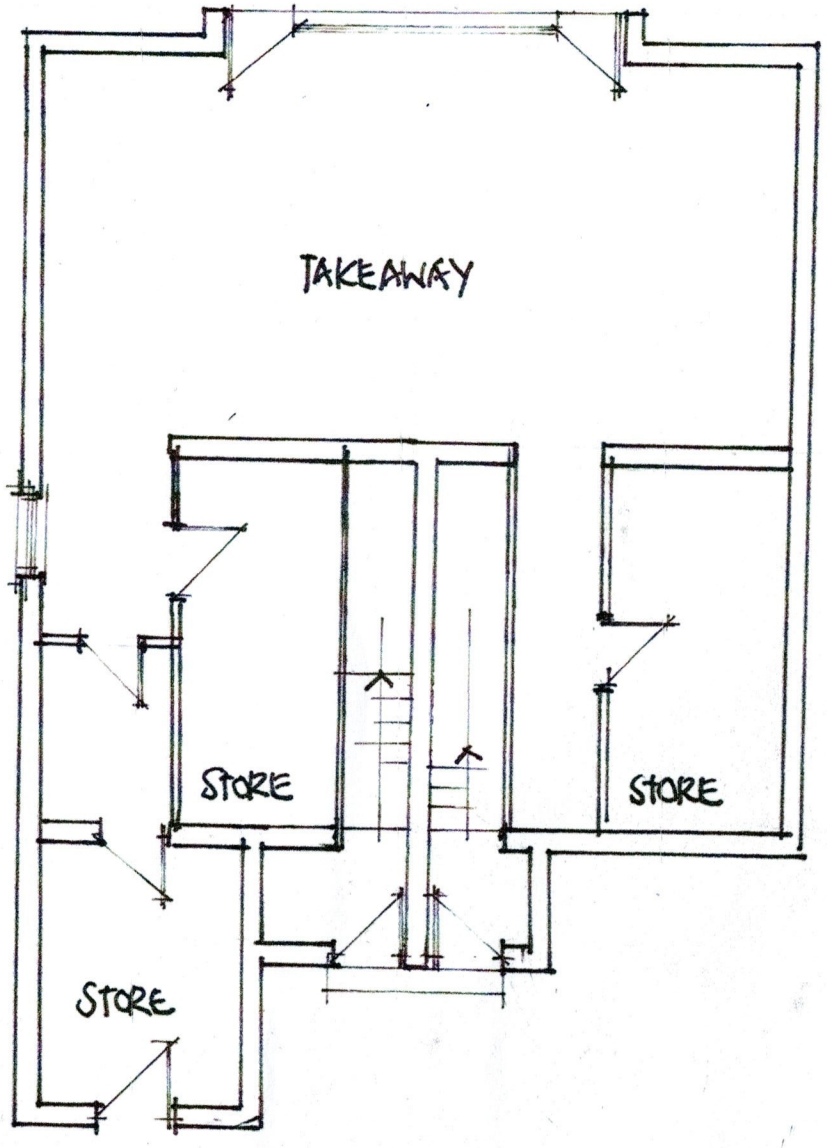


EXISTING LAYOUT
GROUND FLOOR

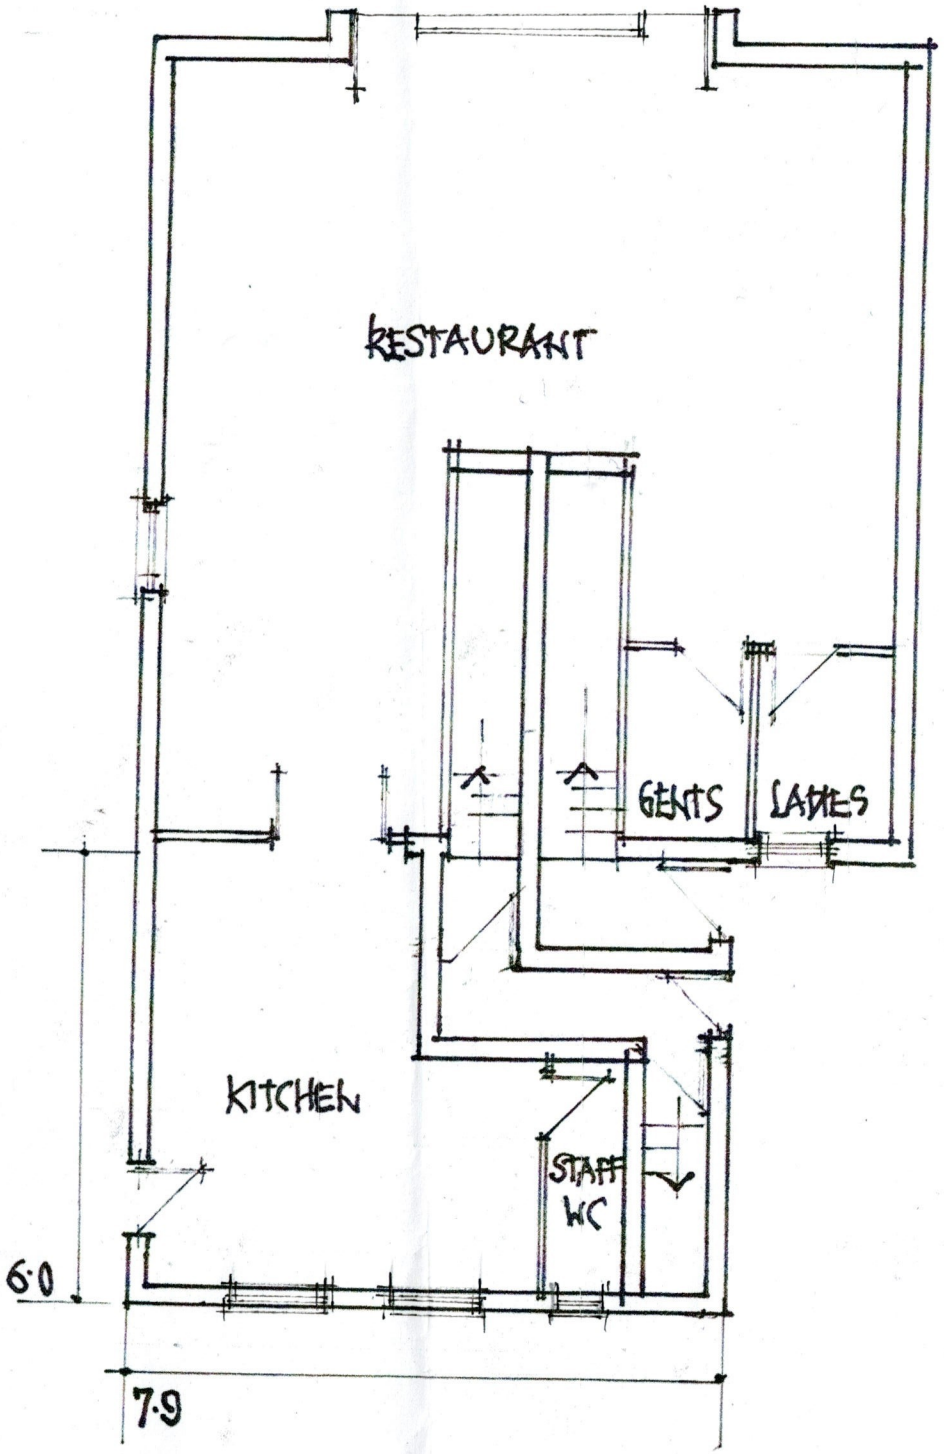

PROPOSED GROUND FLOOR

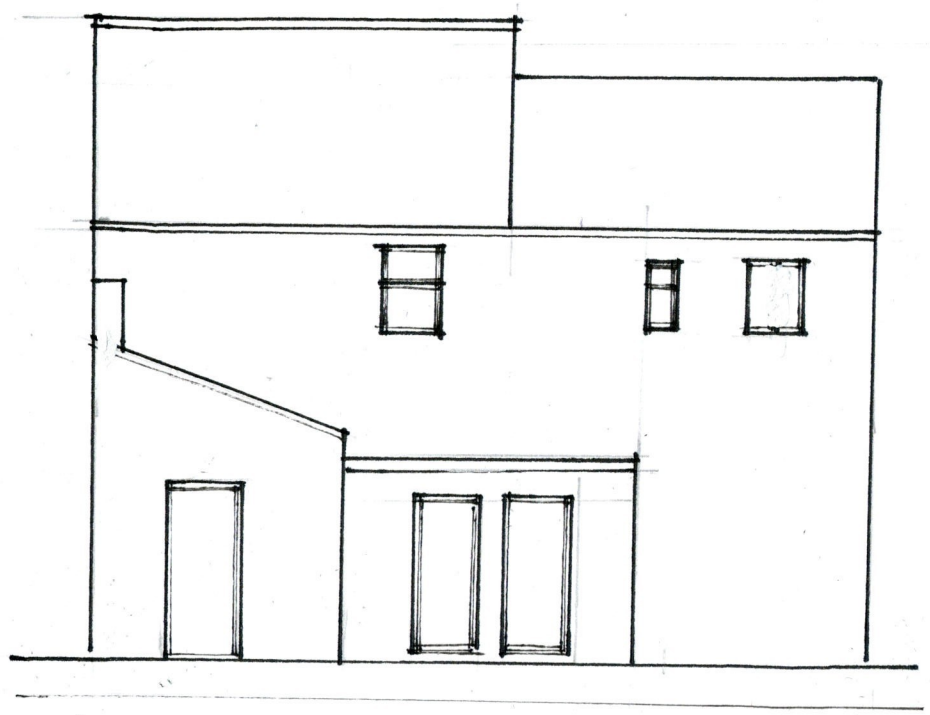

EXISTING REAR ELEVATION

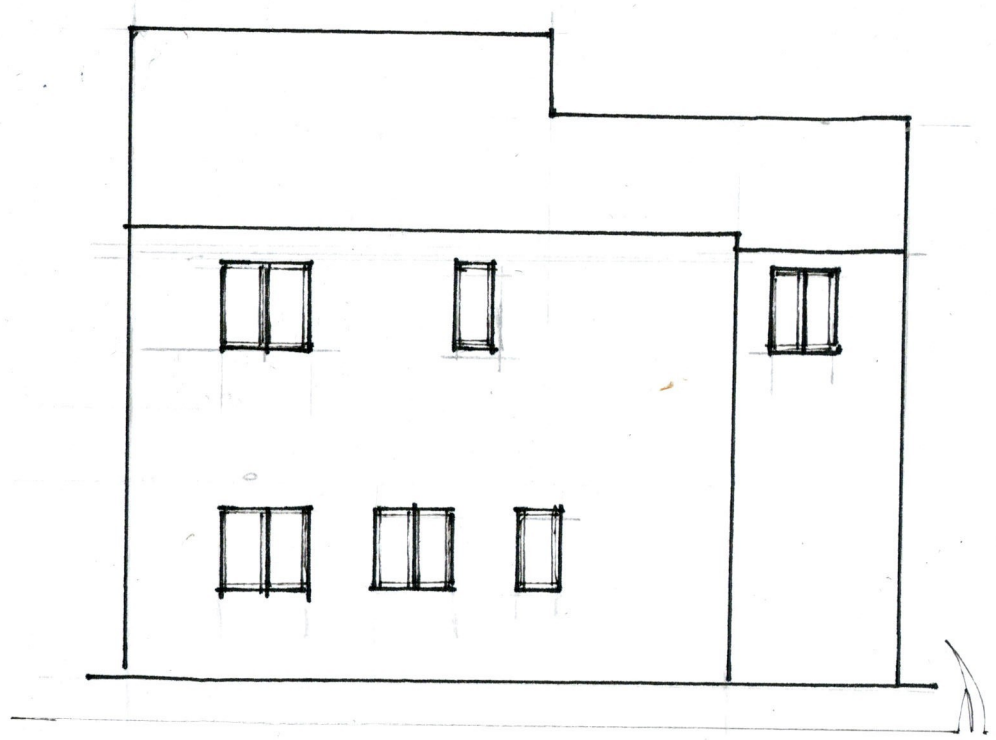

PROPOSED REAR ELEVATION

SCALE 1:100