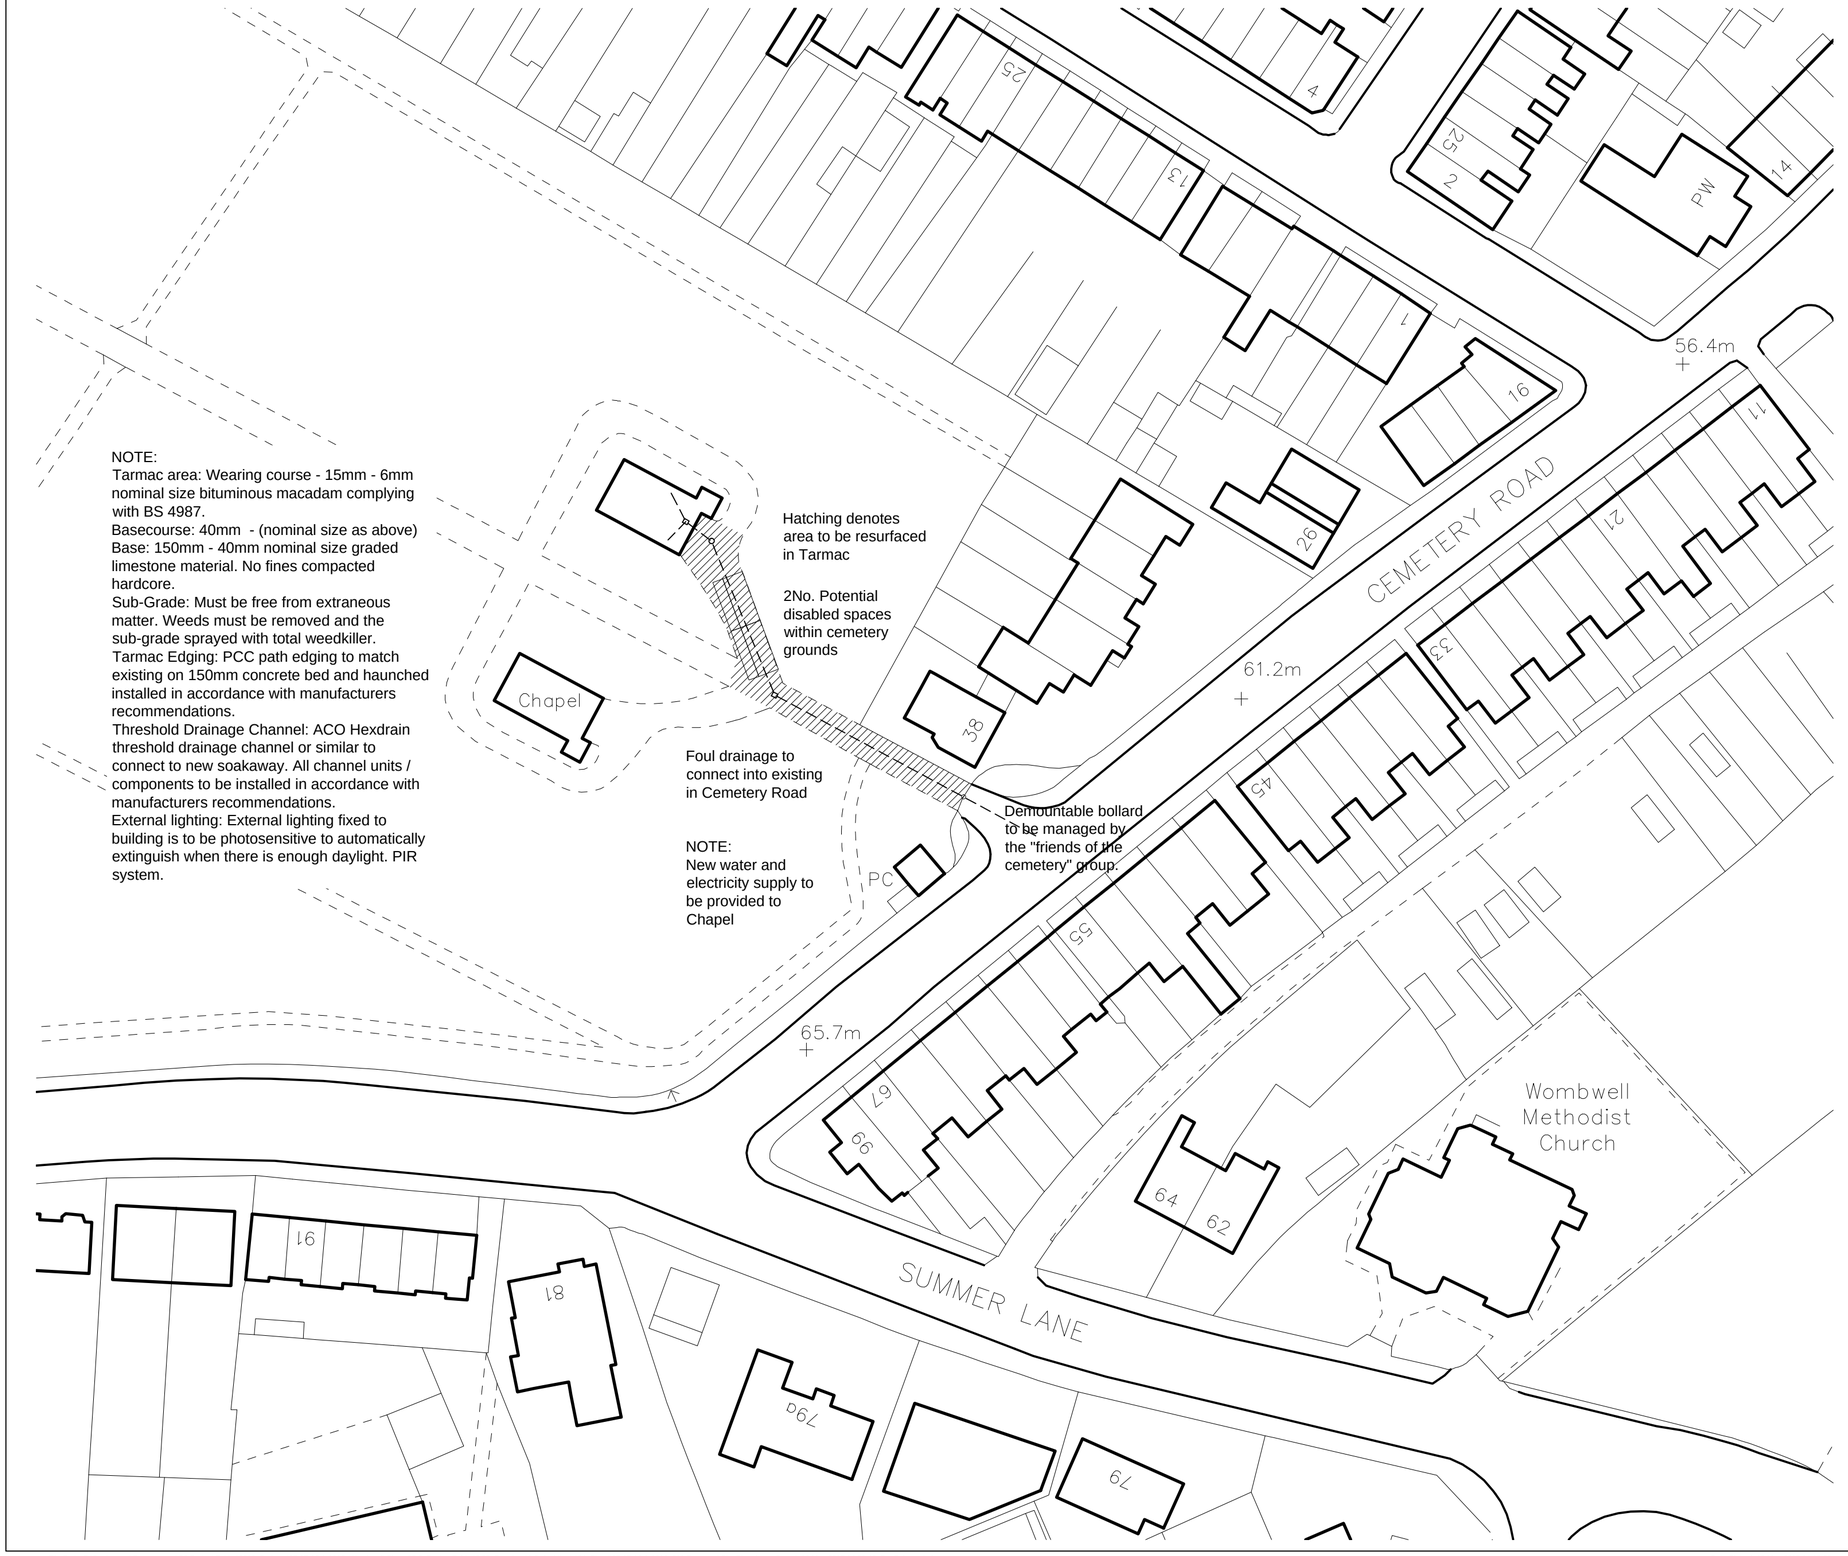


RESPONSIBILITY IS NOT ACCEPTED FOR OTHERS SCALING DIRECTLY FROM THIS DRAWING. DO NOT SCALE FROM THIS DRAWING, USE WRITTEN DIMENSIONS ONLY.

0m 5 10 15 30m

ORIGINAL SHEET SIZE A2

1:500

KEY PLAN



THIS DRAWING IS PRODUCED FOR USE IN THIS PROJECT ONLY AND MAY NOT BE USED FOR ANY OTHER PURPOSE. NPS PROPERTY CONSULTANTS LTD ACCEPT NO LIABILITY FOR THE USE OF THIS DRAWING OTHER THAN THE PURPOSE FOR WHICH IT WAS INTENDED IN CONNECTION WITH THIS PROJECT AS RECORDED IN THE 'PURPOSE FOR ISSUE' AND 'FILE STATUS CODE'.

THIS DRAWING MAY NOT BE REPRODUCED IN ANY FORM WITHOUT PRIOR WRITTEN AGREEMENT OF NPS PROPERTY CONSULTANTS LTD.

© CROWN COPYRIGHT AND DATABASE RIGHTS 2015 ORDNANCE SURVEY LICENCE NUMBER 100022264

Notes:

REV	DRAWN	DATE	CHECKED	DATE	APPROVED	DATE
P2	LS					19/05/2015
FIRST ISSUE						
P0						
COMMENT						

Parking added. Notes regarding bollard added.

nps group

NPS Barnsley Ltd
Gateway Plaza, Sackville St, Barnsley, South Yorkshire, S70 2RD,
Tel: 01226 774605; **Email**: barnsley@nps.co.uk; **web**:www.nps.co.uk

CLIENT

BEREVMENT SERVICES

PROJECT

CONVERSION OF WOMBWELL CHAPEL TO PROVIDE COMMUNITY FACILITY

TITLE

PROPOSED SITE PLAN

SCALES	DISCIPLINE	PROJECT NUMBER
1:500	ARCHITECT	16-1-1016

DRAWING NUMBER	REV CODE
NPS-DR-A-(90)- 011	P2

STATUS CODE	PURPOSE OF ISSUE	DRAWN BY
S2	INFORMATION	LS

© COPYRIGHT NPS GROUP 2015

File Path: G:\Design and Procurement\C2 Project Folder\2016_Projects\07-17-16-1-1016_Wombwell Chapel\2.0_Design Folder\2.02_Drawings\1.0_Architects\04_Sheet\07-17-16-1-1016_011 Proposed Site Plan.dwg , Saved: 19 May 2015 14:09:46, By: Selvon , Luke

Date Plotted: 19 May 2015 14:10:08