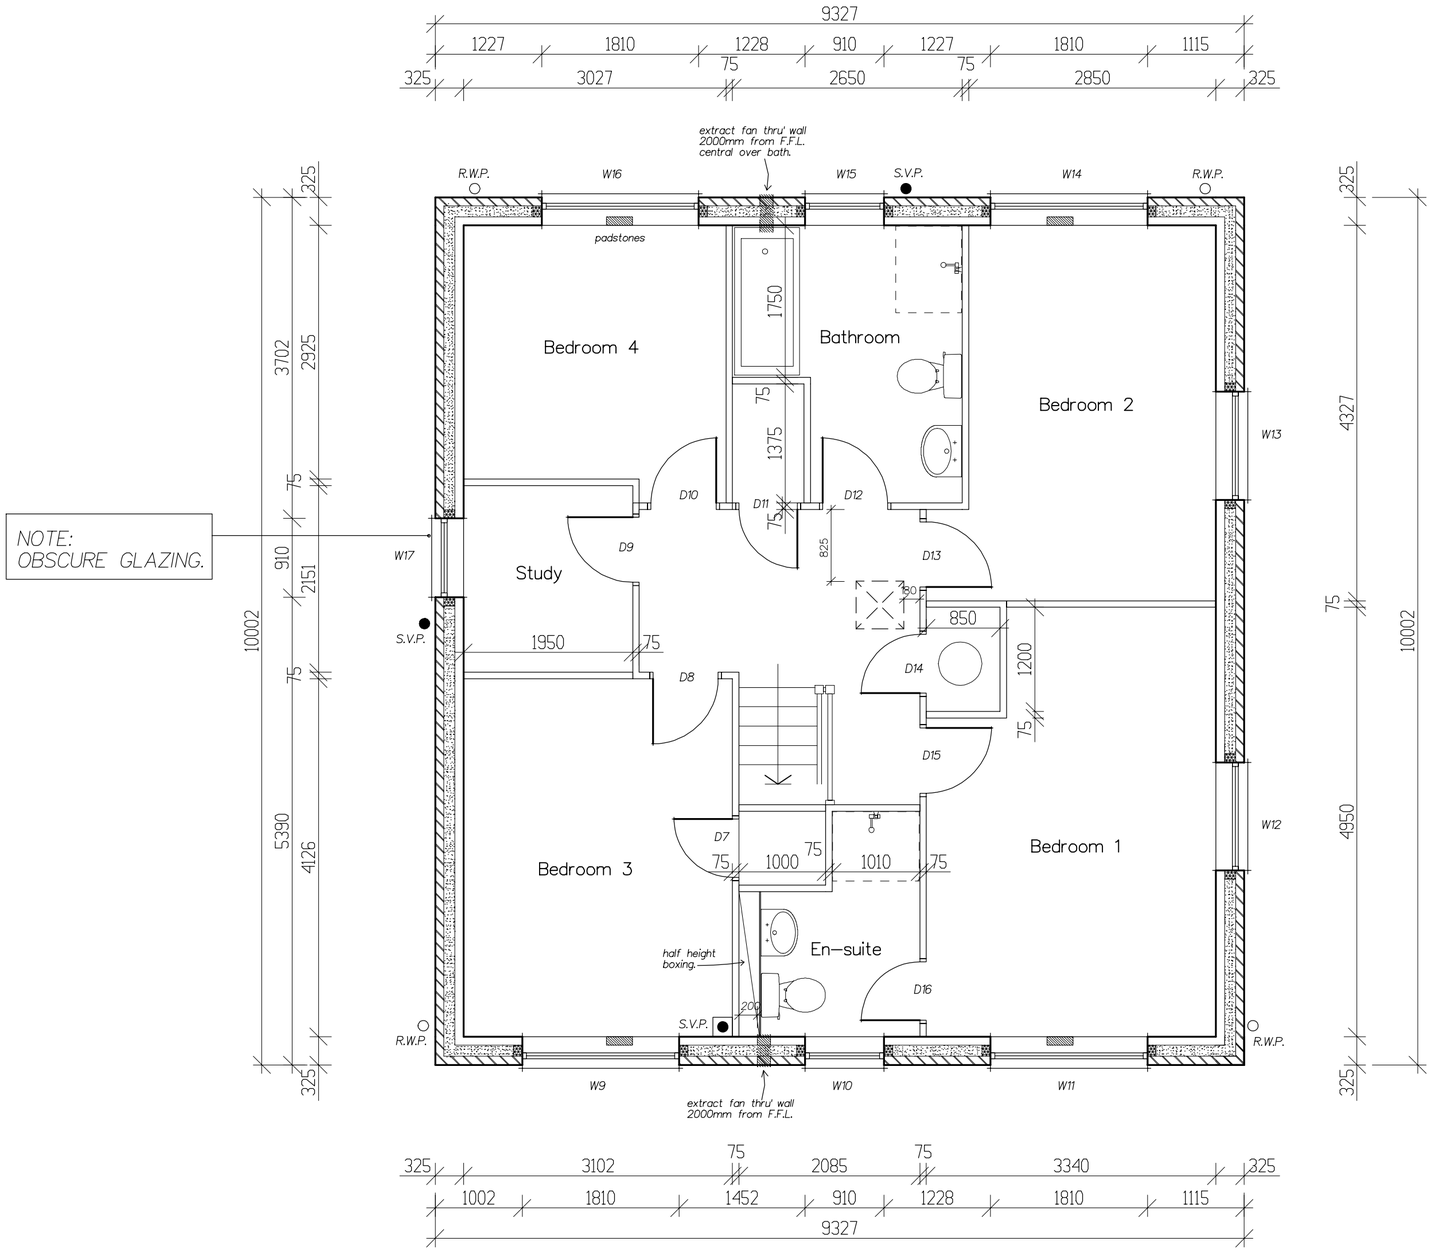


REV B: 01/10/20: WINDOWS AMENDED TO SIDE ELE.
REV A: 29/09/20: FURTHER DETAIL ADDED.

Arncliffe
ARNCLIFFE HOMES LIMITED
Arncliffe House, Bramley Grange,
Thorner, Leeds LS14 3DW.
Tel: 0113 237 5900 Fax: 0113 265 4458

Proposed Residential Development

HALIFAX ROAD,

THURGOLAND.

WENTWORTH PLUS (2137)

SECOND FLOOR PLAN

SCALE 1:50

DATE 19/06/2020 DRAWN IanDi

DRG. No. 292/WN+/3 REV. B.