

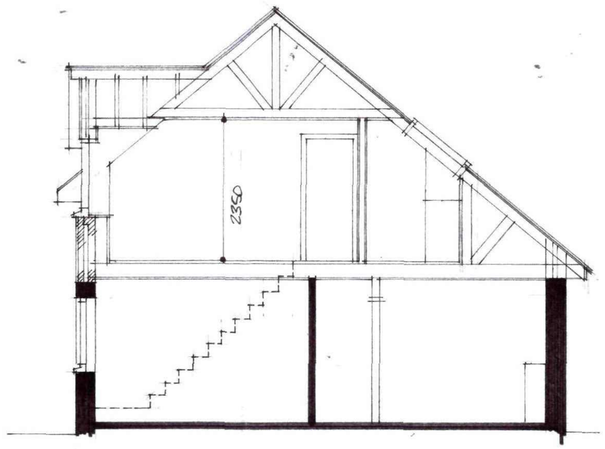



SECTION A A

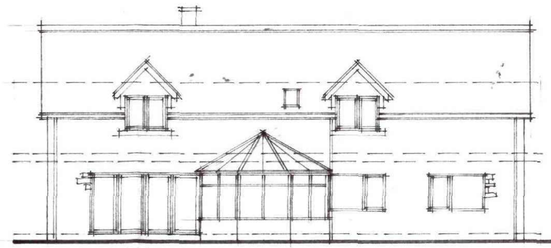


SOUTH ELEVATION

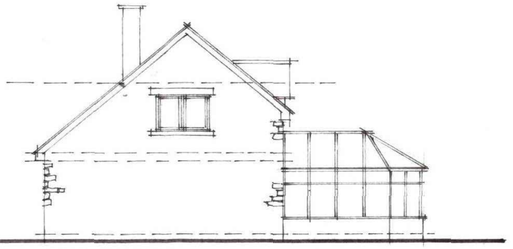


WEST ELEVATION

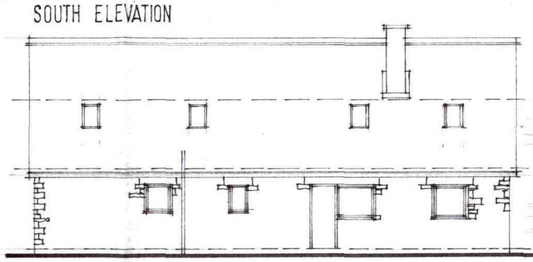


NORTH ELEVATION

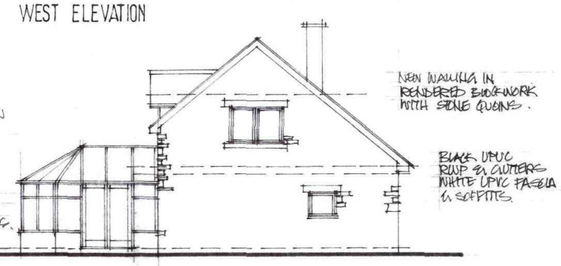


EAST ELEVATION

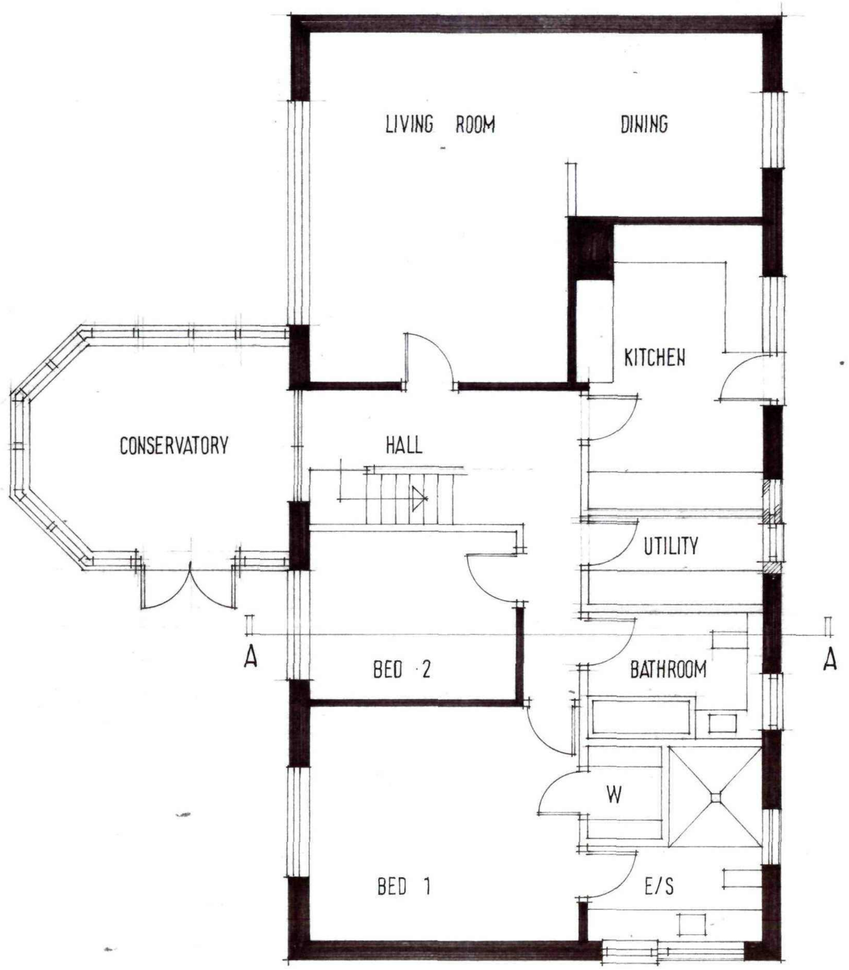


GROUND FLOOR PLAN

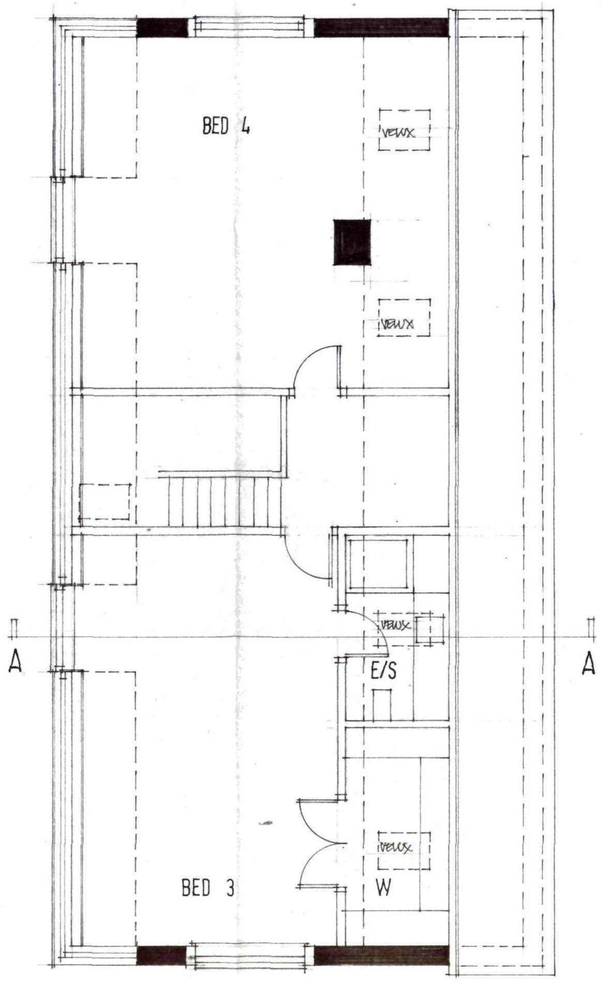


FIRST FLOOR PLAN

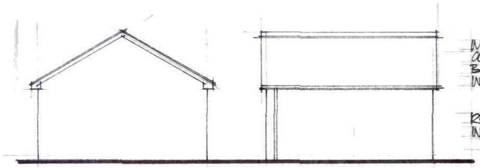

WEST NORTH

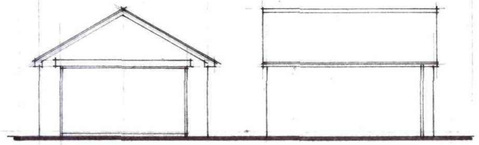

EAST SOUTH

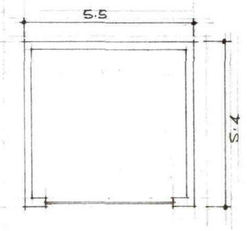

PROPOSED GARAGE

Ref.	Revision	Date

Client

MR R LANG

Project

41A CHURCH HILL
ROYSTON
S71 4NQ


Title

DETAILED PROPOSALS

Scale: 1:100 1:50 Drawn: SL


Date: JUNE 2012 Drawing No: T/6/2

BDS
BUILDING DESIGN SERVICES
15 Hunters Avenue Barnsley S70 6PL
TEL: 01226 733224

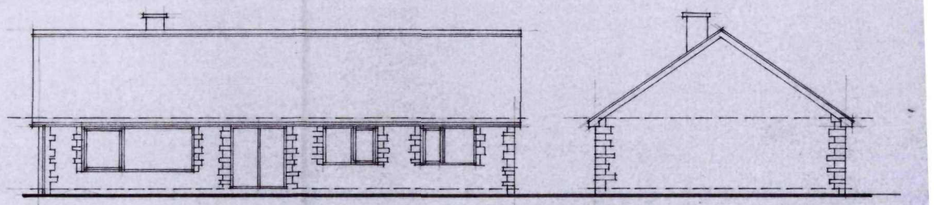


SOUTH ELEVATION


WEST

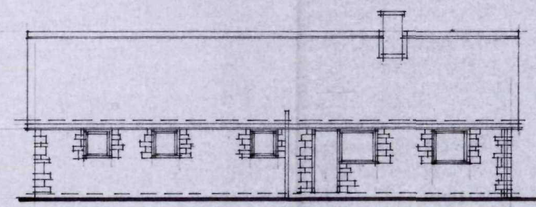

NORTH

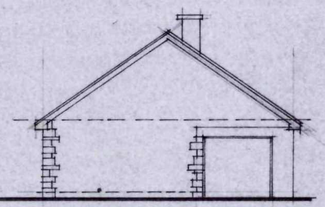


EAST

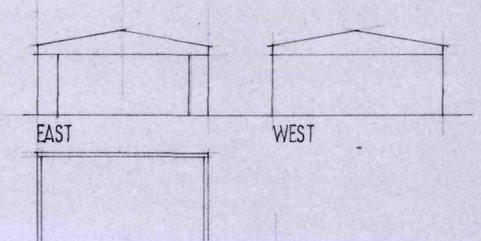


EAST

WEST

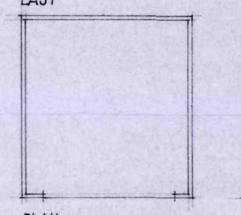


PLAN

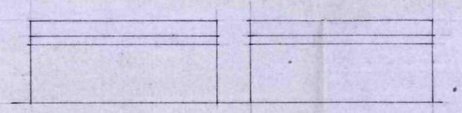


NORTH SOUTH

PREFABRICATED GARAGE TO BE DEMOLISHED

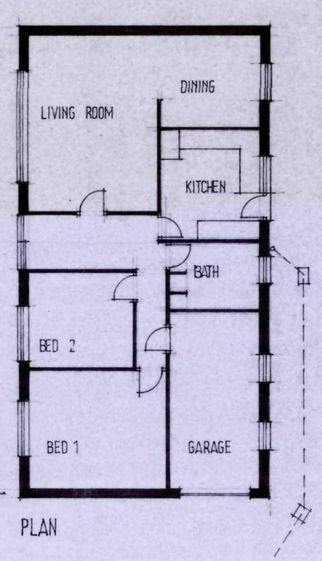


PLAN

EXISTING

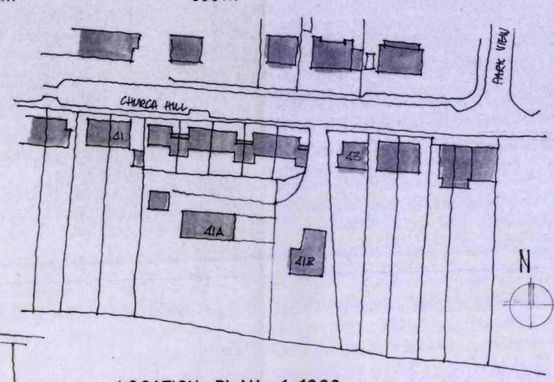

LOCATION PLAN 1:1000

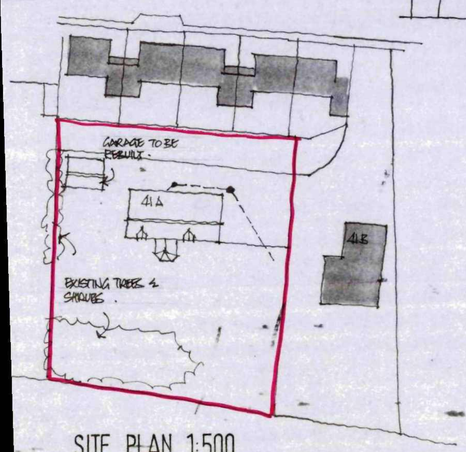

SITE PLAN 1:500

Ref.	Revision	Date

Client

MR R LANG

Project

41A CHURCH HILL
ROYSTON
S71 4NQ

Title

SURVEY & SITE PLAN

Scale: 1:100 Drawn: SL

Date: JUNE 2012 Drawing No: T/6/1

BDS

BUILDING DESIGN SERVICES
15 Hunters Avenue Barnsley S70 6PL
TEL: 01226 733224