
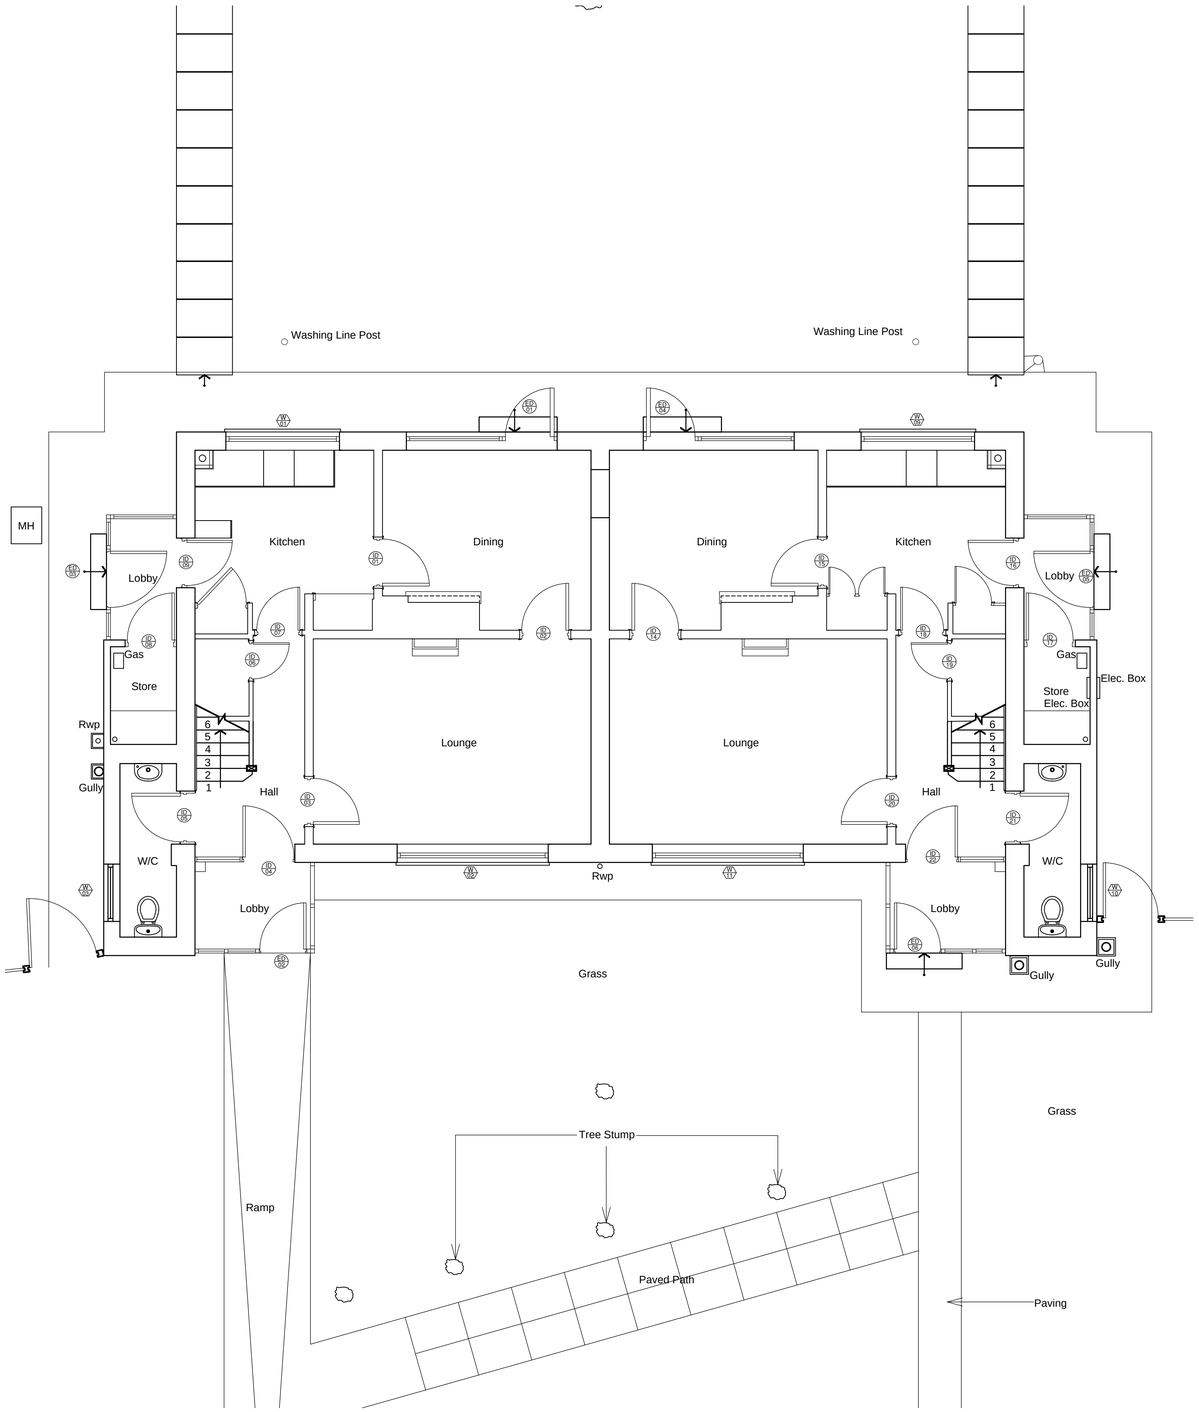


01 Existing Ground Floor Plan with Extents


1:50

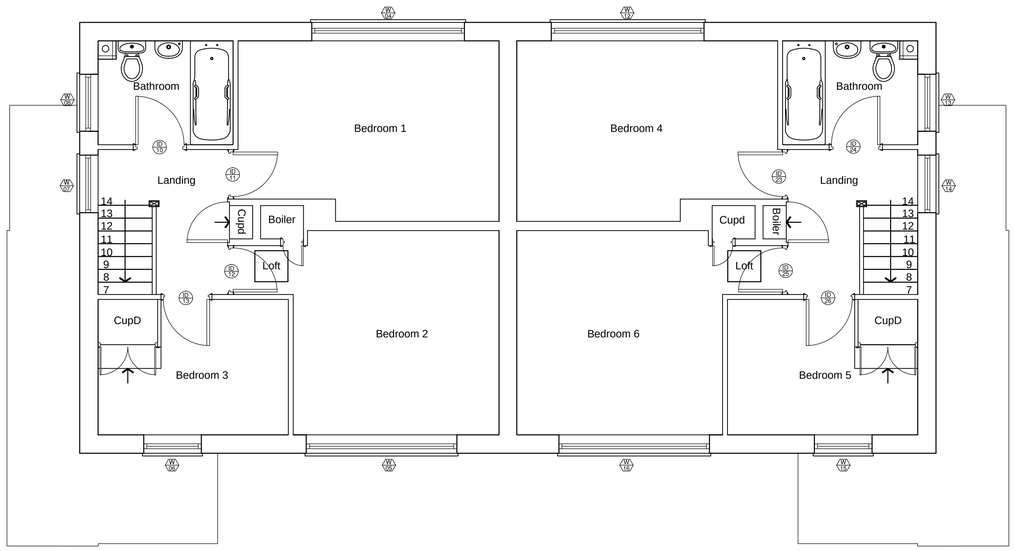

02 Existing First Floor Plan

1:50

KEY PLAN

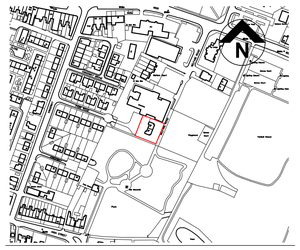

Notes:

THIS DRAWING IS PRODUCED FOR USE IN THIS PROJECT ONLY AND MAY NOT BE USED FOR ANY OTHER PURPOSE. NPS PROPERTY CONSULTANTS LTD ACCEPT NO LIABILITY FOR THE USE OF THIS DRAWING OTHER THAN THE PURPOSE FOR WHICH IT WAS INTENDED IN CONNECTION WITH THIS PROJECT AS RECORDED IN THE 'PURPOSE FOR ISSUE' AND 'FILE STATUS CODE'.

THIS DRAWING MAY NOT BE REPRODUCED IN ANY FORM WITHOUT PRIOR WRITTEN AGREEMENT OF NPS PROPERTY CONSULTANTS LTD.

© CROWN COPYRIGHT AND DATABASE RIGHTS 2017 ORDNANCE SURVEY LICENCE NUMBER 100022264

RESPONSIBILITY IS NOT ACCEPTED FOR OTHERS SCALING DIRECTLY FROM THIS DRAWING. DO NOT SCALE FROM THIS DRAWING, USE WRITTEN DIMENSIONS ONLY.

0m 0.5 1.0 1.5 3.0m

1:50

ORIGINAL SHEET SIZE A1

REV	DRAWN	DATE	CHECKED	DATE	APPROVED	DATE
P1	AT	23.03.17	SBL	31.05.17	LS	01.06.17

FIRST ISSUE. Client approval and planning change of use.

COMMENT

CLIENT: Berneslai Homes

TITLE: 8a and 8b Park Road, Thurnscoe Conversion to Two Dwellings

PROJECT: Existing Floor Plans

nps group

NPS Barnsley Ltd
Gateway Plaza, Sackville St, Barnsley, South Yorkshire, S70 2RD,
Tel: 01226 774605; Email: barnsley@nps.co.uk
web:www.nps.co.uk

SCALES	DISCIPLINE	PROJECT NUMBER
1:50	ARCHITECT	17-1-1267

DRAWING NUMBER	REV CODE
NPS-DR-A-(00)-020	P1

STATUS CODE	PURPOSE OF ISSUE	DRAWN BY
S4	PLANNING APPROVAL	SBL

Date Plotted: 02 June 2017 15:07:44

© COPYRIGHT NPS GROUP 2017

File Path: G:\Working Documentation - Projects\Design Folder\2017_Projects\07-17-17-1-1267 Thurnscoe 8a 8b Park Road P&P\2.02_Drawings\1.0_Architects\04_Sheet\1711267-NPS-XX-XX-DR-A-020-FloorPlans-S4-P1.dwg, Saved: 02 June 2017 10:48:57, By: Twigg , Aiden