
Drawing No.	Rev No.
MGM001 -002	



EXISTING FRONT ELEVATION
SCALE 1:100 AT A3



EXISTING REAR ELEVATION
SCALE 1:100 AT A3

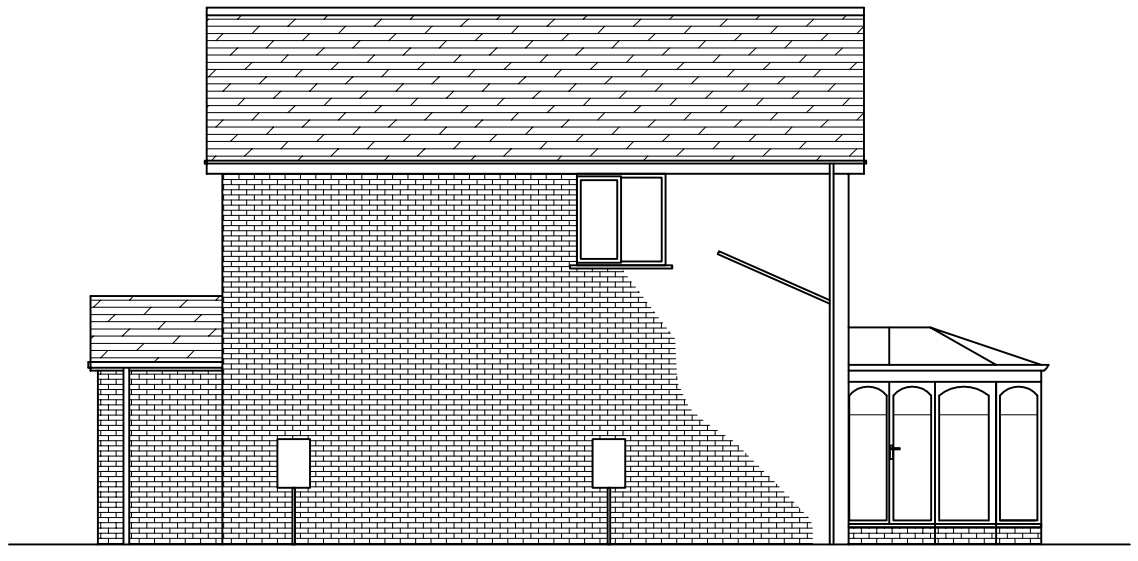

EXISTING SIDE ELEVATION
SCALE 1:100 AT A3

DO NOT SCALE: Contractor to check all dimensions and report any omissions or errors

NOTES

Rev	Description	By	Chk	App	Date

JRB DESIGNS Ltd
1 Savile Road
Cudworth
Barnsley
S72 8LT
Tel: 01226 383542
Fax: 01226 380078
Mob: 07970 541192
Email: john@jrbdesigns.co.uk

This drawing is copyright. © jrbdesigns Ltd.

Client
MR G MATHEWS

Drawing Title
EXISTING ELEVATIONS

Address
9 LARCHFIELD PLACE
MONK BRETTON
BARNSLEY
S71 2NX

Project Title:
PROPOSED TWO STOREY SIDE+ EXTENSION

Purpose of Issue:
PLANNING

Drawing Status
FIRST ISSUE

Scale at A3	Drawn By	Date	
AS SHOWN	JRB	31/08/2012	
Checked By	Date	Approved By	Date
GM	31/08/2012	GM	31/08/2012
Project No.	Drawing No.		Revision
MGM001	002		-

APPROVAL [X] INFORMATION [ ] TENDER [ ] CONTRACT [ ] CONSTRUCTION [ ]