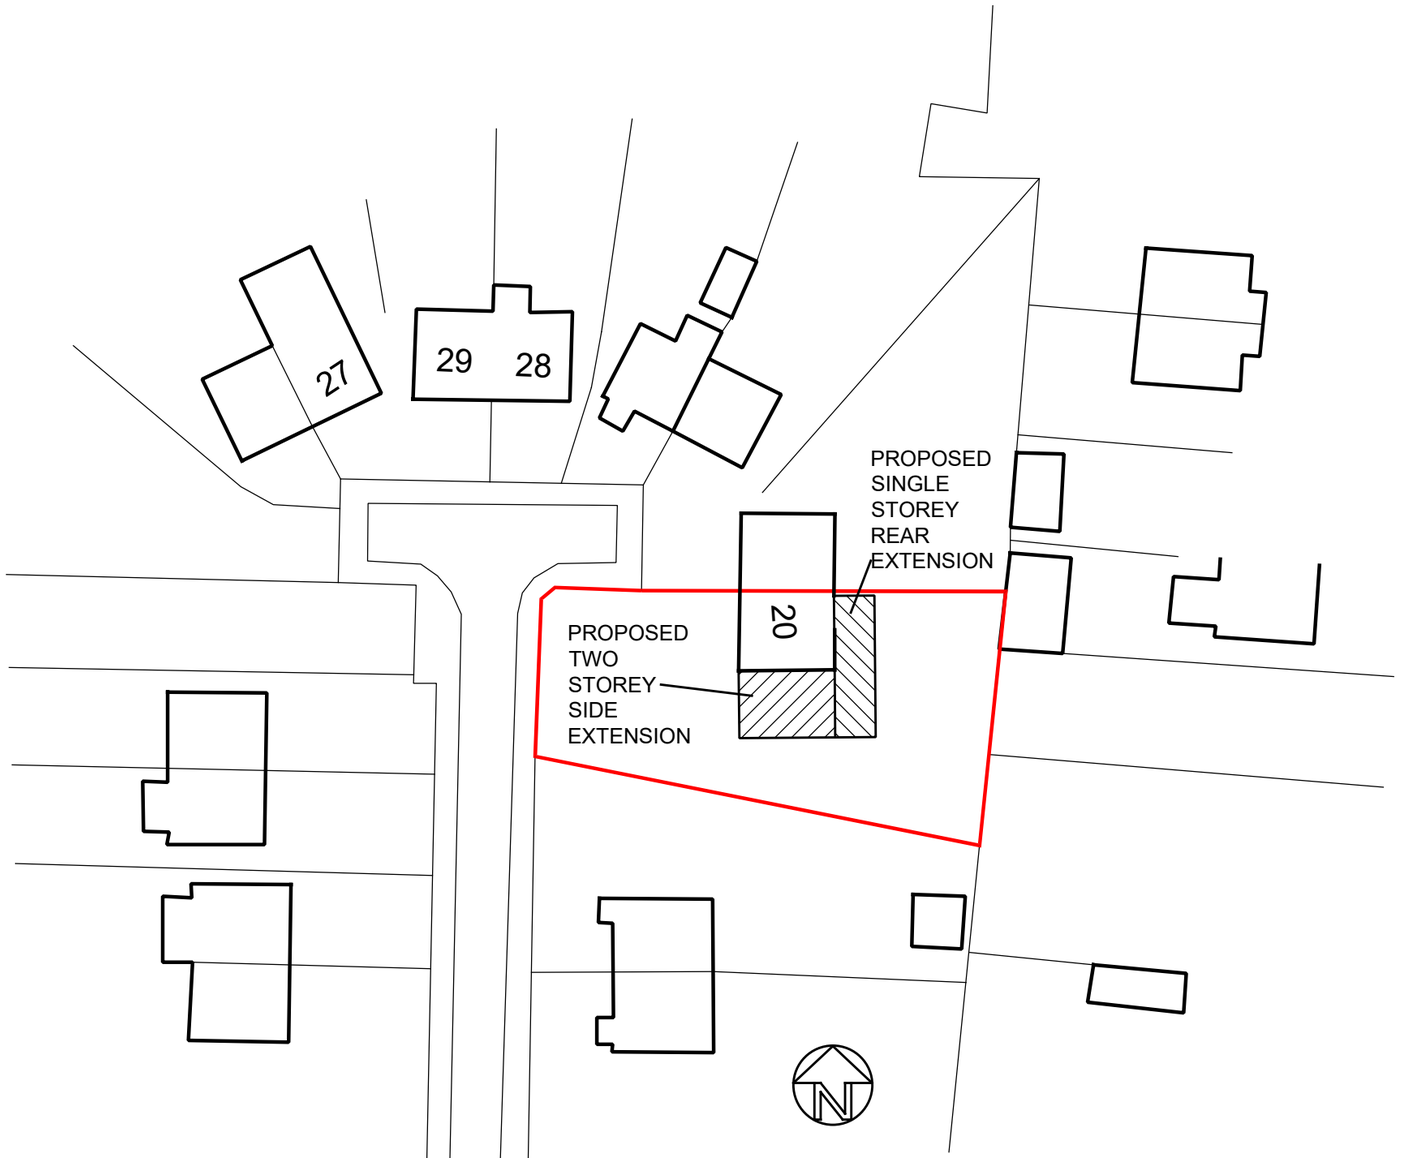


20 Hallgate Thurnscoe

EXTENSION TO DWELLING

PROPOSED SITE PLAN

Scale: 1:500 @ A3