

A2 size sheet

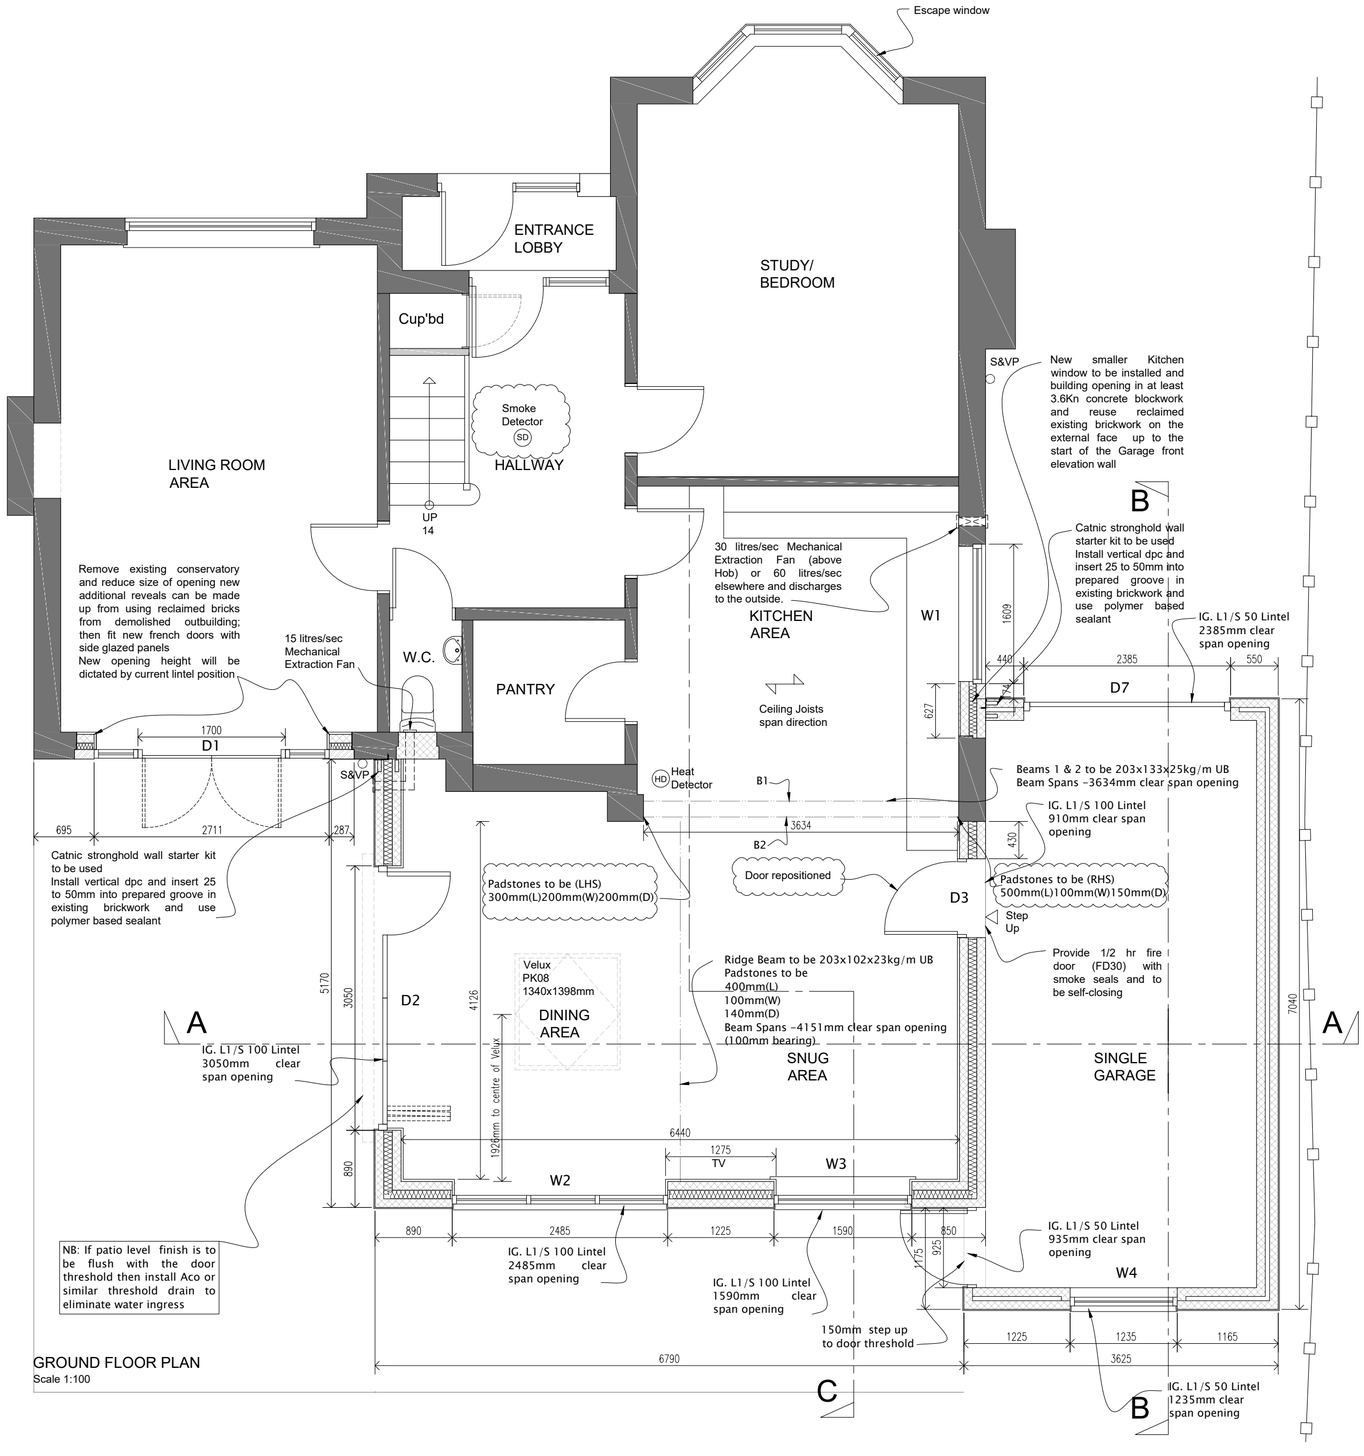

GROUND FLOOR PLAN
Scale 1:100

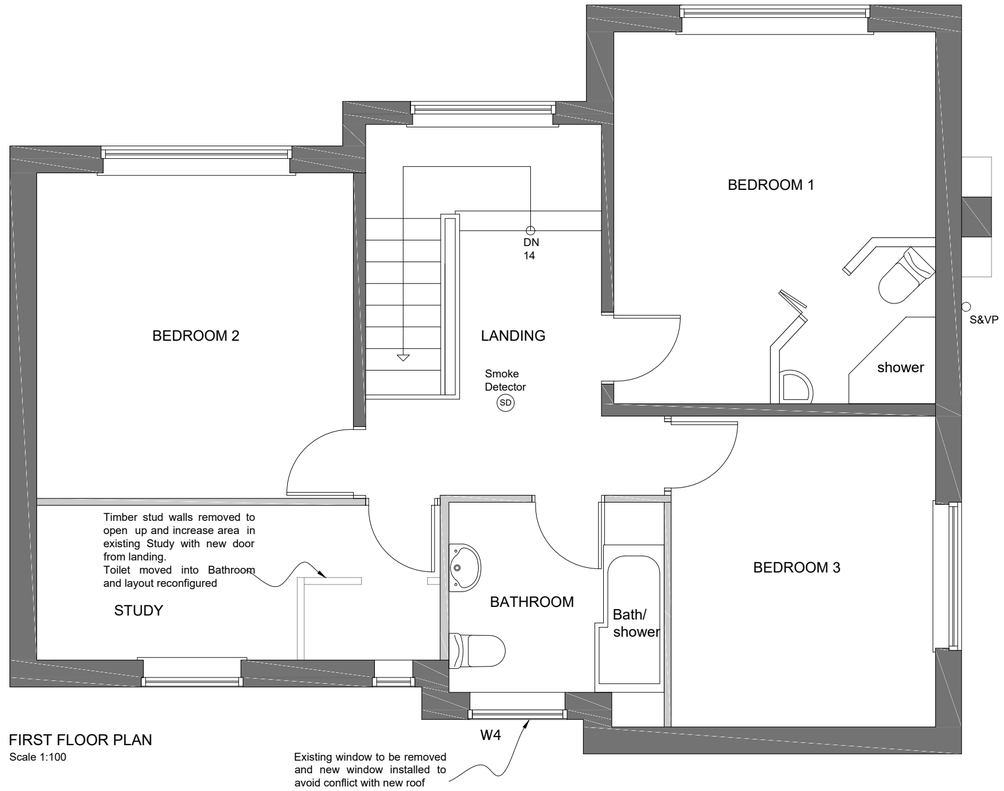

FIRST FLOOR PLAN
Scale 1:100

Door Schedule			
Doors Ref:	SIZE	Type	Colour
D1	To be checked on site	uPVC	Grey
D2	Structural Opening Size 3050 x 2035mm	Aluminium bi-fold 4 Panel	Grey
D3	838x1981mm	FD 30min Timber	To Be Agreed
D4	762x1981mm	Top half glazed timber paneled door	To Be Agreed
D5	762x1981mm	Top half glazed timber paneled door	To Be Agreed
D6	762x1981mm	Top half glazed timber paneled door	To Be Agreed
D7	2385 x 2110mm (Garage Door)	Aluminium Powder Coated	To Be Agreed

Window Schedule			
Windows Ref:	SIZE	Type	Colour
W1	1609x1210mm (To be checked on site)	uPVC	White
W2	2485 x 2035mm	uPVC	Grey
W3	1590 x 1210mm	uPVC	Grey
W4	1235 x 1210mm	uPVC	Grey
W5	To be checked on site due to conflict with roof	uPVC	Grey
V1	1340 x 1398mm (Velux ref: PK08)	uPVC	Grey

Rev:	Date:	Description:	By:
D	04/06/19	Garage roof changed to traditional roof and D3 moved to alleviate corner wall stability	SH
C	28/05/19	Structural Beams sizes amended in accordance with Engineers calculations	SH
B	22/05/19	Utility/Shower room removed pantry reinstated	SH
A	01/05/18	Shower Room extractor fan added and smoke detector in Hallway added U-values amended	SH

07762656187
steven@drawit.biz
www.drawit.biz
15 Medway Close
Barugh Green
Barnsley
S75 1NY

Purpose: BUILDING REGULATIONS

Status: PROPOSED
Dwg of: PLANS & DOOR/WINDOW SCHEDULE

Client:
Mr & Mrs Wareing

Site Address:
Field House, Cote Lane, Thurgoland

Sheffield, S35 7AE

Project:
Proposed single storey rear extension with attached garage

Drawn by:	Date:	Rev:
SH	12/04/2018	
Scale: As Shown	Dwg No: 1727_201	D

Important notice: Do not scale off this drawing. Critical dimensions should be checked on site prior to works commencing. Dimensional conflicts should be brought to Draw it's attention as soon as they become apparent. Failure to do so could render the contractor liable for subsequent losses. Copyright in this drawing and any work executed from this drawing remains the property of Draw it.

© Copyright Draw it 2019