

Mrs & Mrs Anderson
Application no. 2012/0986


Site Plan


Scale 1:200


To be built on site of existing pony shelter

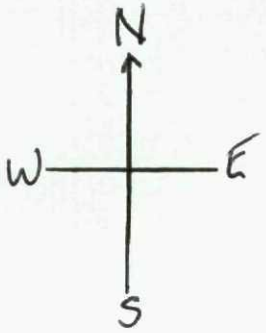


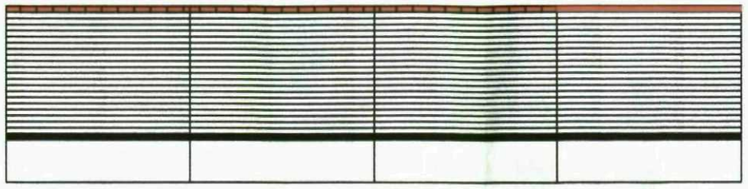

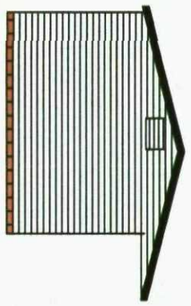

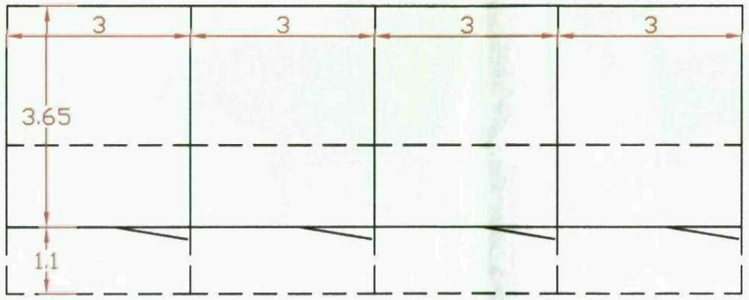

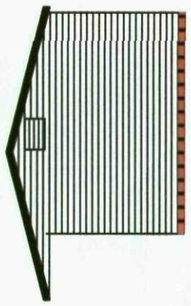

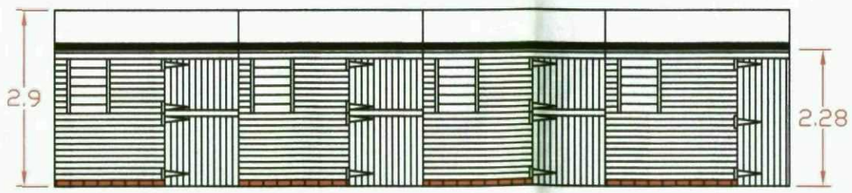

Withington Hill
Unit 1 Canal Foundary
Albion Road
New Mills
High Peak
Derbyshire
SK22 3EY
tel: 016637 47742
fax: 016637 49124
enquiries@withingtonhill.co.uk
www.withingtonhill.co.uk

Title :

Mr & Mrs Anderson

PROJECT

3 - 3x3.65 boxes
and
1 - 3x3.65 Tack room

BASE SPECIFICATION

Buildings as per Withington Hill Premier range, see brochure. stables to be assembled onto concrete base, nominal thickness 100mm cast to slight fall forwards for self drainage.
The building is assembled onto corner supports to leave a continuous gap under the walls for a brick course to be infilled following assembly.

DRG No	
Scale	1 : 100
Drawn	
Date	11/9/12