

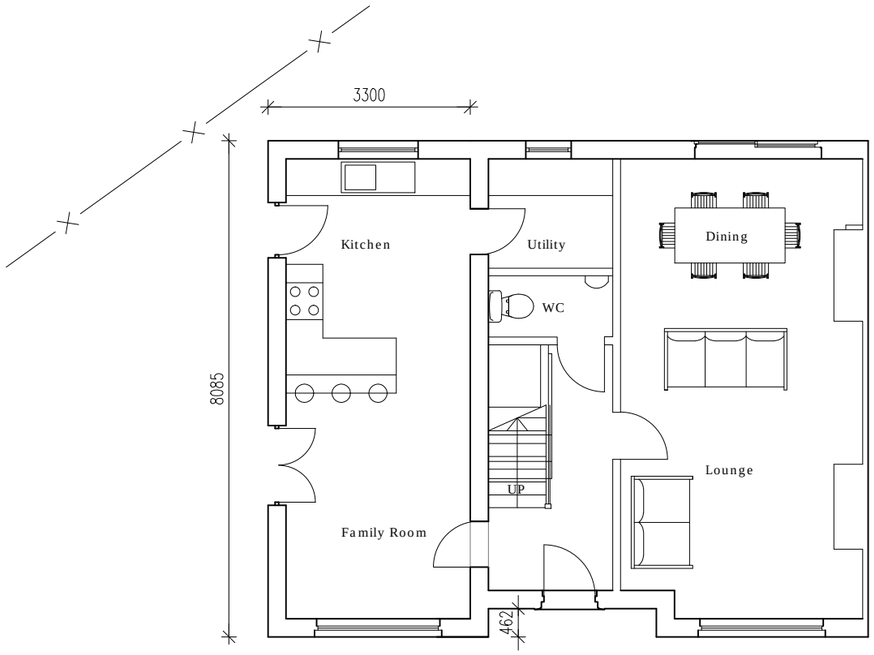



PROPOSED GF LAYOUT

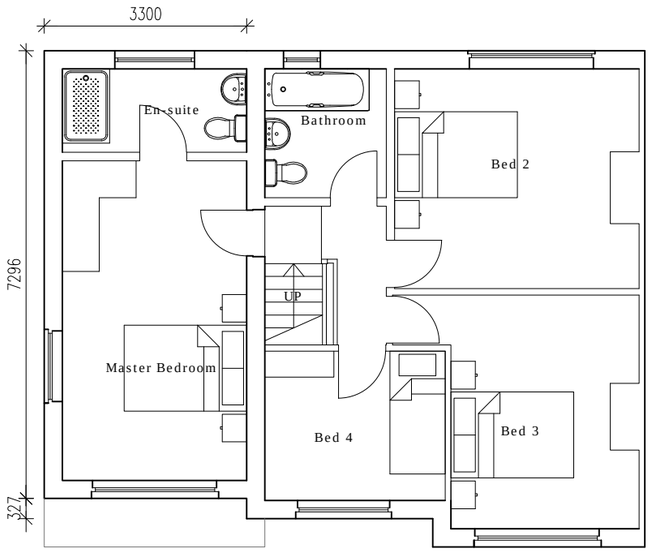

PROPOSED SF LAYOUT

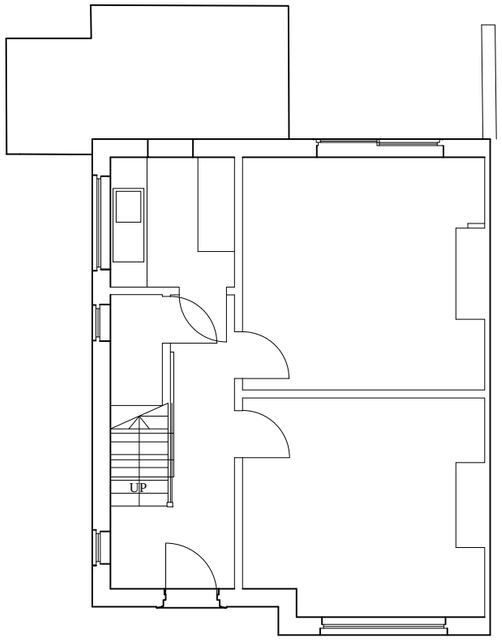

EXISTING GF LAYOUT

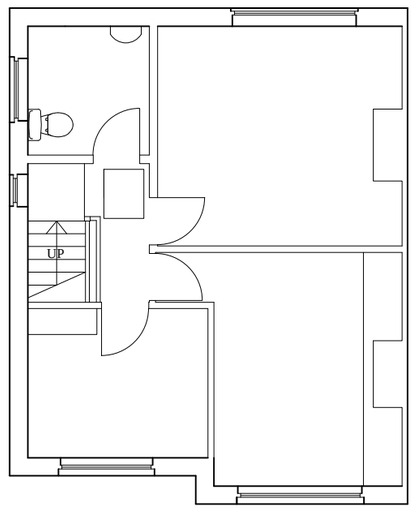

EXISTING SF LAYOUT

2 MANOR WAY, HOYLAND
FLOOR PLANS
scale 1:100 @ A3

Dwg No: 002