



NORTH ELEVATION



NORTH ELEVATION 2

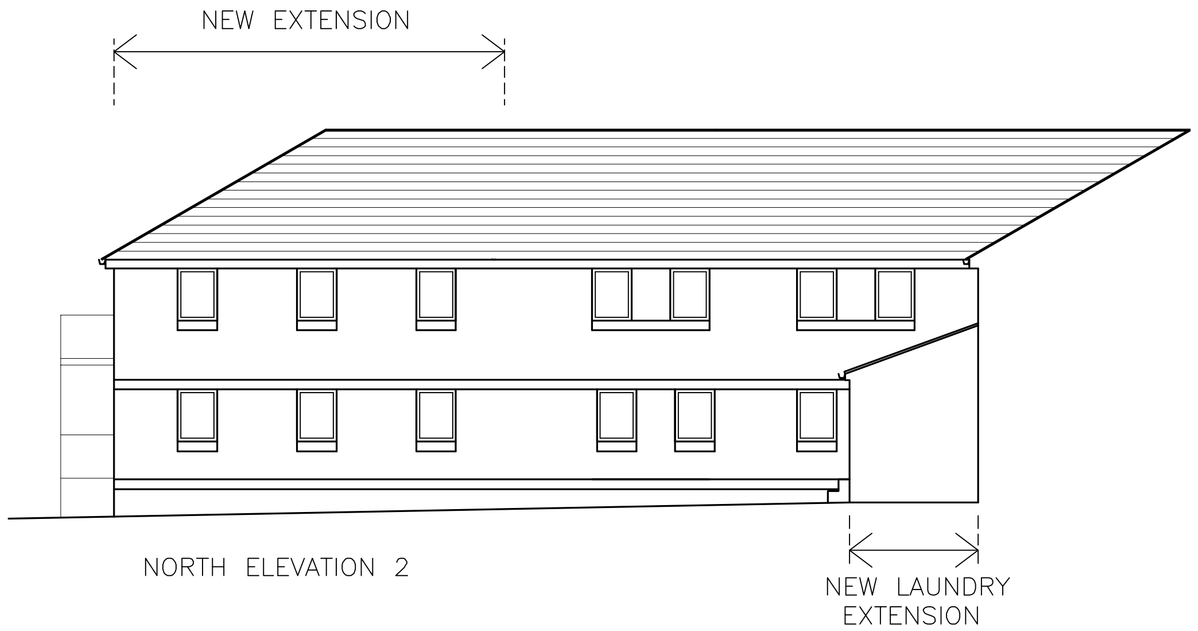

SOUTH ELEVATION

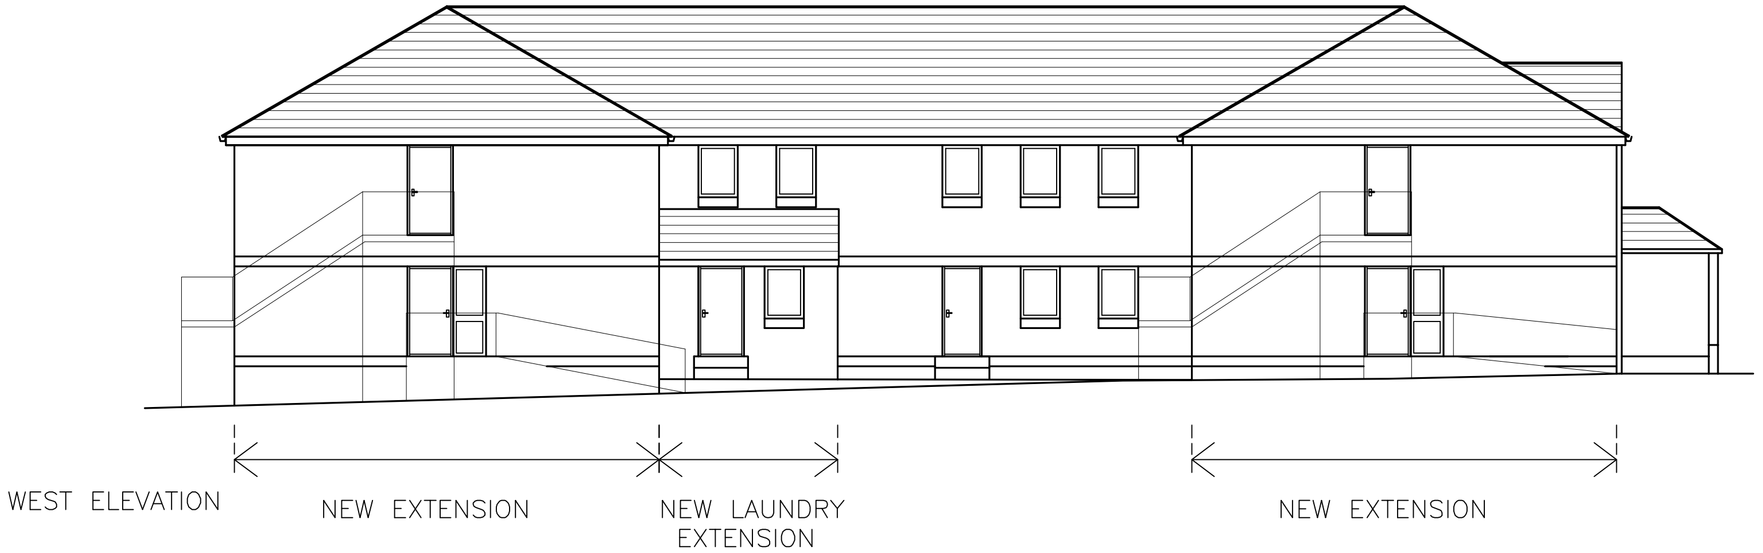

WEST ELEVATION

PROPOSED EXTENSIONS :

EXTERNAL WALLS -
Red facing brickwork with brown brick on edge contrasting bands. Brown brick on edge heads and cills. All to match existing.

ROOF'S -
Gray interlocking concrete roll tiles with concrete ridge and hip tiles. All to match existing. Laundry extension roof to have tile suitable for 20° roof pitch. Brown painted timber soffit and facias to match existing.

DOORS & WINDOWS -
Double glazed brown painted timber units to match existing.

RAINWATER GOODS -
Brown U.P.V.C. gutters and rainwater pipes to connect to existing surface water drainage system. All to match existing.

FOUL DRAINAGE -
Foul drainage to connect to existing foul drainage system.

FIRE ESCAPE STAIR'S -
Existing black painted mild steel stairs to be re-used.

REV	DESCRIPTION	DATE

Client: GUARDIAN CARE HOMES

Project: DEARNE VALLEY NURSING HOME
FURLONG ROAD
BOLTON–ON–DEARNE

Drawing: PROPOSED ELEVATIONS

Drawing No: 10/107/07 | Scale: 1:100

Date: JAN 2010 | Drawn By: VM

MITCHELL + PROCTOR
Chartered Architects
Sunnybank
12 Albion Road
Chesterfield S40 1LJ
Tel:01246 275107
Fax:01246 279252

PDF created with pdfFactory Pro trial version www.pdffactory.com