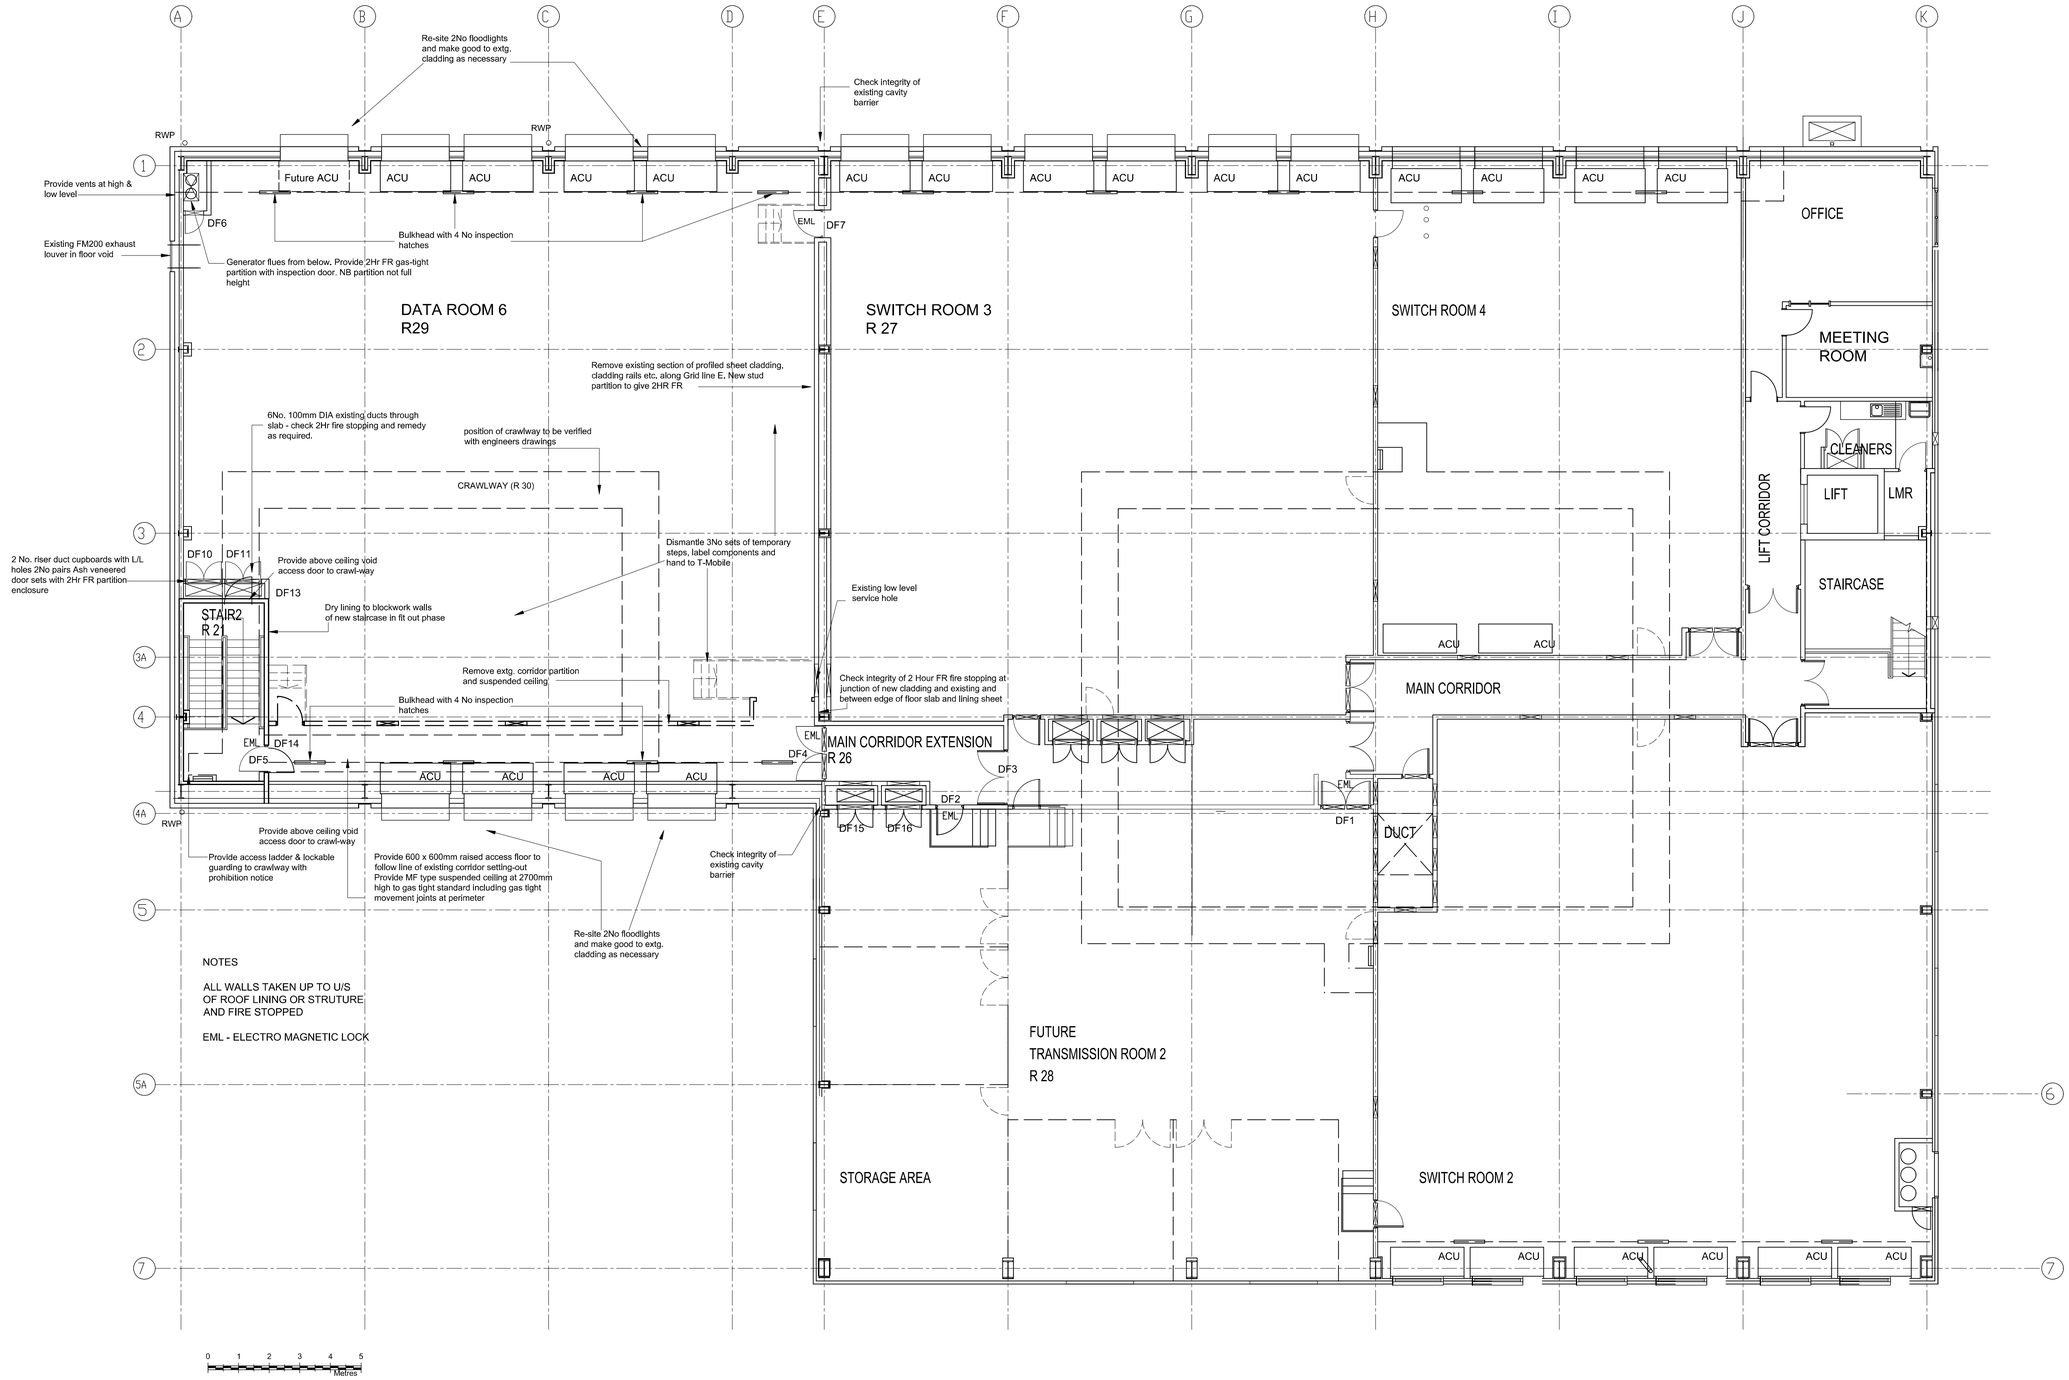

NOTES

ALL WALLS TAKEN UP TO U/S OF ROOF LINING OR STRUTURE AND FIRE STOPPED

EML - ELECTRO MAGNETIC LOCK

T-Mobile

REV	DATE	DESCRIPTION

Proposed First Floor Plan
Proposed fitting-out of Data Room 6

Barnsley ASC
Shawfield Road
Carleton Industrial Estate, Barnsley

mcdonaldarchitects.co.uk
Keepers Lodge | Brigstock | Kettering | NN14 3NA | t +44 (0)1536 373092 | f +44 (0)1536 373091

DRAWN	CHECKED	DATE	SCALE	REVISION
dk		Oct 08	1:100 @A1	
		NUMBER: 954-004		