


South West (Cheapside) Elevation

1 : 250



South East (The arcade) Elevation

1 : 250

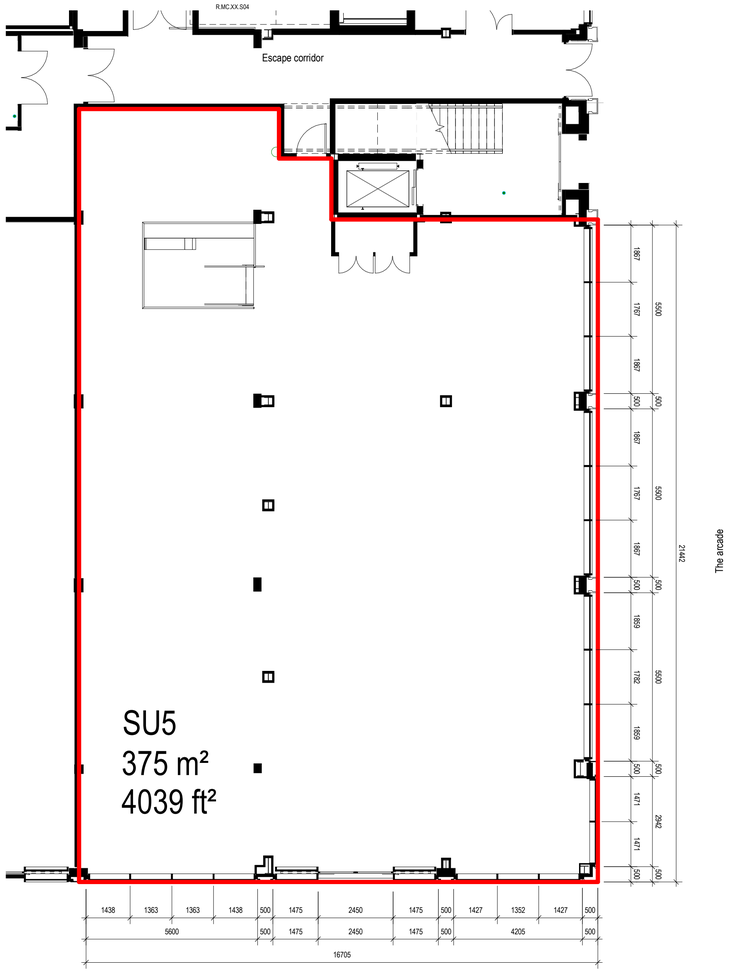

Ground Floor Plan


1 : 100



South West (Cheapside) Elevation

1 : 50

Cheapside

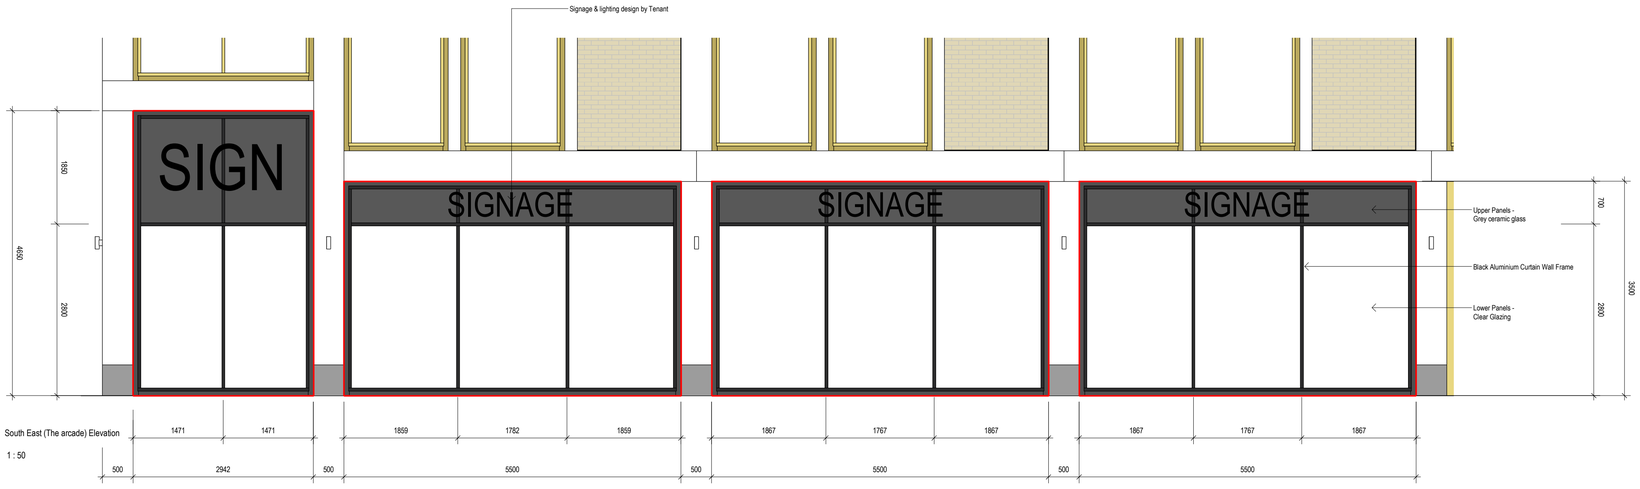

South East (The arcade) Elevation

1 : 50


Notes:
- This drawing is copyright.
- Do not scale dimensions from this drawing.
- This drawing is to be read in conjunction with all other relevant drawings.
- All discrepancies on this drawing are to be reported to the architect.
- Do not modify any element of this drawing.
- Use drawing only for purpose(s) issued.


North Sign / Key Plan

The following external model files are included within this drawing:

Key - Red edge denotes :

on Plan - Unit SU5 demise
on Elevation - Proposed Curtain Wall

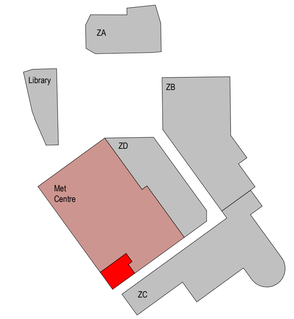

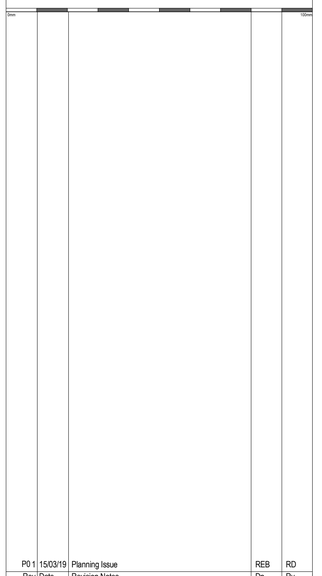

Rev	Date	Revision Notes	Dn	Rv
P0 1	15/03/19	Planning Issue	REB	RD

Client
Barnsley Metropolitan
Borough Council

IBI
Intelligence
Buildings
Infrastructure
www.ibigroup.com

Project
The Glass Works, Barnsley

Drawing Title
Unit SU5 - Proposed Curtain Wall Design

Job Number	Drawing Originated Date	PAS 1192 Status Code
50727	25/02/2019	_
Scale@A1	Purpose	
As indicated	PLANNING	

Drawing Number
BGW2-IBI-MC-XX-XX-A-F100-SU5-0003

Revision
P0 1