

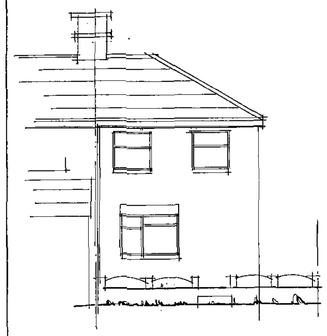



EXISTING REAR

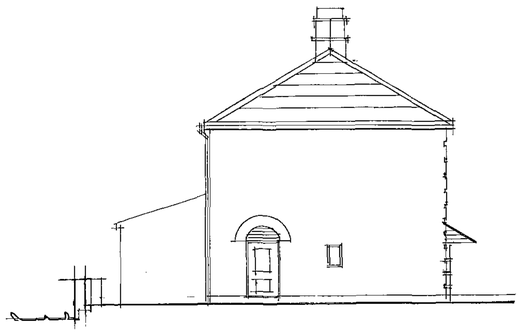

EXISTING SIDE

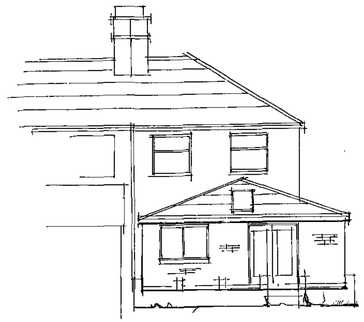


PROPOSED REAR

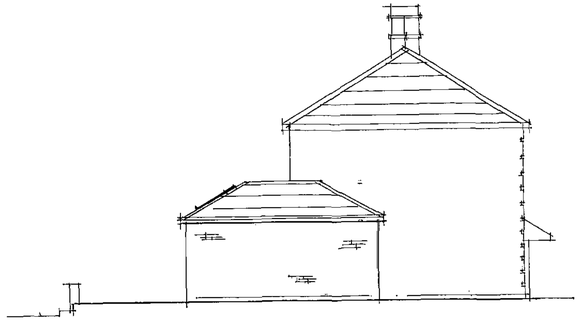



PROPOSED SIDE

EXISTING GROUNG FLOOR PLAN

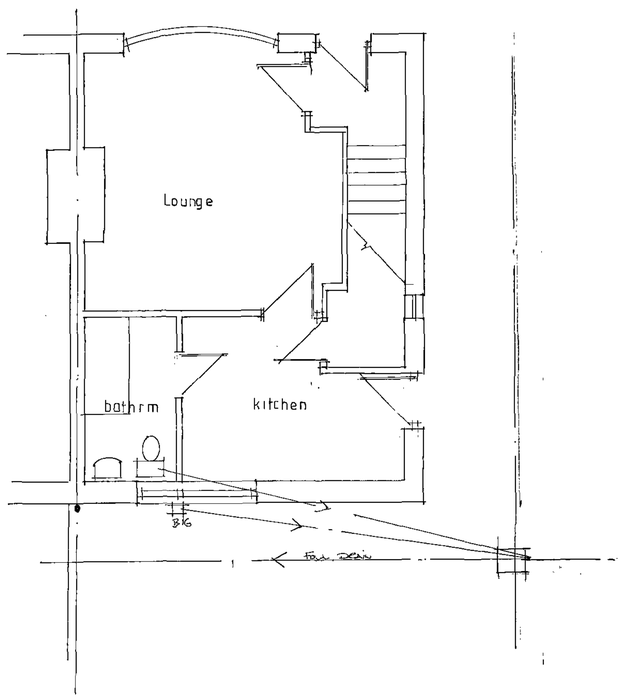

PROPOSED GROUND FLOOR PLAN

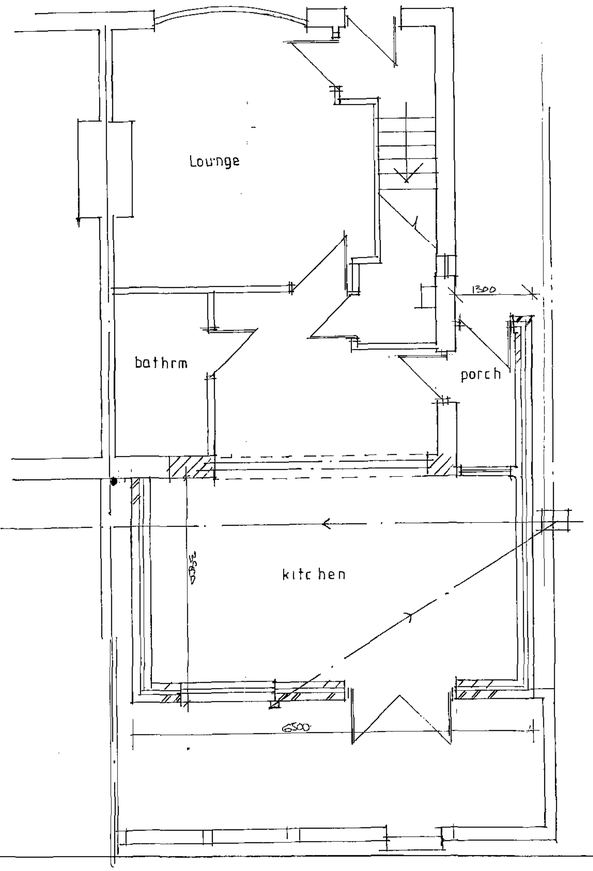

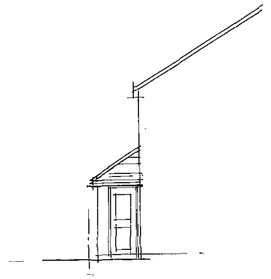

PROPOSED PORCH FRONT

Barnsley Metropolitan Borough Council
17 JUN 2009
Corporate Mail Room

Notes:
Copyright exists on the design and information shown on this drawing
Do not scale off this drawing
All dimension to be checked on site
And any discrepancies verified prior to commencement on site
All work to on site to be carried out in a professional workmanlike manner, in accordance with building regulation
, British Standards and relevant codes of Practice
Materials used are to be the best of their respective kind and fit for purpose.All materials to be used and fixed strictly in accordance with manufactures recommendation

Rev	
Client :	
Project:	PROPOSED EXTENSION TO REAR AND SIDE OF NO 25 CHAPEL STREET, BOLTON UPON DEARNE ROTHERHAM S63 8HY
Title :	EXISTING AND PROPOSED PLANS
Date JUNE 08	Scale : 1:100 ,1:50
Drawn by	Drawing no: 01 rev