



PROPOSED FRONT ELEVATION
SCALE 1:100



PROPOSEDSIDE ELEVATION
SCALE 1:100

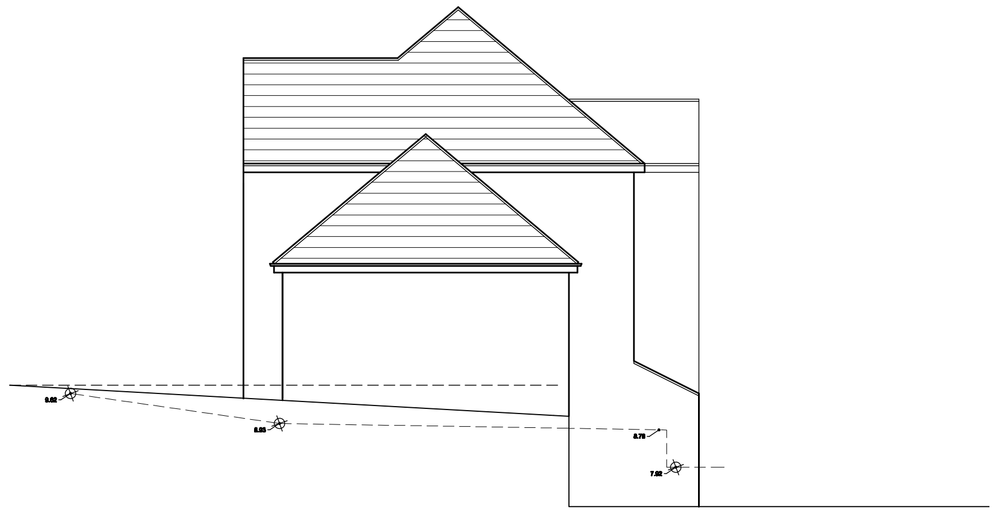

PROPOSED REAR ELEVATION
SCALE 1:100

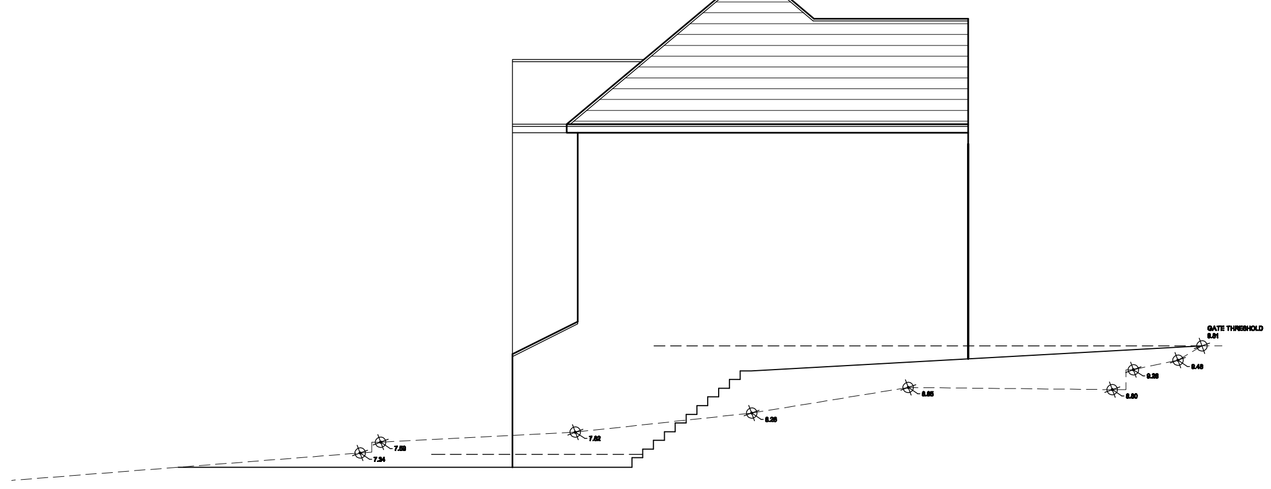

PROPOSEDSIDE ELEVATION
SCALE 1:100



SITE PLAN
SCALE 1:200

White Agus Partnership
PROVIDENCE VILLA,
42 SACKVILLE STREET,
BARNSLEY.
S70 2DB
Phone: 01226 206482
Fax: 01226 283030
Email: info@whiteaguspartnership.co.uk
Web: www.whiteaguspartnership.co.uk
SURVEYORS AND BUILDING DESIGN CONSULTANTS

Project. PROPOSED DWELLING AT 17 KERESFORTH HALL ROAD BARNSLEY, S70 6NE	Client. MR L. FORSTER & MS A. DUNLAVEY
Drawing Title. ELEVATIONS	Date. SEPTEMBER 2011 Scale. AS SHOWN Ref. 11-042 Dwg. No. 09 Rev. A

Date		Suffix	Description	Date		Suffix	Description
25/09/11		A	REVISED TO CLIENTS REQUESTS				