

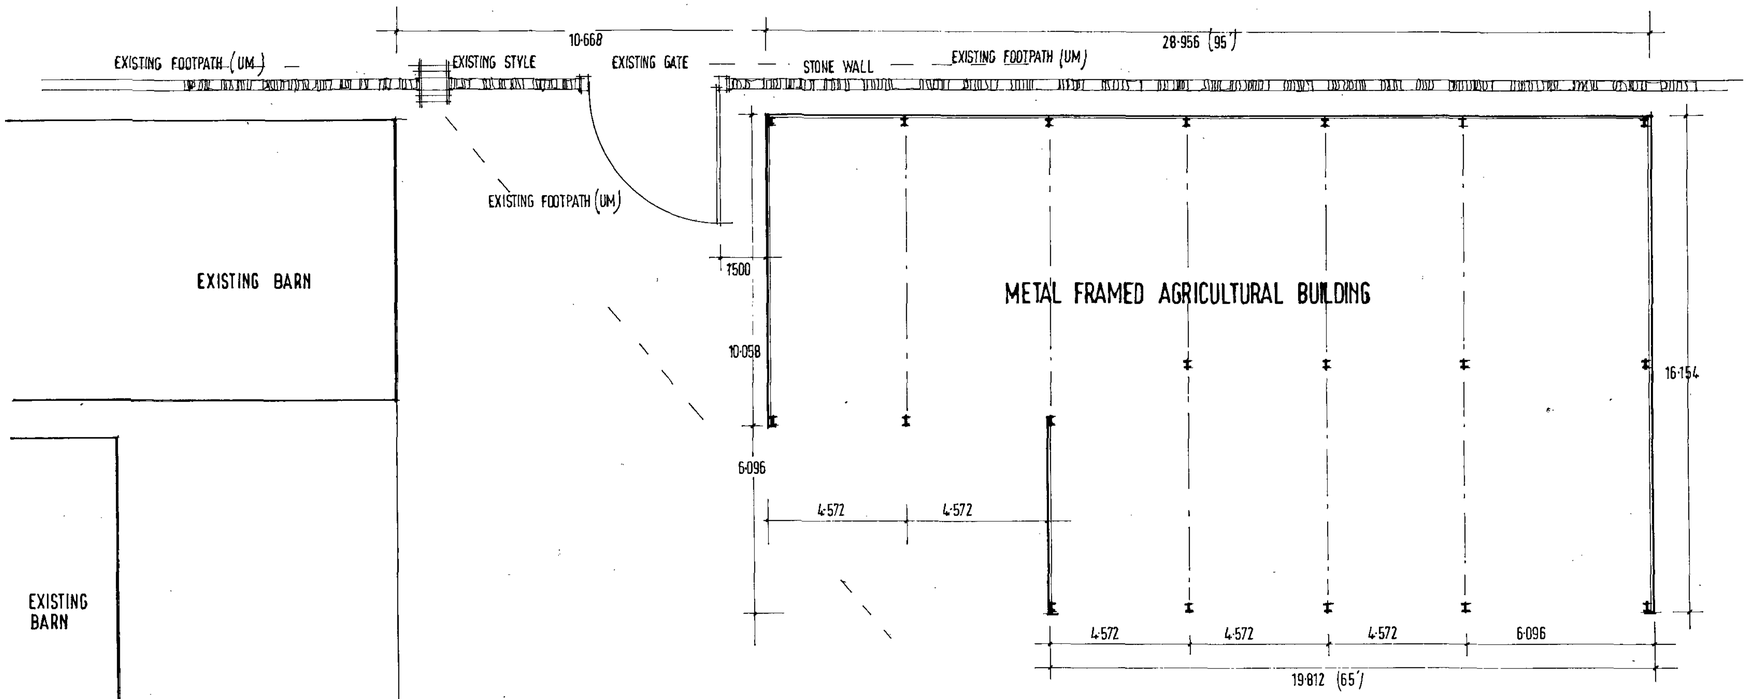



PLAN

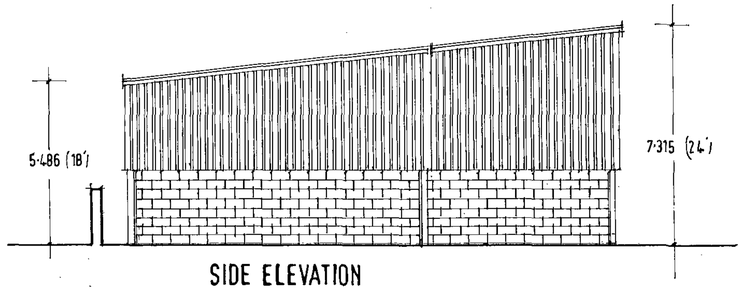


SIDE ELEVATION

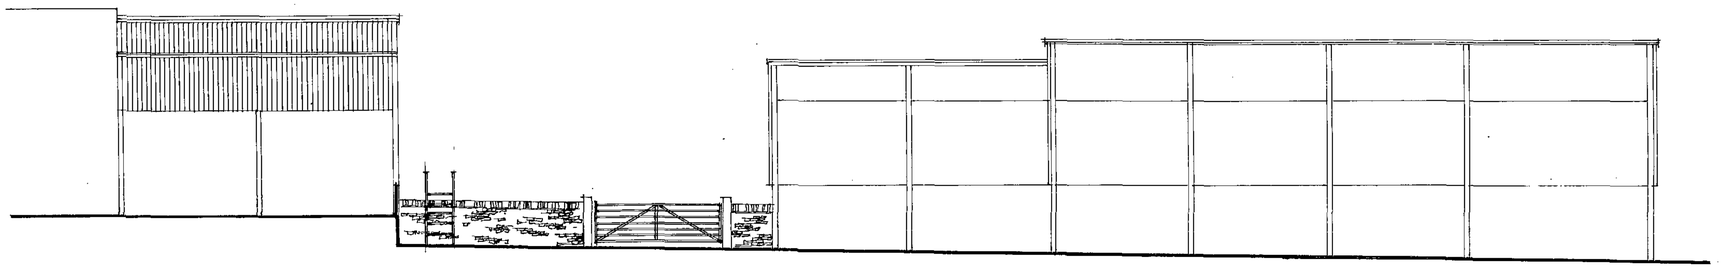

FRONT ELEVATION

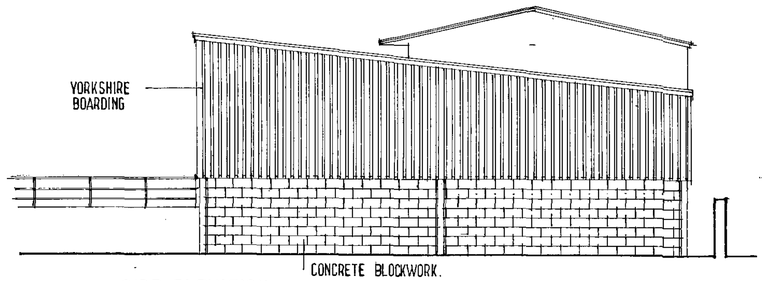

SIDE ELEVATION

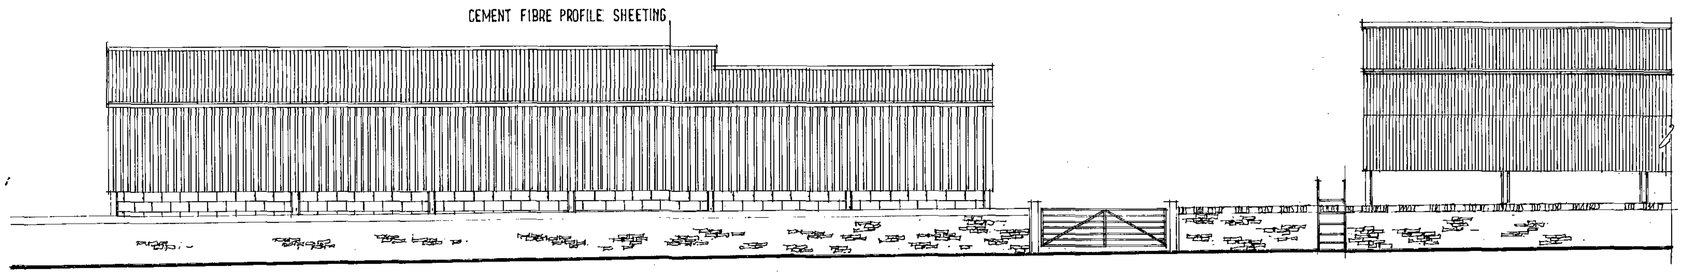

REAR ELEVATION

RECEIVED
03 MAY 2011

PROPOSED METAL FRAMED AGRICULTURAL BUILDING AT
PULE HILL HALL FARM
RAG LANE
THURGOLAND
NR SHEFFIELD.
S 35 7BA FOR MR R.WARTTIG.

SCALE 1:100
DATE APRIL 2011. 2011 : 55
DRAWN HARRIS

Millé design
R. Harris F.C.S.D.
M.E. Harris B.A.(hons
design & construction
Architectural planning,
building & interiors
tel: & fax:
0114 2886929