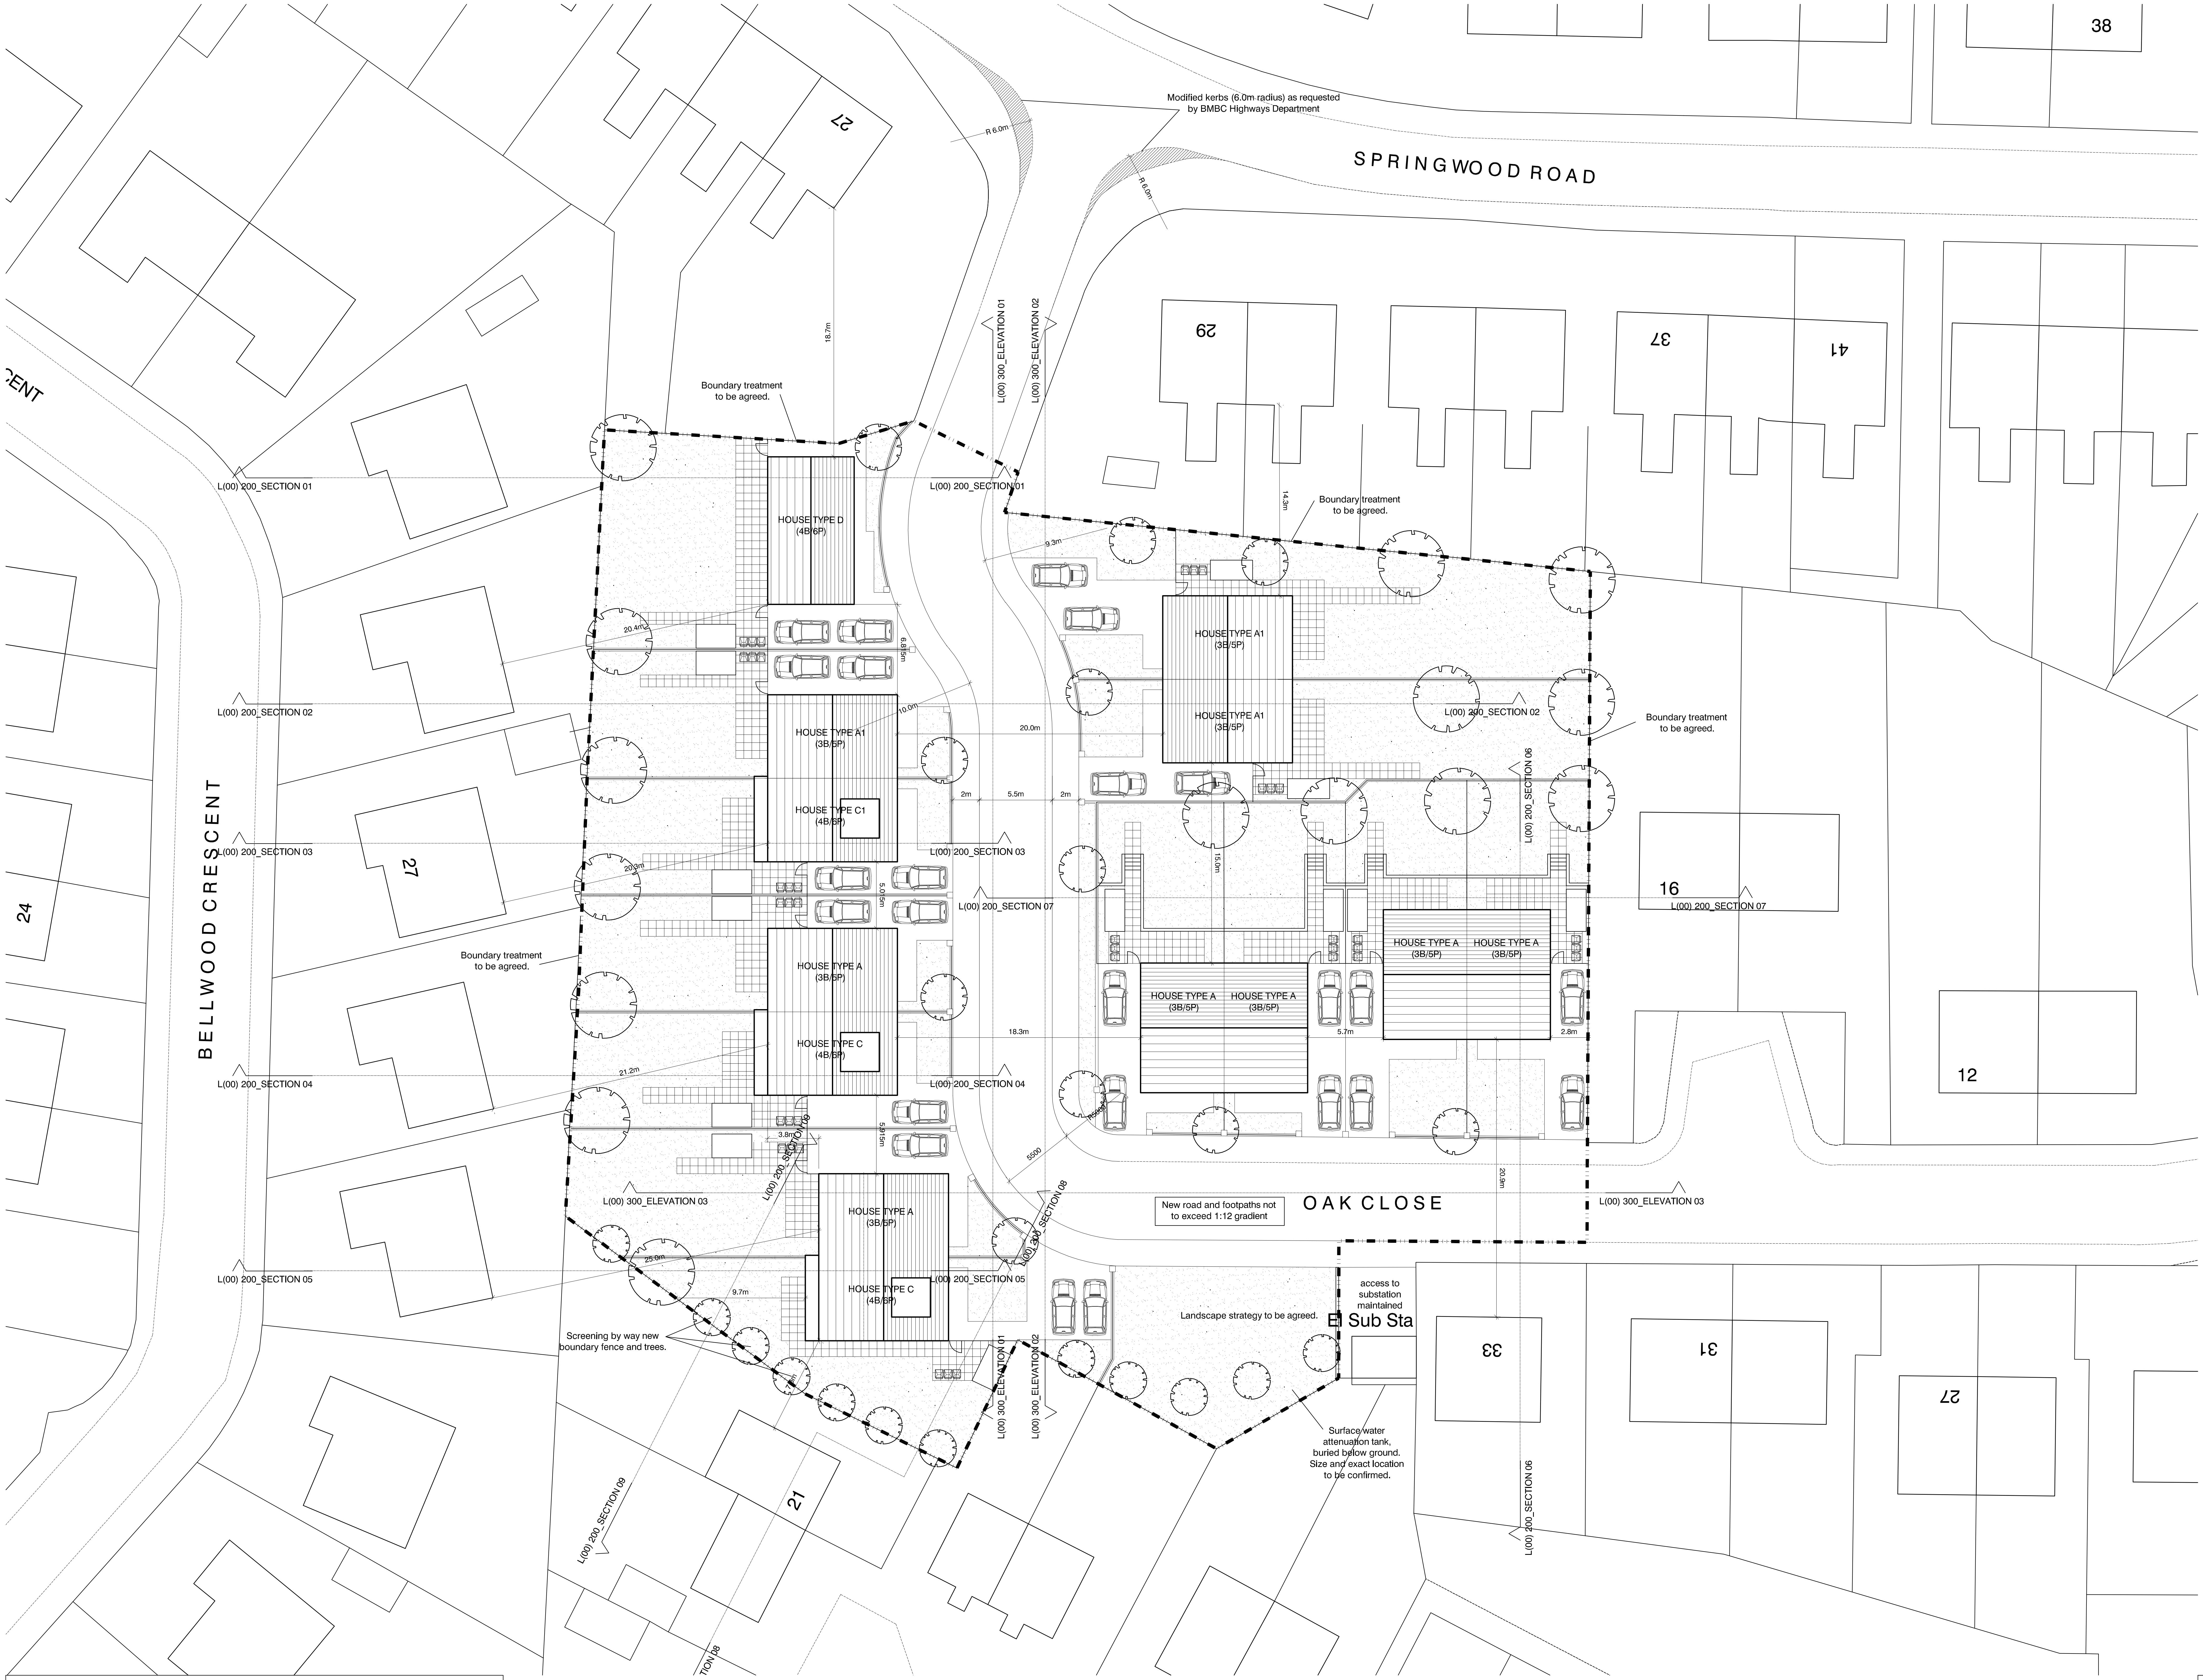

rev.	date	description	drn	aud
K	27.07.10	Notes regarding retention of existing trees removed. Additional section lines added. Junction with Springwood Road to be amended - as requested by BMBC Highways.	CW	
J	16.07.10	Proposed semi-detached houses adjacent to no.21 Willow Close repositioned as as recommended by Local Authoirty. New section line added.	CW	
H	17.06.10	Existing trees to be retained added. General update.	CW	
G	08.06.10	Existing underground drainage added. Application boundary amended. Landscaping adjacent to existing sub-station amended.	CW	
F	26.05.10	Site boundar revised, no. of units reduced to 13. Section Lines added.	PRL	
E	18.05.10	Locations of General Arrangment elevations added.	CW	
D	13.05.10	General update to accommodate client instructions and amended house type plans.	CW	
C	24.03.10	General update to accommodate 2no additional 4B/6P houses.	PRL	
B	16.11.09	House Type References added. General update to accommodate 2no 4B/6P houses.	CW	
A	10.11.09	Genral update / scheme development.	CW	

drawing status

PLANNING

Unit S204, 2nd Floor
Merchants Court, Derby Square
Liverpool L2 1TS

T: 0151 703 2220 URL: www.ptea.co.uk
F: 0151 703 2229 E: forename.surname@ptea.co.uk

PTEa
POLLARD THOMAS EDWARDS architects

project	drawn	audited	scale	date
OAK CLOSE HOYLAND	CW		1:250 @ A1	AUG 09

dwg title	job no.	drg.no.	rev
PROPOSED SITE PLAN	09_222	L(00) 002	K

GENERAL NOTES

- This drawing is copyright of PTE architects
- Use figured dimensions only. DO NOT SCALE.
- All dimensions are in millimetres unless noted otherwise
- All levels are in metres above ordnance datum unless noted otherwise
- This drawing must be read in conjunction with all other relevant drawings and specifications from the Architect and other consultants

NOTES

- All setting out to be confirmed on site prior to construction - any discrepancy must be immediately reported to the Architect.
- xxxxxxxxxxxxxxxxxxxxxxxxxxxxxxxxxxxxxxxx
- xxxxxxxxxxxxxxxxxxxxxxxxxxxxxxxxxxxxxxxx
