

Bondfield Crescent
Barnsley

DO NOT SCALE.
FIGURED DIMENSIONS ONLY TO BE TAKEN

Chevin HOUSING ASSOCIATION LTD
A Member of The Chevin Housing Group

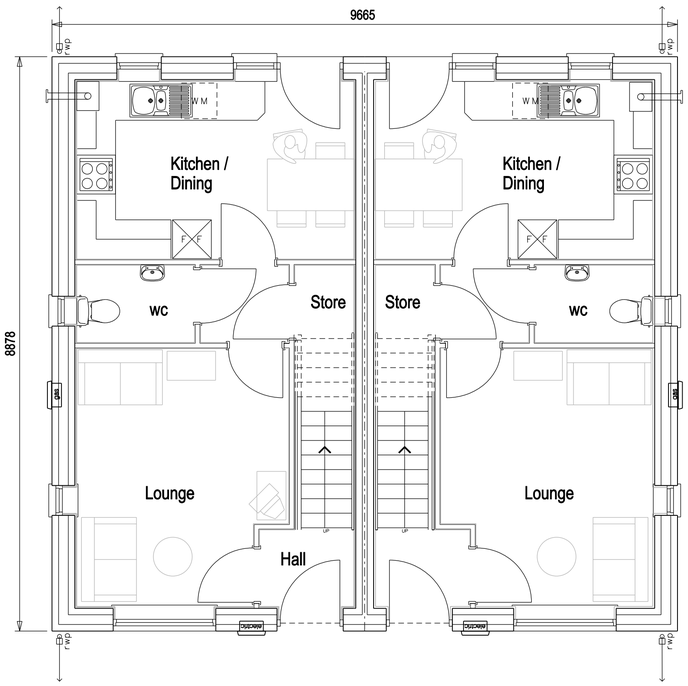

Ground Floor Plan - 1:50
34.71m²(35.48m²)

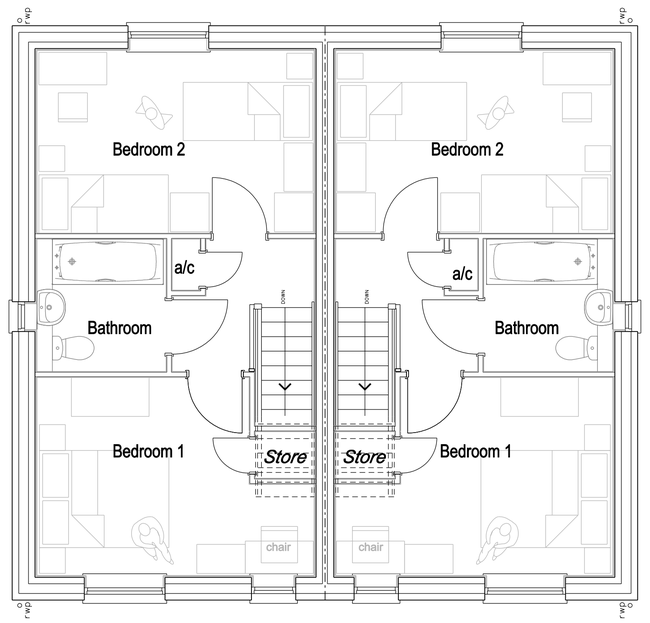

First Floor Plan - 1:50
34.71m²(35.48m²)

Total Floor Area = 69.42m²(70.99m²)

Site C

0 1 2 3 4 5m

Rev. A - 03 12 10
Consultation issue
revisions

A.A. DESIGN LTD
architects surveyors
interior designers

UNIT 2 AIZLEWOOD ROAD
SHEFFIELD S8 0YX
TELEPHONE 0114 2589571 FAX 0114 2500669
E - Mail architects@aadesign.co.uk

Bondfield Crescent.
Housing Development
Barnsley
for
Chevin Housing Association

FLOOR PLAN & ELEVATIONS
Plots C14 & C15
(Type B2.1)

DATE DRAWN Sept. '10
SCALE 1:50

DRAWING No. 10003/P/11 A