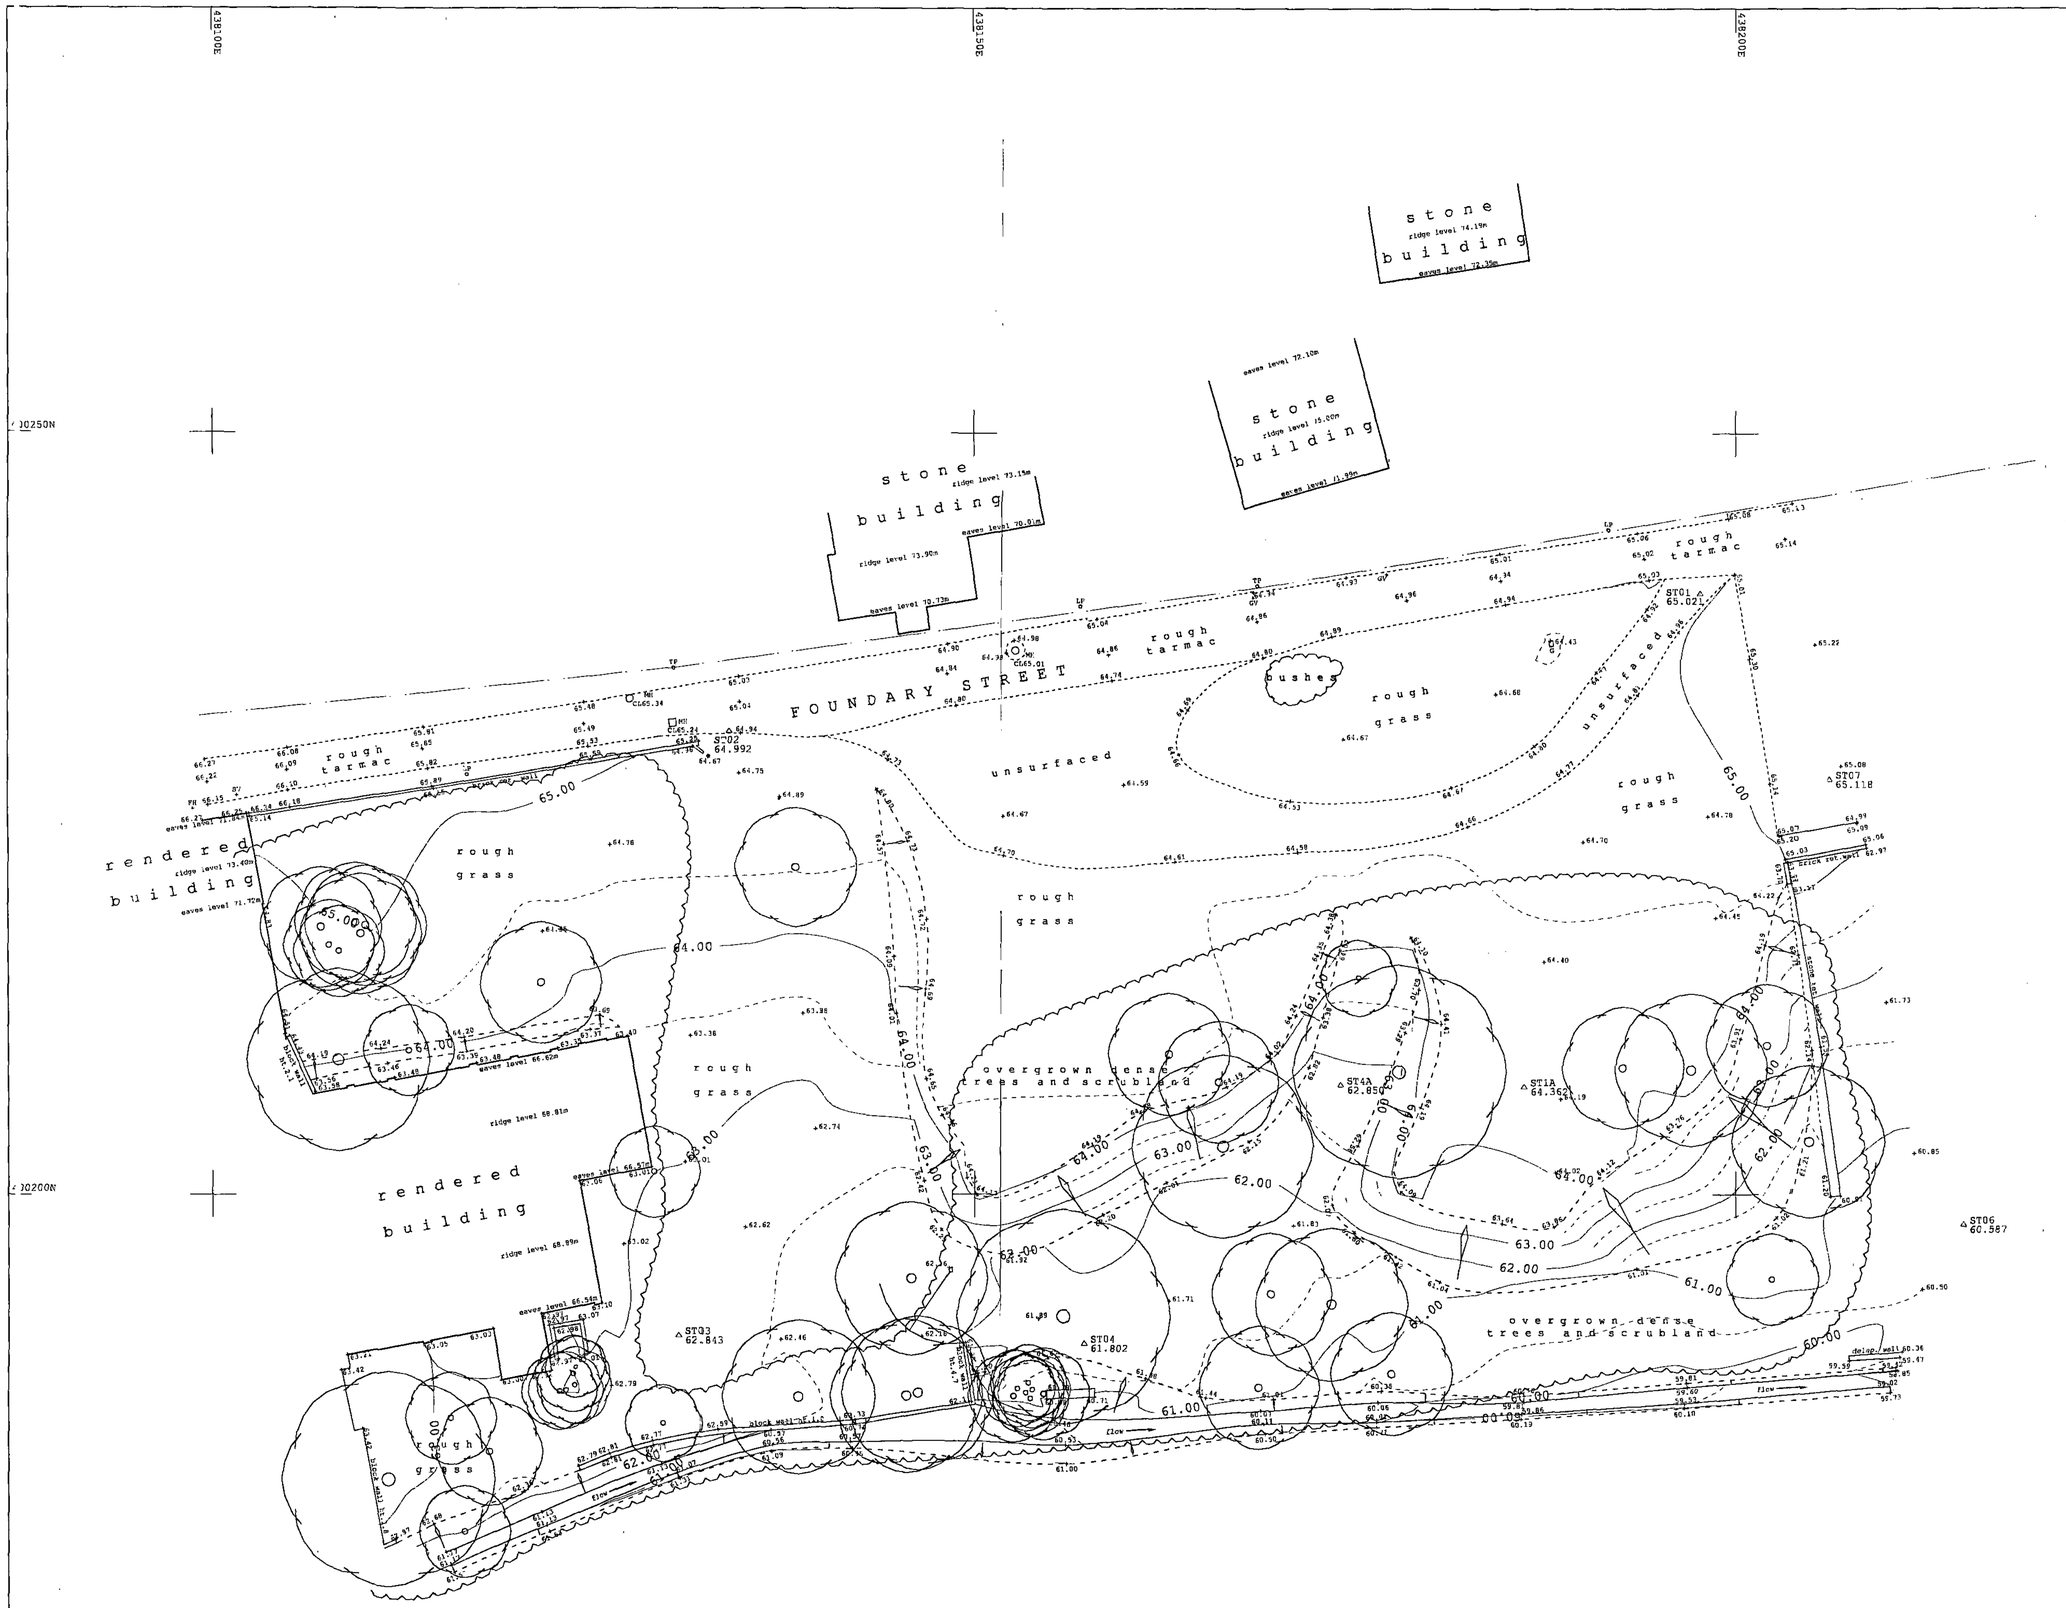


RECEIVED
21 APR 2011
CORPORATE MAIL ROOM

THE OLD MILL
HIGHFIELD, TINGLEY
WAKEFIELD
WF3 1LA

Tel : 07949 195764

email : mail@ct-surveys.com
Web Site : www.ct-surveys.com

LEGEND

AV	AIR VALVE
B	BOLLARD
BH	BOREHOLE
BS	BUS STOP
BT	BRITISH TELECOM
CC	CONCRETE COVER
CM	CABLE MARKER
CP	CATCH PIT
CATV	CABLE TV
DP	DOWN PIPE
ECP	ELEC. CABLE PIT
EP	ELEC. POLE/PYLON
ER	EARTH ROD
FH	FIRE HYDRANT
FWS	FOUL WATER SEWER
G	GULLY
GV	GAS VALVE
HV	HIGH VOLTAGE
IC	INSPECTION COVER
JB	JUNCTION BOX
KW	KERB WIDE
LB	LETTER BOX
LH	LAMP HOLE
LP	LAMP POST
MC	METAL COVER
MH	MANHOLE
MV	MEDIUM VOLTAGE
P	POST / POLE
RE	RODDING EYE
RS	ROAD SIGN
S	STAY
SC	STOP COCK
ST	STOP TAP
SV	STOP VALVE
SWS	SURFACE WATER SEWER
TC	TRAFFIC CONTROL
TL	TRAFFIC LIGHTS
TP	TELEGRAPH POLE
TH	THRESHOLD
VP	VENT PIPE
WM	WATER METER
WO	WASH OUT
c	CILL HEIGHT
h	HEAD HEIGHT
ch	CEILING HEIGHT
fch	FALSE CEILING HEIGHT
b	BEAM HEIGHT
sp	SPRING POINT
dh	DOOR HEIGHT
	STAIRS UP

CLIENT
Peter Thompson
Architect

LOCATION
Site Off
Foundry Street
Barnsley

SHEET	1 OF 1
SCALE	1 : 200
DATE	May 2010
LEVEL DATUM	OSGB by GPS
GRID DATUM	OSGB fixed at ST01
B.M. USED	Nail at ST01 surveyed by GPS Value 65.021m


DRAWING NO.
1952IS/1

All Services to be Field Verified
All Drawings remain the property of CT Surveys until all payments have been made.


© Copyright CT Surveys Limited 2010



GROUND FLOOR

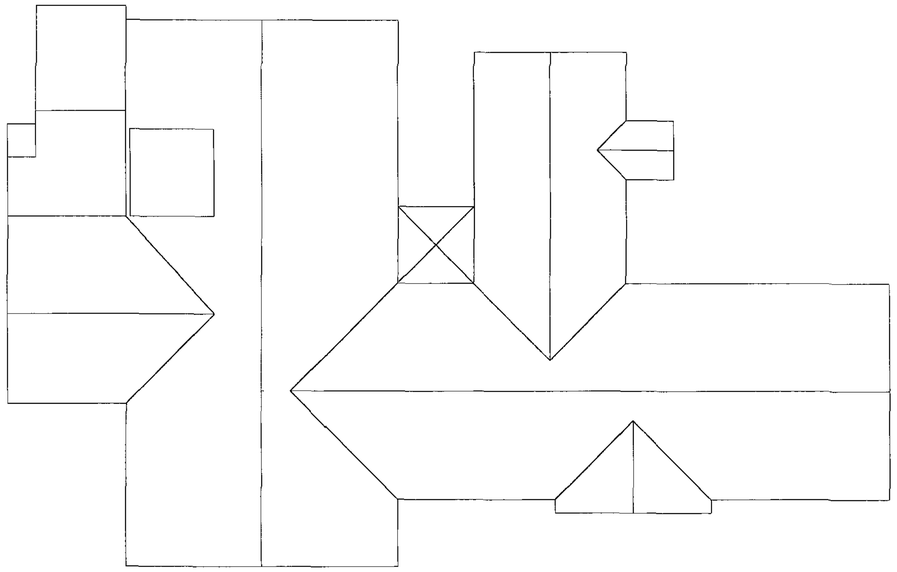

ROOF PLAN

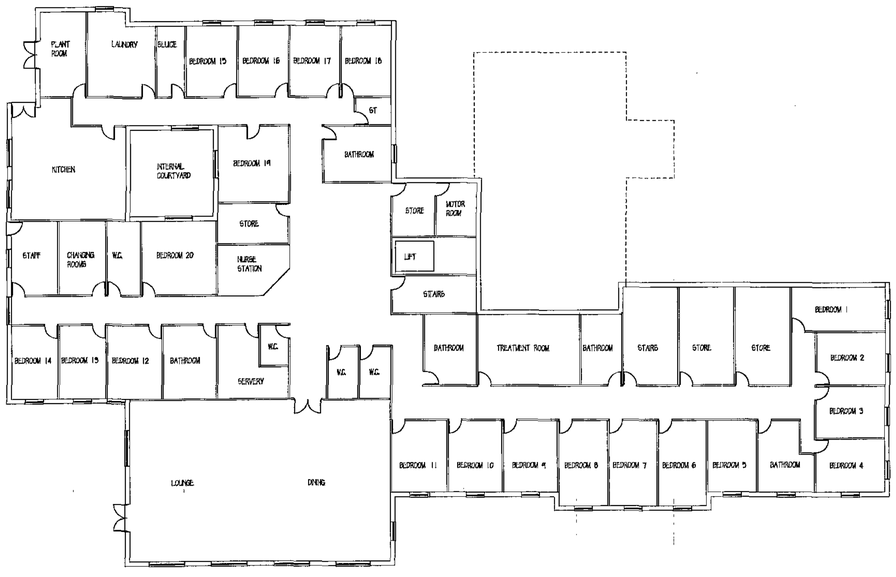

LOWER GROUND FLOOR

HYDE (U.K.) LTD


PROPOSED CARE HOME
FOUNDRY STREET
ELSECAR

FLOOR & ROOF PLANS

1:200 APRIL 11

Peter Thompson
"Linwood"
Barnsley Road
Dodworth
Barnsley S75 3JR
M.C.I.A.T.
t&f. 01226 20139
m. 07973251730
e-mail peter-rthompson@btmail.co.uk

RECEIVED
21 APR 2011
CORPORATE MAIL ROOM

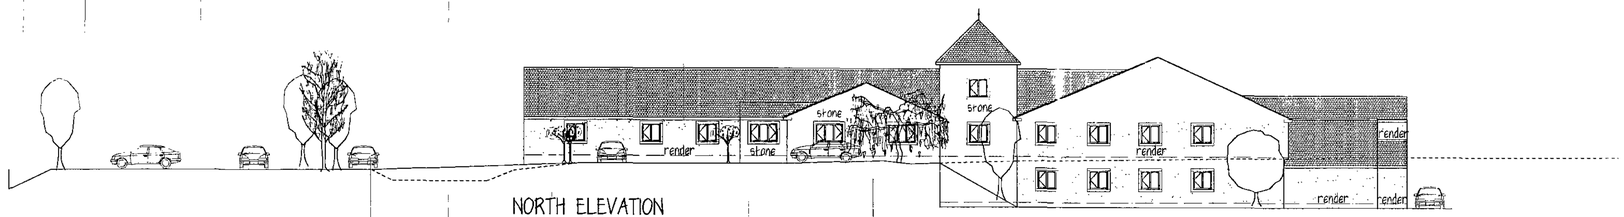


NORTH ELEVATION



WEST ELEVATION



EAST ELEVATION

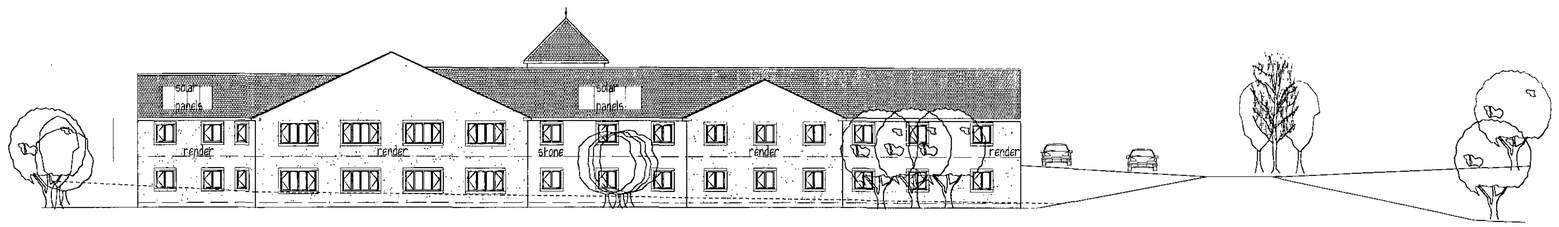

SOUTH ELEVATION

HYDE (U.K.) LTD

PROPOSED CARE HOME
FOUNDRY STREET
ELSECAR

ELEVATIONS

1:200 APRIL 11

Peter Thompson
"Linwood"
Barnsley Road
Dodworth
Barnsley S75 3JR
M.C.I.A.T.
tel. 01226 201391
m. 07973251730
e-mail peter-thompson@hotmail.co.uk

RECEIVED
21 APR 2011
CORPORATE MAIL ROOM