


MR K WRAY
41 CHAPLE CLOSE
SHAFTON
BARNSLEY
S72-8QJ.


Metres
0 20 40
Scale 1:1250

Supplied by: **Barnsley MBC**
Serial number: 00015100
Centre coordinates: 439282.5 411011.25

LOCATION PLAN.

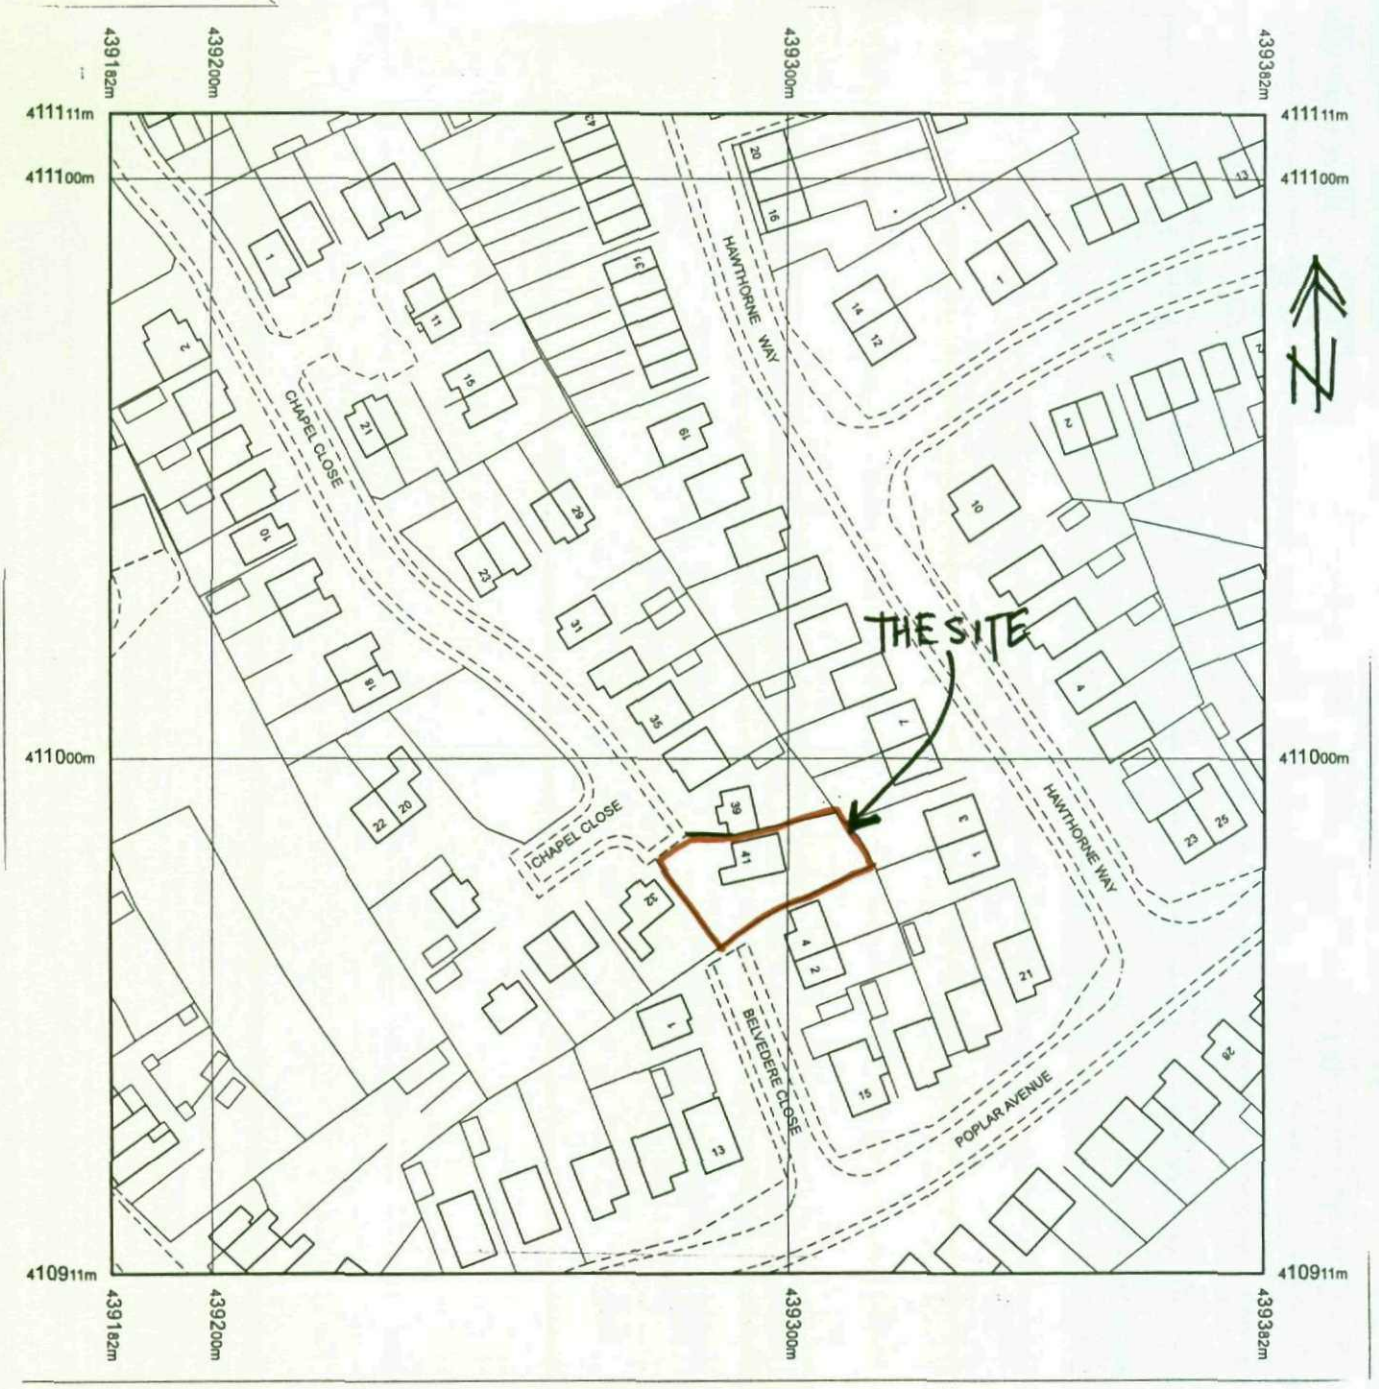


FRONT ELEVATION
SCALE 1:100

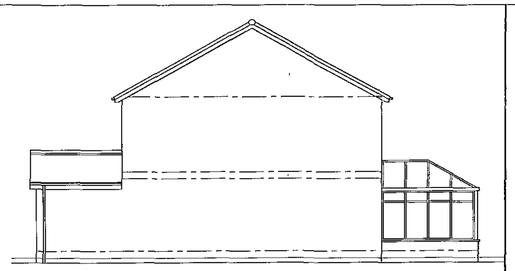


SIDE ELEVATION
SCALE 1:100




REAR ELEVATION
SCALE 1:100

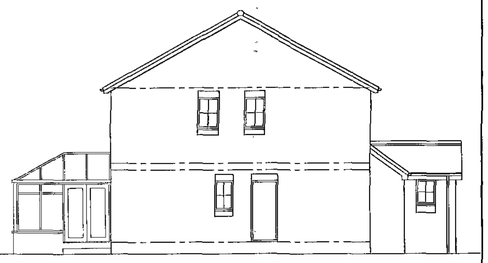


SIDE ELEVATION
SCALE 1:100

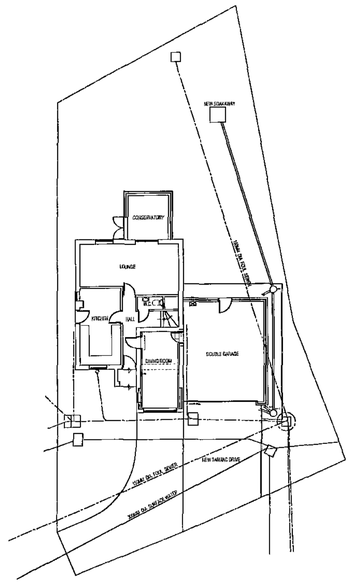

SITE PLAN SCALE 1:200

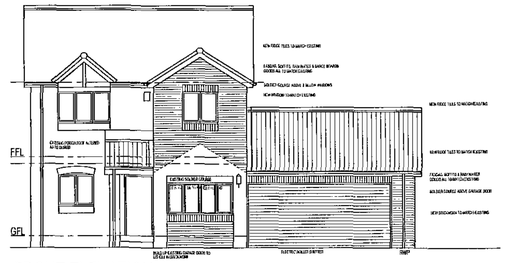


FRONT ELEVATION
SCALE 1:100

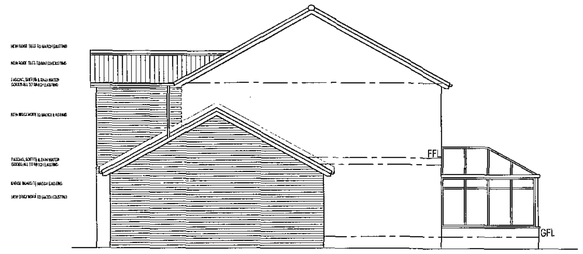


SIDE ELEVATION
SCALE 1:100




REAR ELEVATION
SCALE 1:100

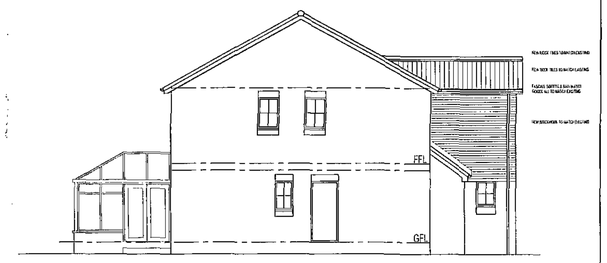

SIDE ELEVATION
SCALE 1:100

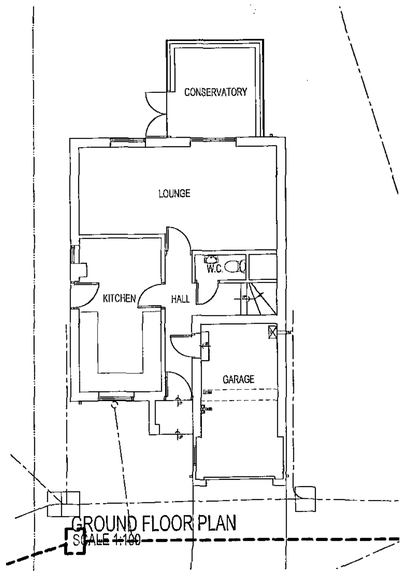


GROUND FLOOR PLAN
SCALE 1:100

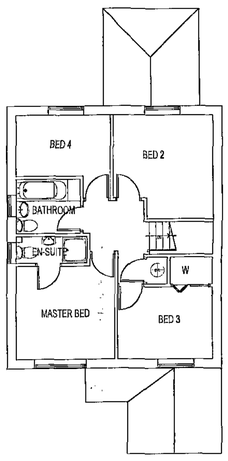


FIRST FLOOR PLAN
SCALE 1:100


AS EXISTING

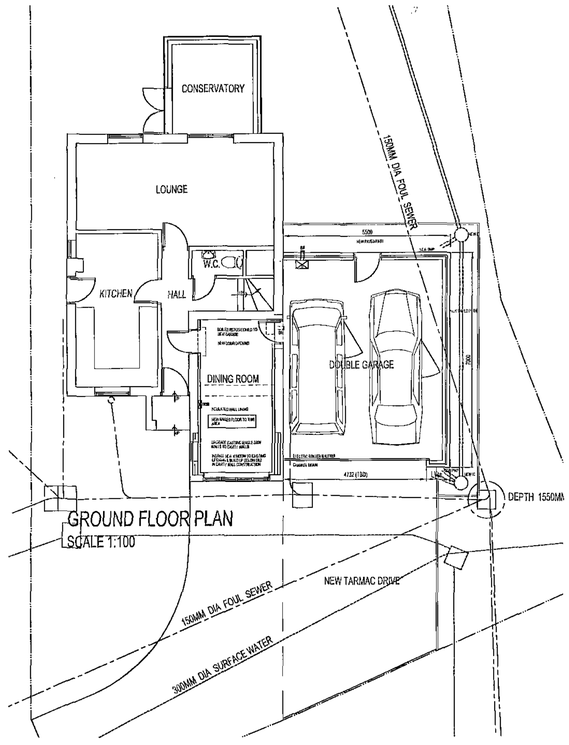

GROUND FLOOR PLAN
SCALE 1:100

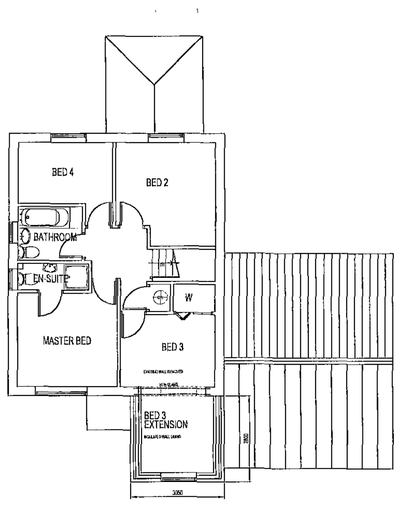

FIRST FLOOR PLAN

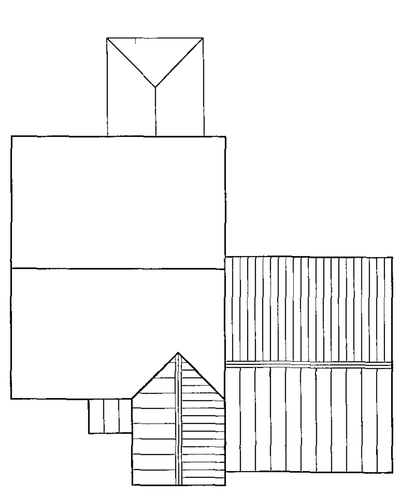

ROOF PLAN AS PROPOSED

Barnsley Metropolitan
Borough Council
16 JUL 2009
Corporate Director

AS PROPOSED

Project. PROPOSED FIRST FLOOR & GARAGE EXTENSION 41 CHAPEL CLOSE, SHAFTON BARNSLEY, S72 8QJ	Client. MR K WRAY
Drawing Title. PLANS AS EXISTING & PROPOSED	Date. MAY 09 / Scale 1:100/200
	Rel. KW1 / Dwg. No. 01 / Rev.
Date / Suffix / Description	Date / Suffix / Description