
Important notice: Do not scale off this drawing. Critical dimensions should be checked on site prior to works commencing. Dimensional conflicts should be brought to Draw it's attention as soon as they become apparent. Failure to do so could render the contractor liable for subsequent losses.
Copyright in this drawing and any work executed from this drawing remains the property of Draw it.

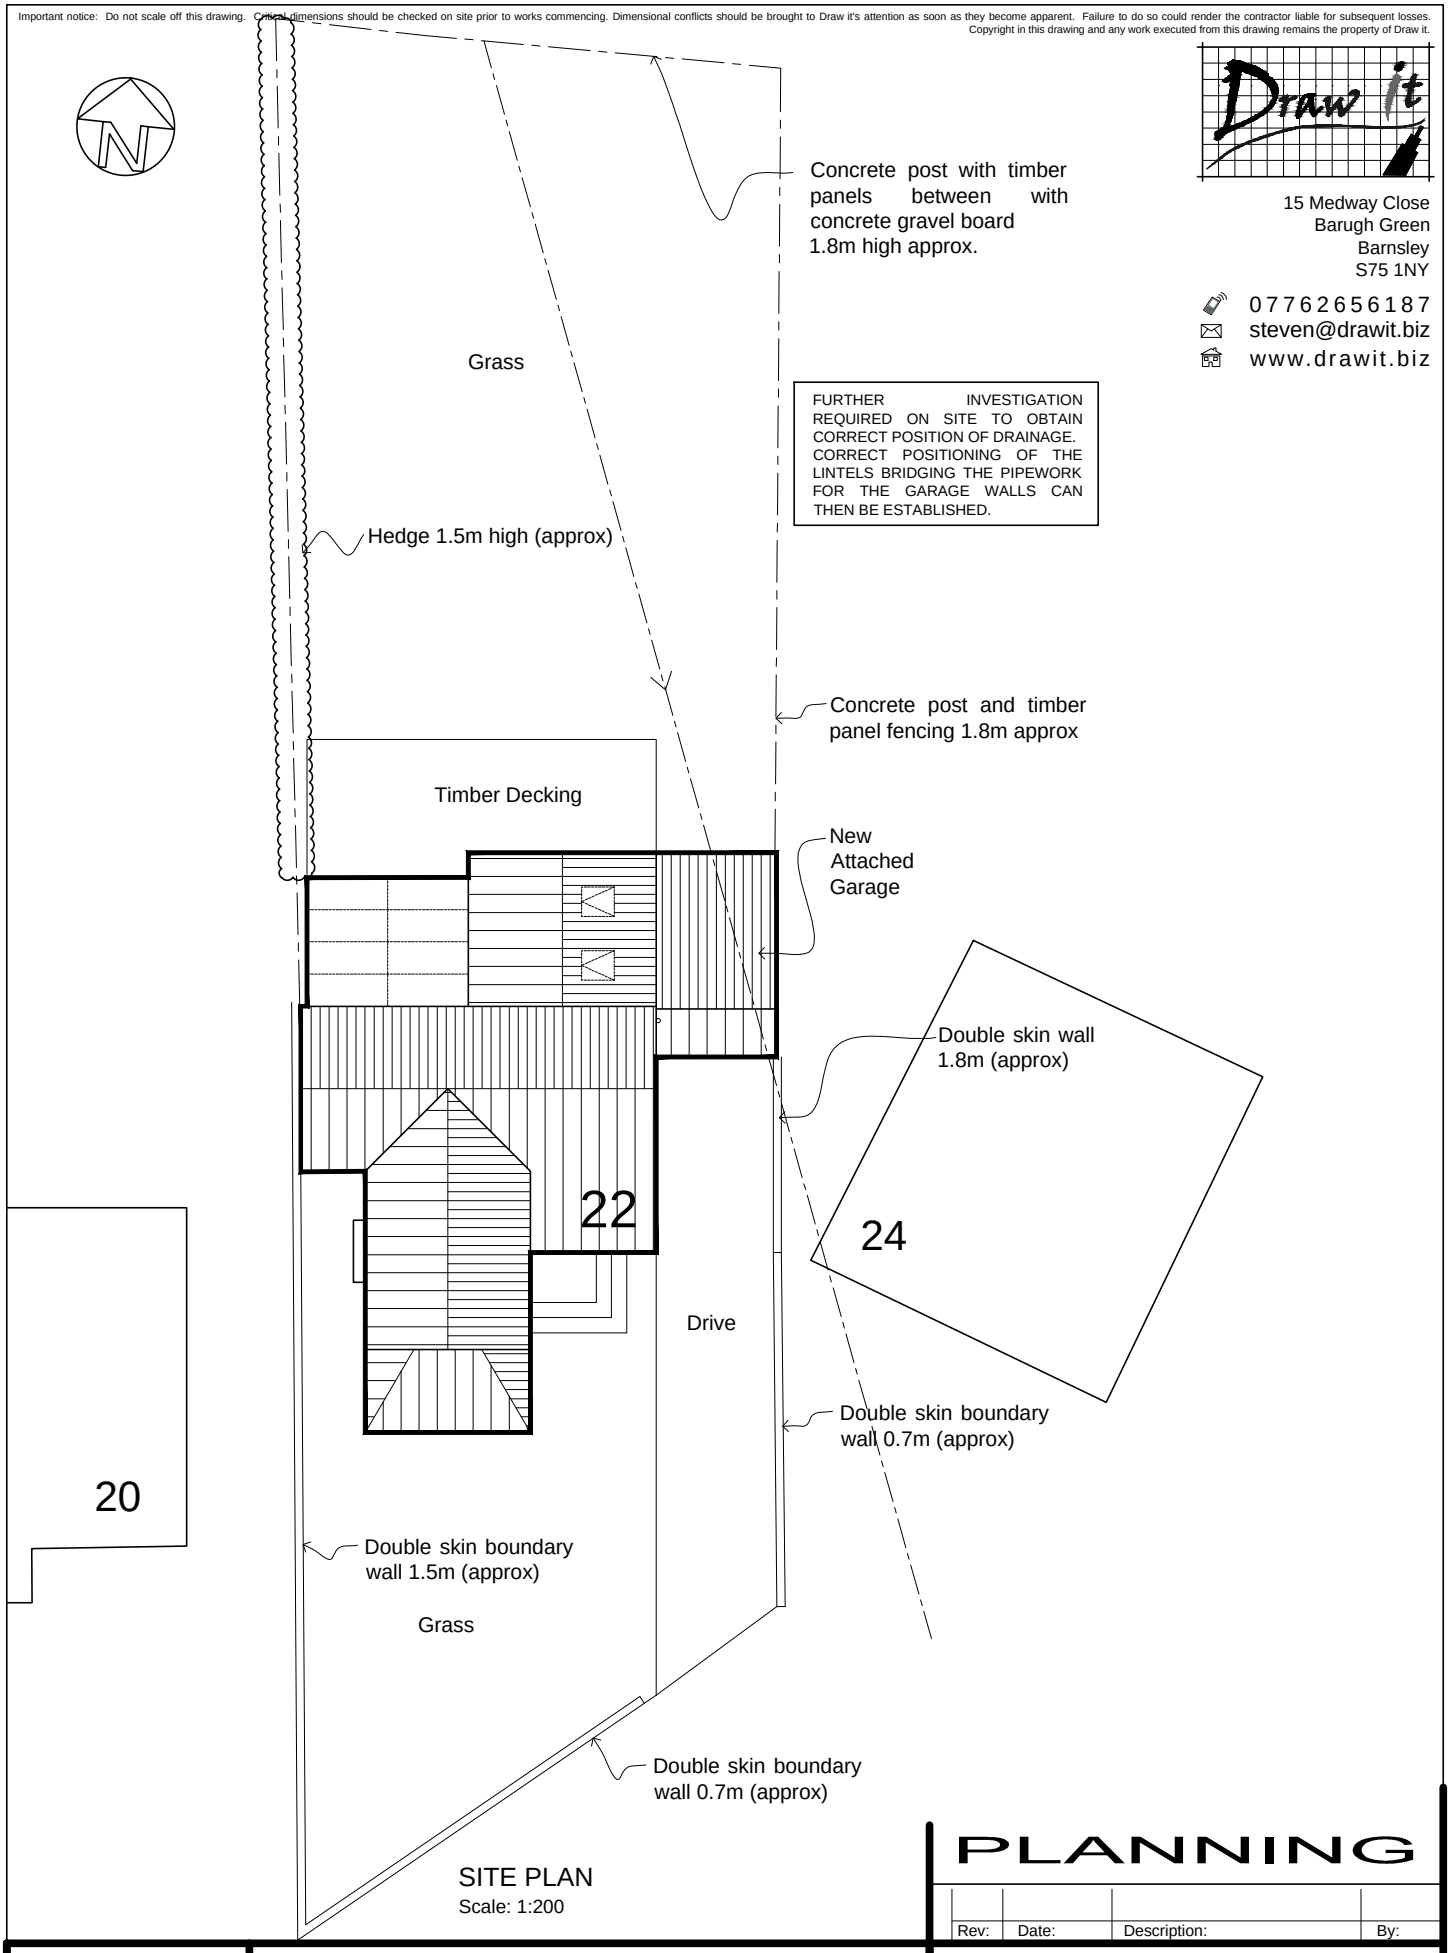

SITE PLAN
Scale: 1:200

15 Medway Close
Barugh Green
Barnsley
S75 1NY
07762656187
steven@drawit.biz
www.drawit.biz

PLANNING

Rev:	Date:	Description:	By:

CLIENT: Miss A. Duke	PROJECT: Proposed side single storey attached garage	
DWG OF: Site Plan	SITE ADDRESS: 22 Mount Vernon Crescent Barnsley, S70 4DN	Drawn by: SH / Scale: 1:200 / Date: 01/04/2015 / Dwg No: 1505_102 / rev / A4 Sheet

© Copyright Draw it 2015