
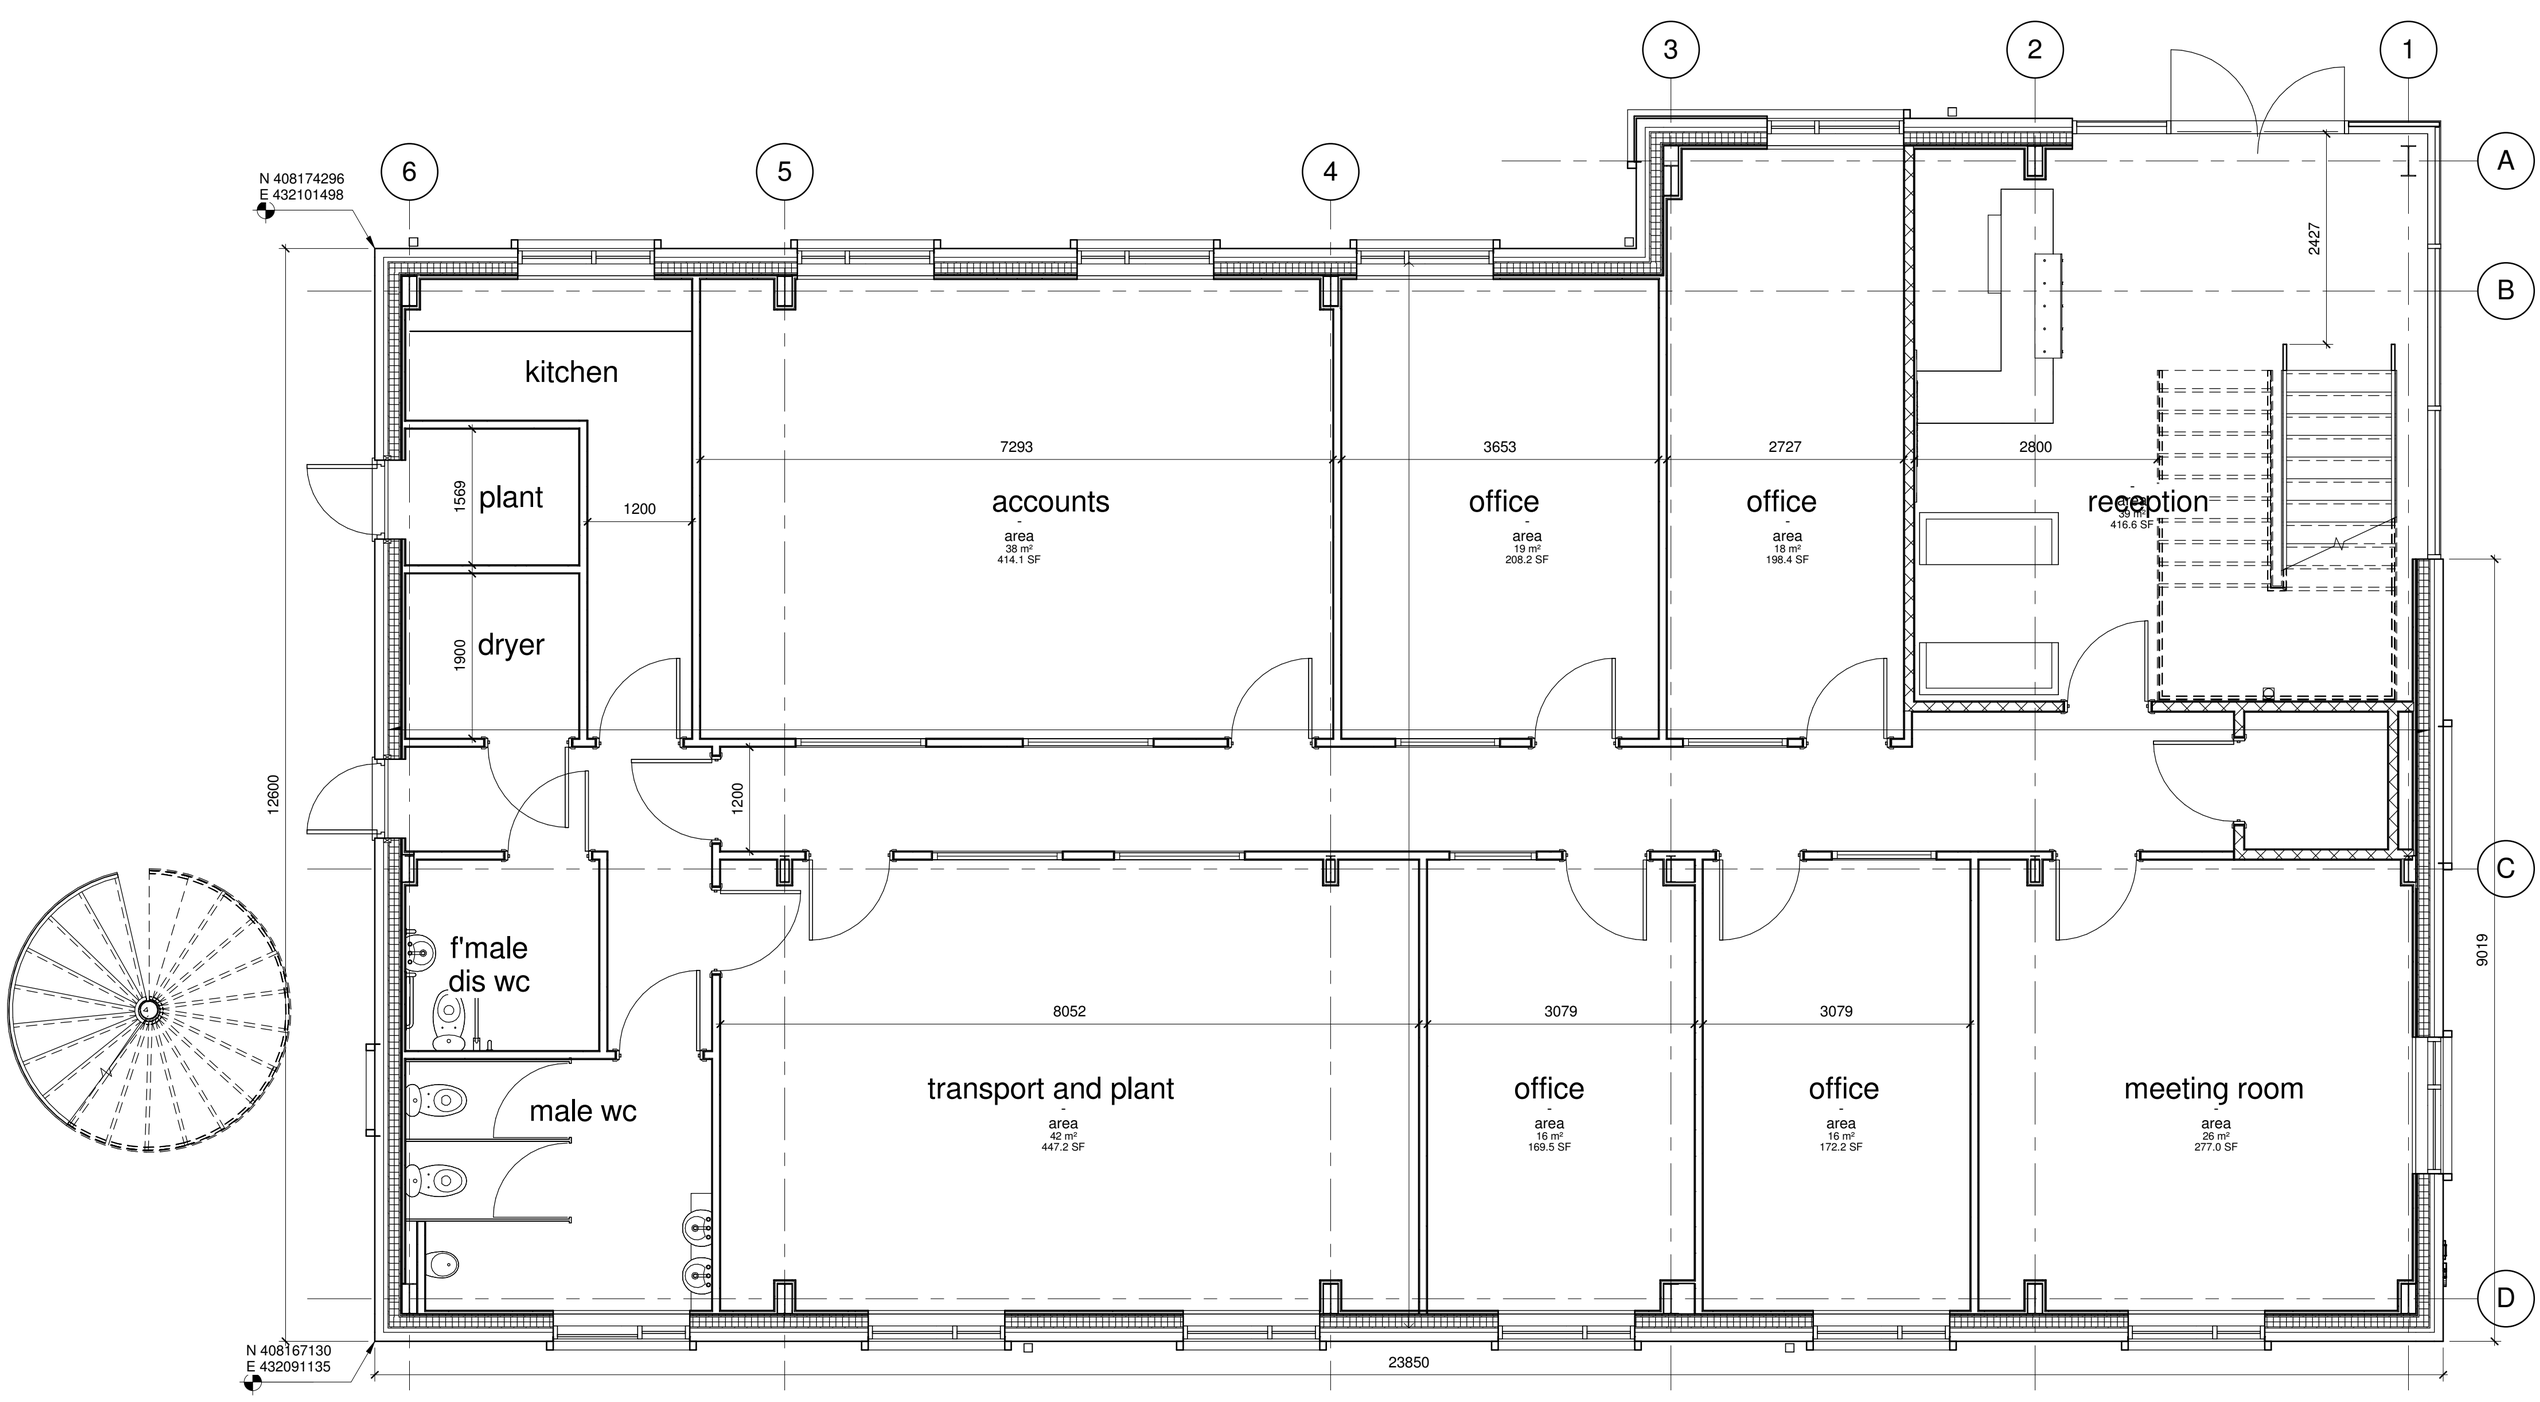


Ground Floor
1 : 50

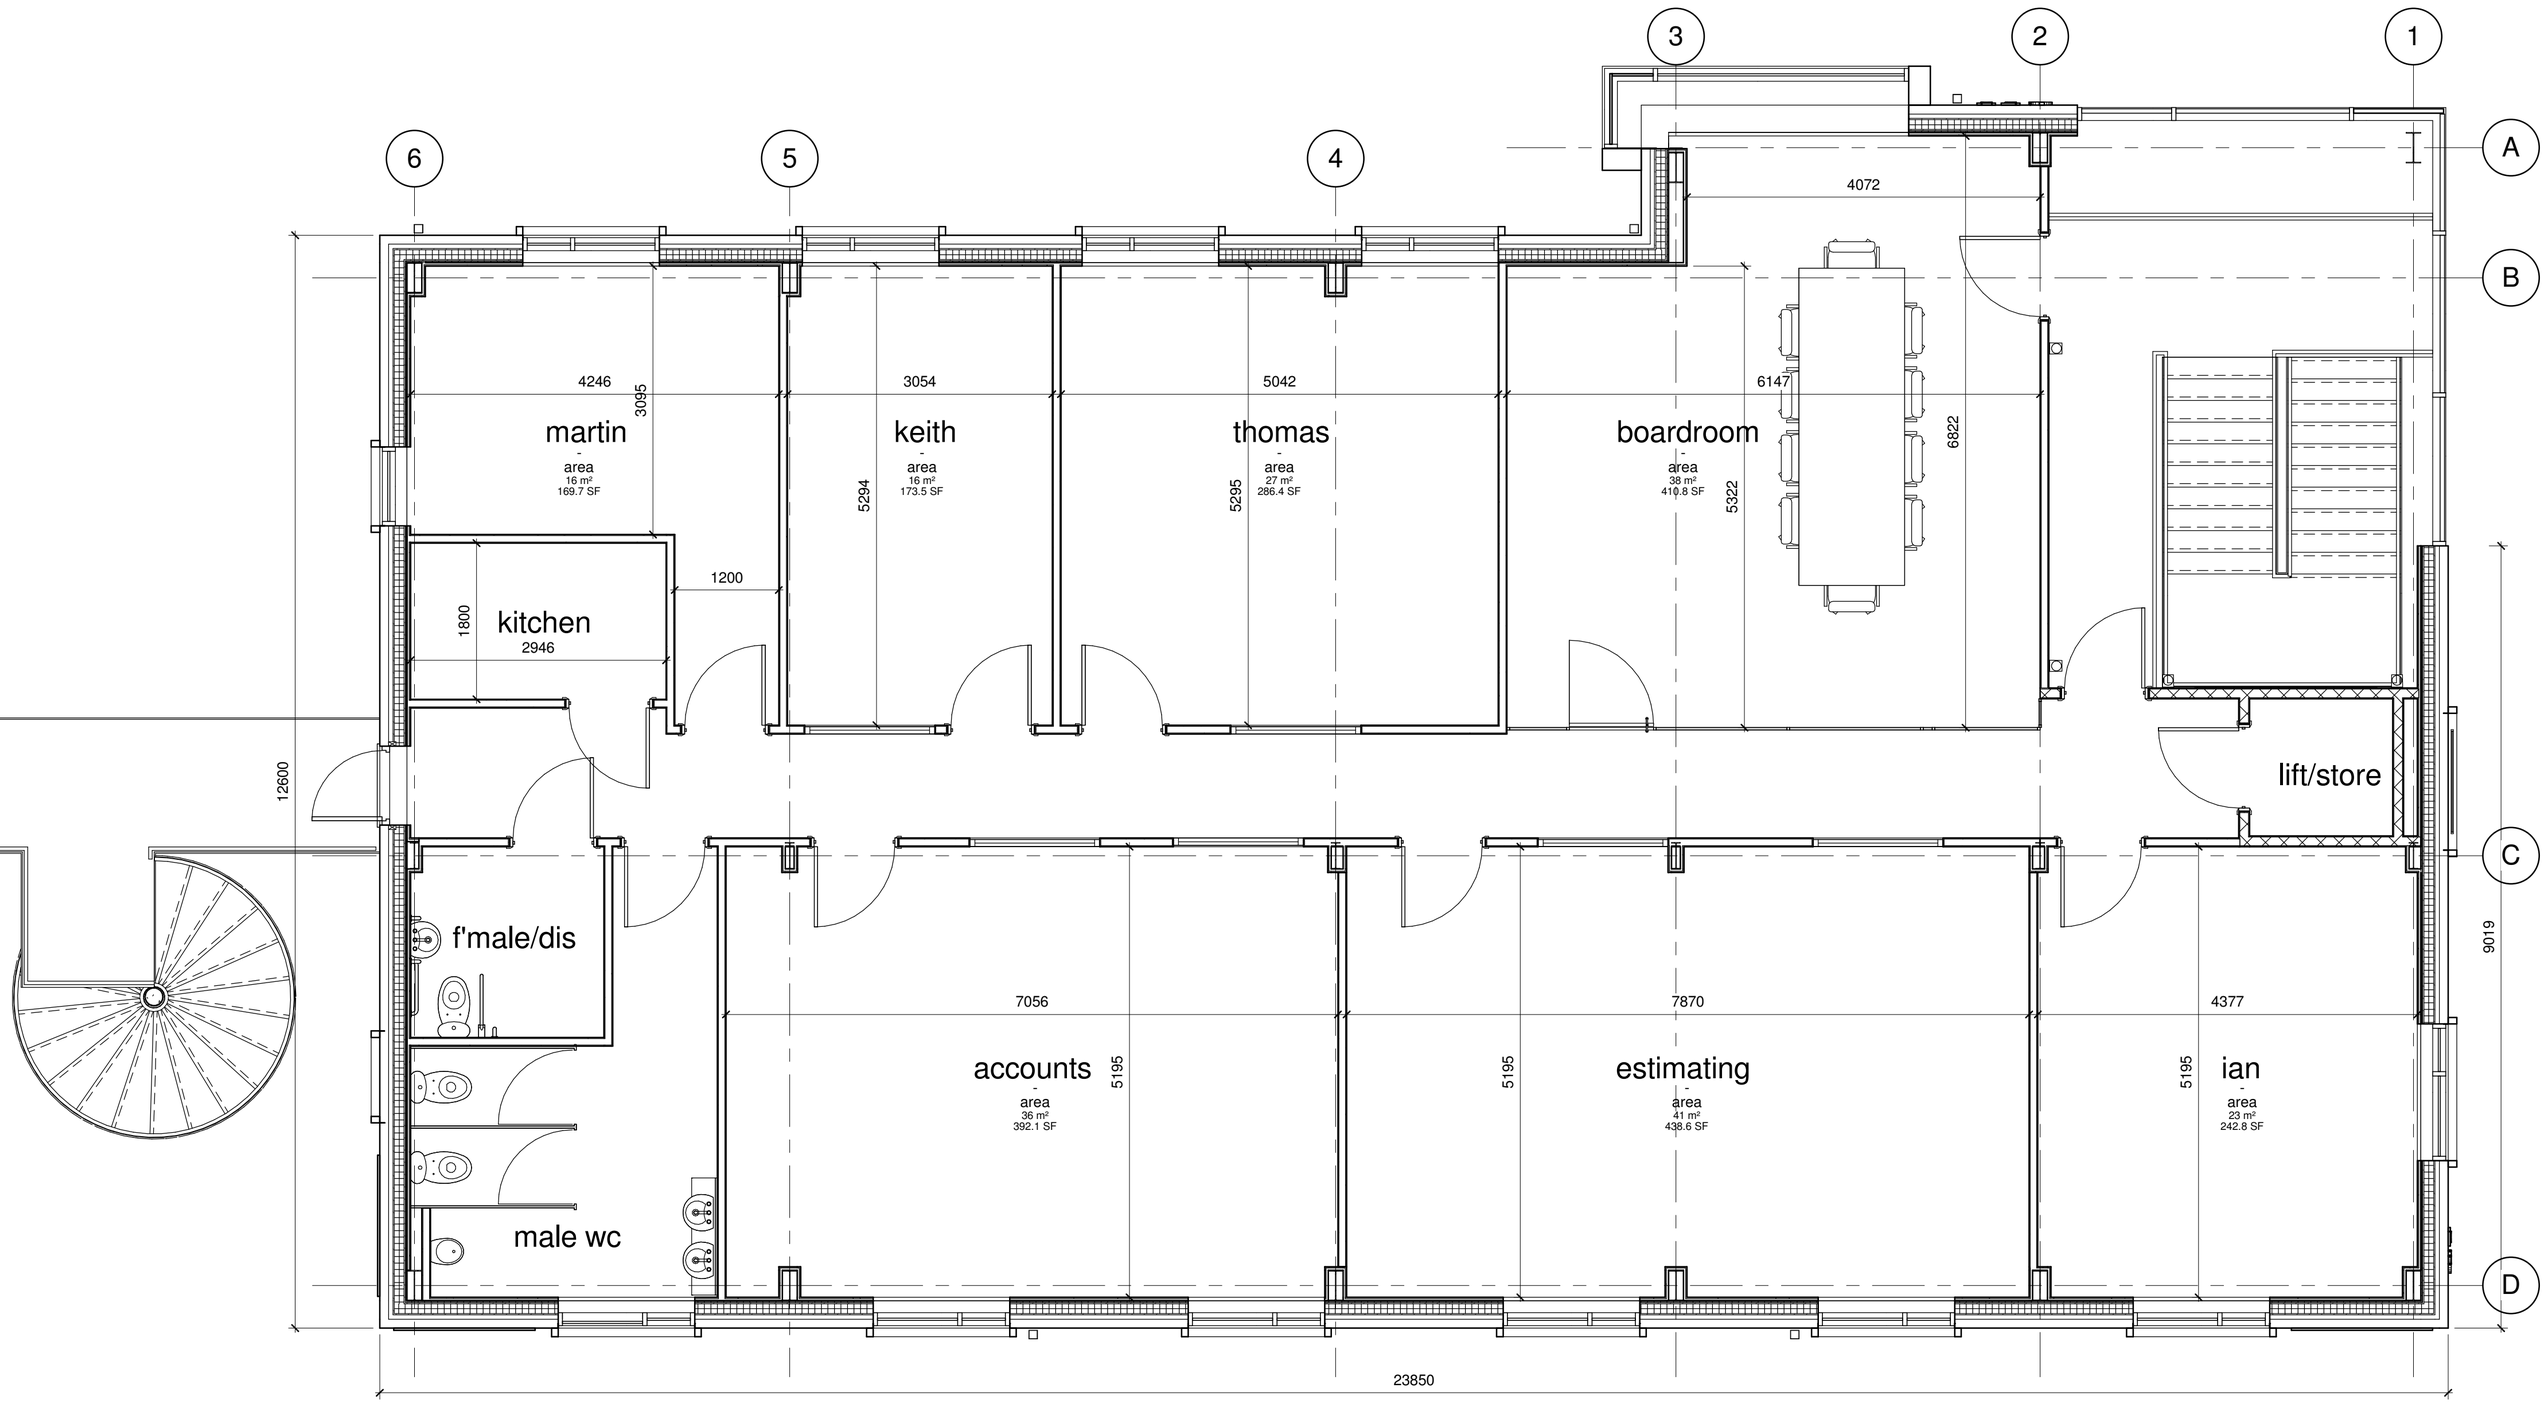

First Floor
1 : 50

Revisions:
rev a: amendment to show change in scheme requested by client 24-10-14 mjr

Drawing Status: ☐ Planning Permission ☐ Tender ☐ Preliminary ☐ Building Regulation ☐ Construction

MWA Martin Walsh Associates
architecture ■ planning ■ engineering
Firth Buildings, 99 - 101 Leeds Rd, Dewsbury, WF12 7BU t 01924 464342 f 01924 450662
e martin.walsh@martinwalshassociates.co.uk w www.martinwalshassociates.co.uk

Job Title
Proposed B1 office development on land adjacent to whaley road, barugh green, barnsley, s75 1ht

Drawing Title
proposed unit 1 ground and first floor plan

Client
wordsworth properties

Drawn	Checked	Date	Scale	Sheet Size	Drawing No.	Rev.
mjr	mw	06/14	1:50	a1	b14/5792/03	a

Copyright © 2011 Martin Walsh Associates. All Rights Reserved.