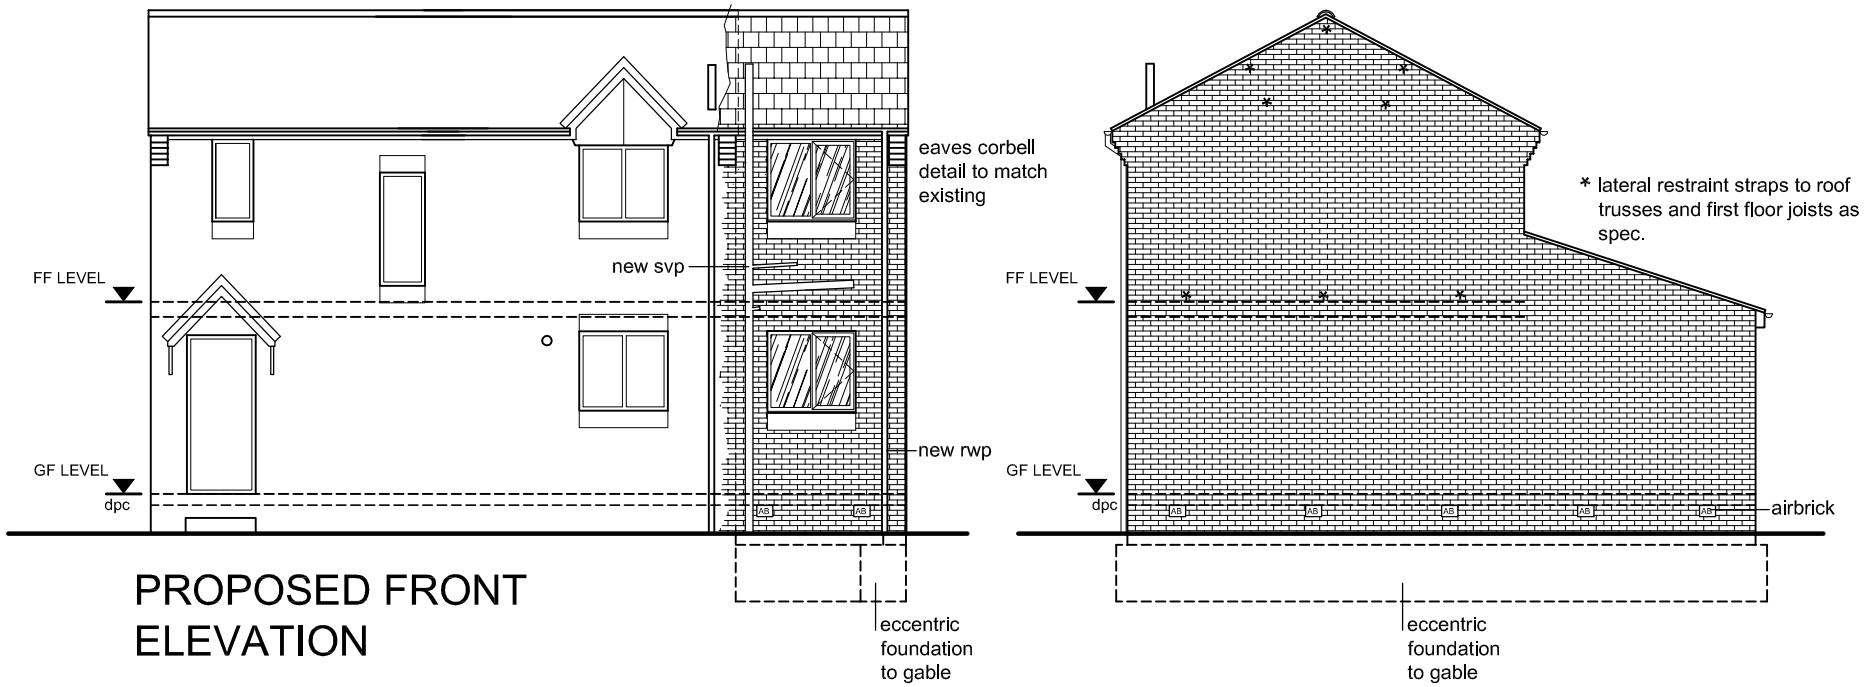


PROPOSED FRONT ELEVATION


PROPOSED SIDE ELEVATION

PROPOSED MATERIALS:


ROOF :
TWO STOREY SIDE EXTENSION : CONCRETE INTERLOCKING TILE TO MATCH EXISTING.
SINGLE STOREY REAR EXTENSION: CONCRETE INTERLOCKING TILE TO SUIT 18 DEGREE PITCH, COLOUR AND TEXTURE TO MATCH MAIN ROOF.

EXTERNAL WALLS : FACING BRICKWORK TO MATCH EXISTING WITH SOLDIER COURSE HEADS AND CILLS.

WINDOWS AND DOORS : BROWN UPVC TO MATCH EXISTING.

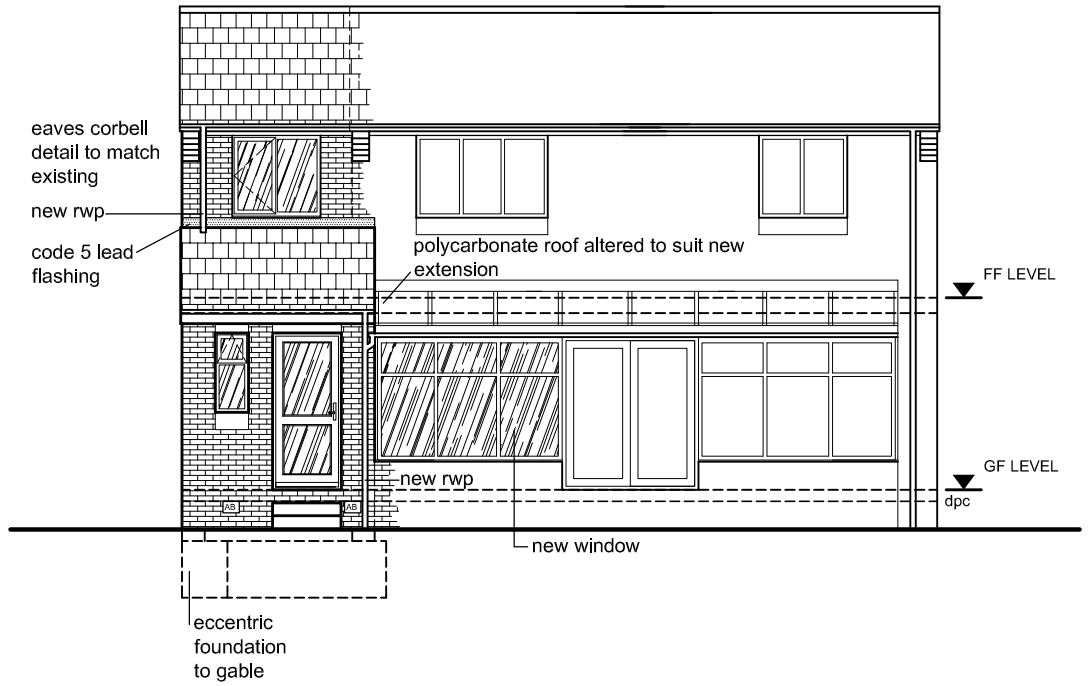

PROPOSED REAR ELEVATION

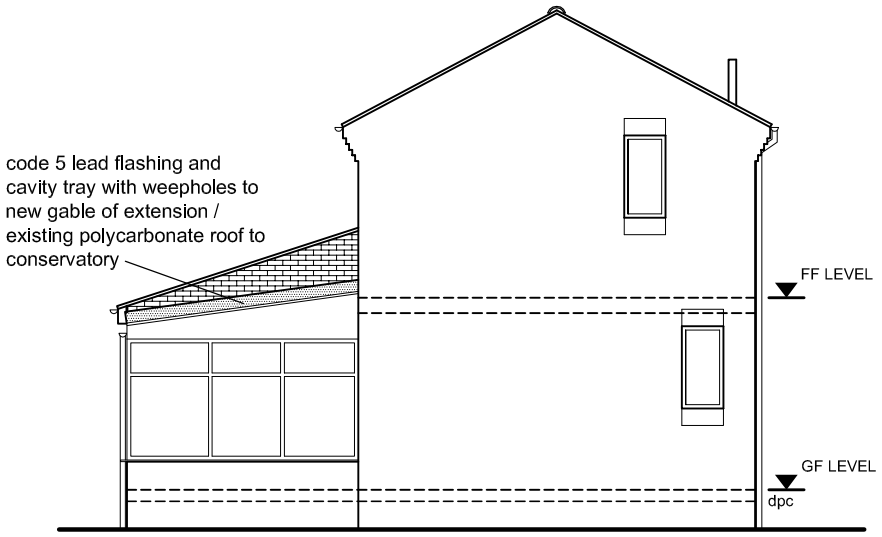

PROPOSED SIDE ELEVATION

15 Park Hill Grove, Dodworth, Barnsley, S75 3LX

PROPOSED TWO STOREY SIDE AND SINGLE STOREY REAR EXTENSION
sheet 4 - Proposed elevations

Date: Aug 2014 Scale: 1:100@A3