



PROPOSED GROUND FLOOR PLAN
SCALE 1:50

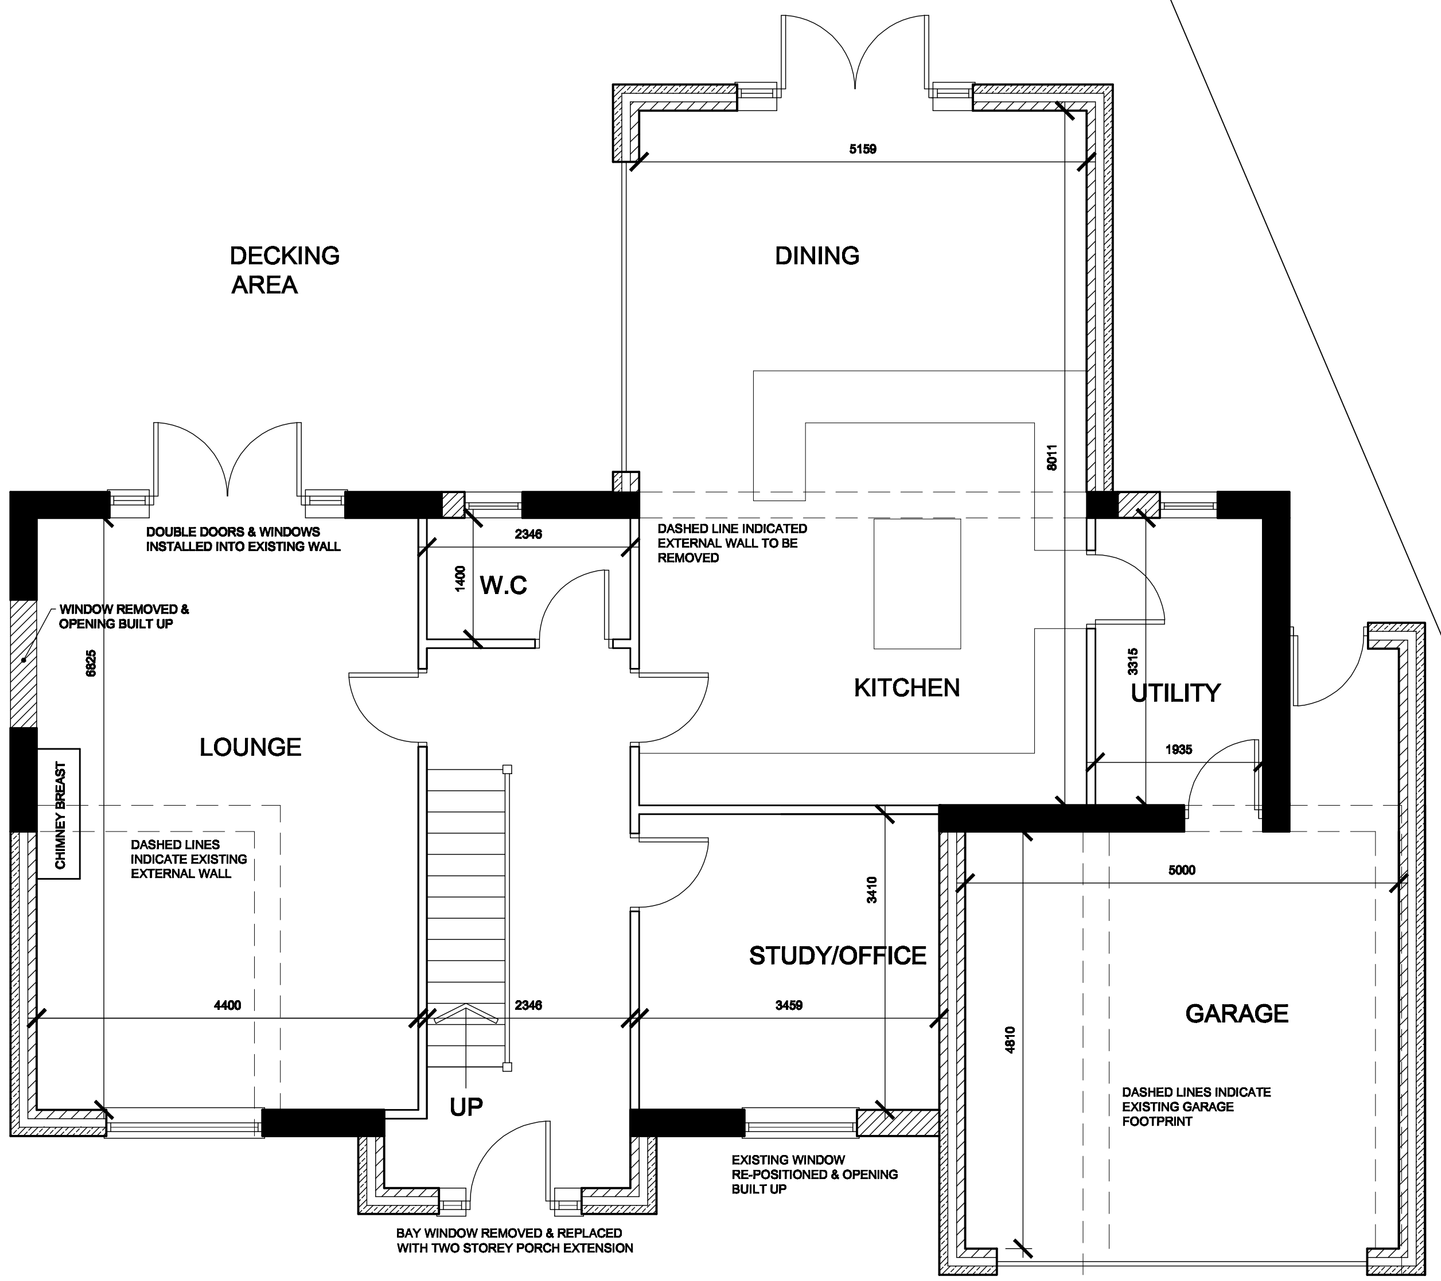

PROPOSED FIRST FLOOR PLAN
SCALE 1:50

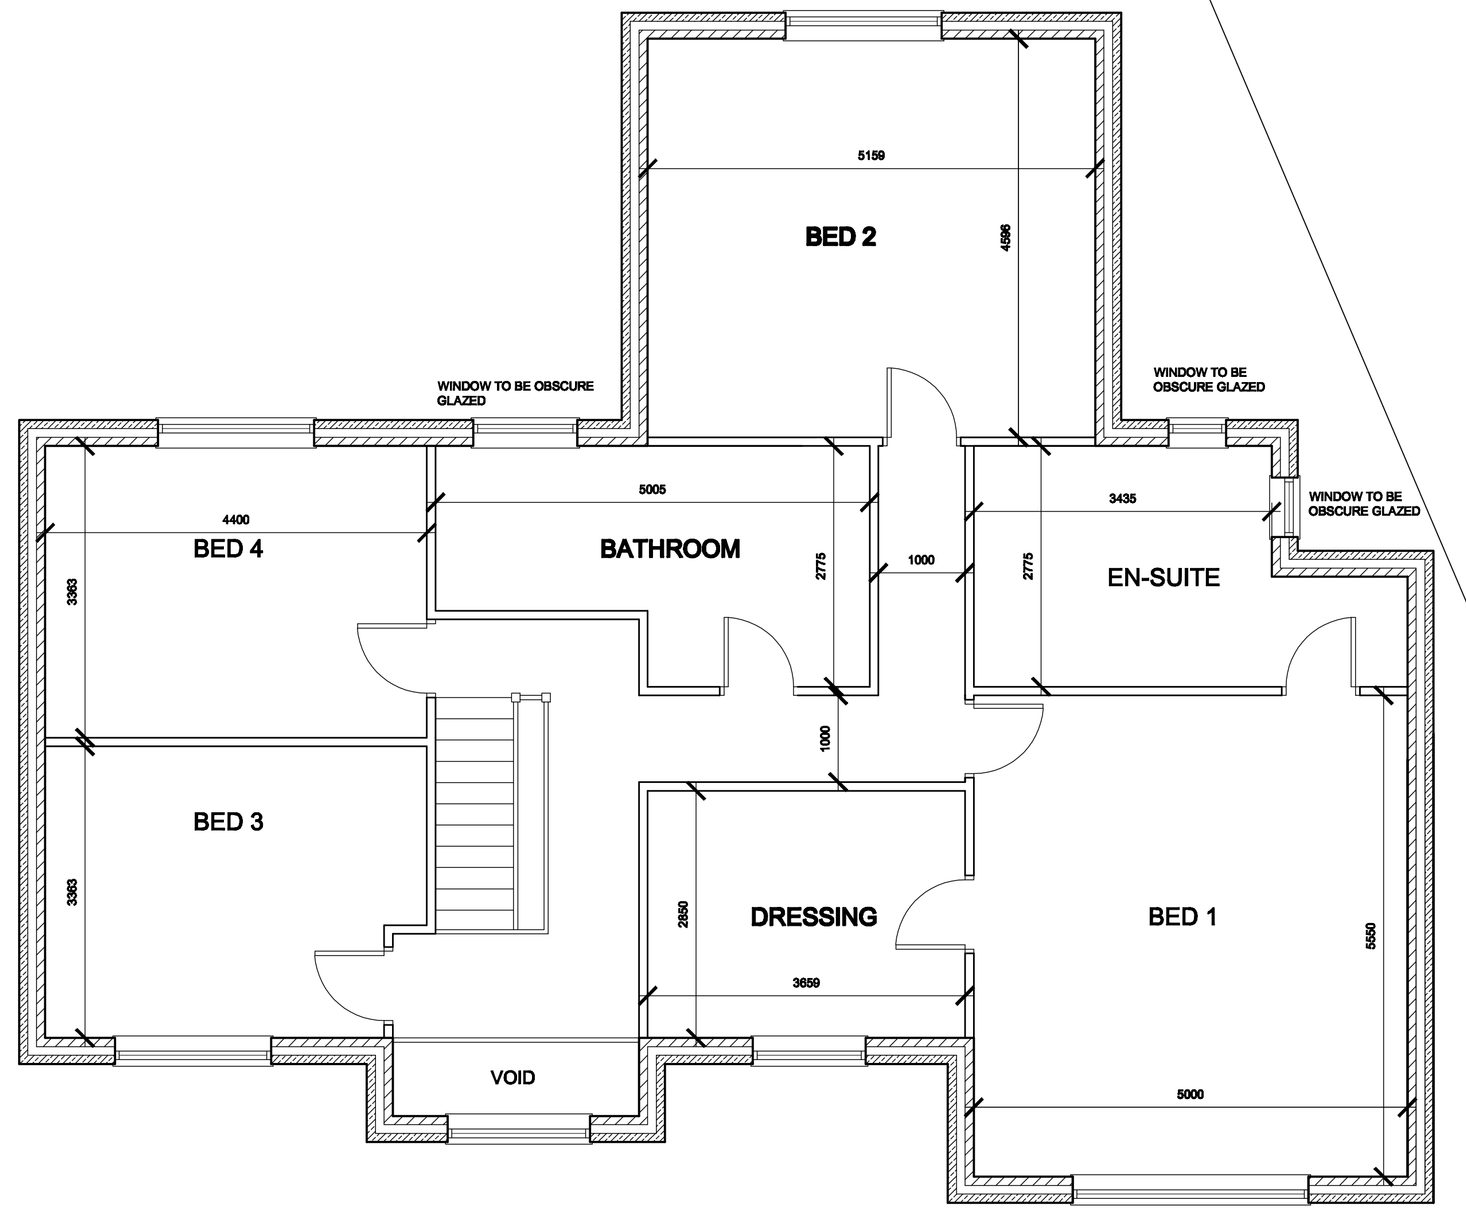


PROPOSED FRONT ELEVATION
SCALE: 1:100

MATERIALS


ROOF: INTERLOCKING CONCRETE TILES

EXTERNAL WALLS: STONE COINS. STONE & RENDER

WINDOWS: UPVC WITH STONE HEADS AND CILLS.

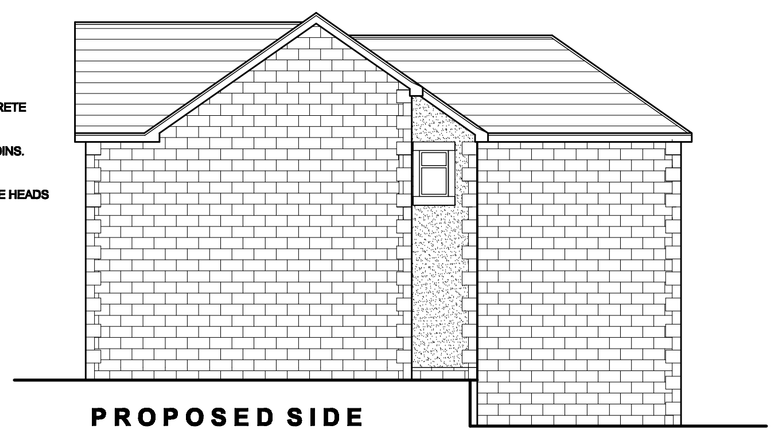

PROPOSED SIDE ELEVATION SCALE: 1:100

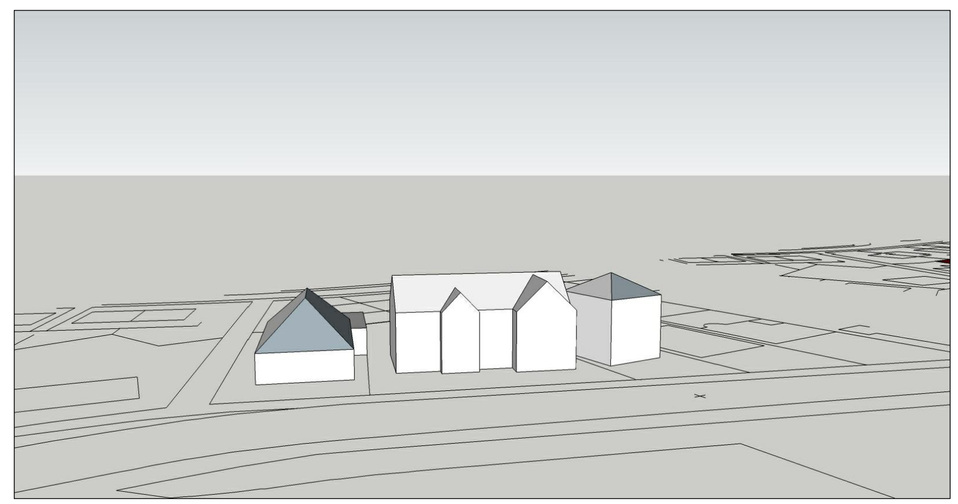


3D IMAGE



PROPOSED REAR ELEVATION
SCALE: 1:100

DECKING NOT SHOWN.

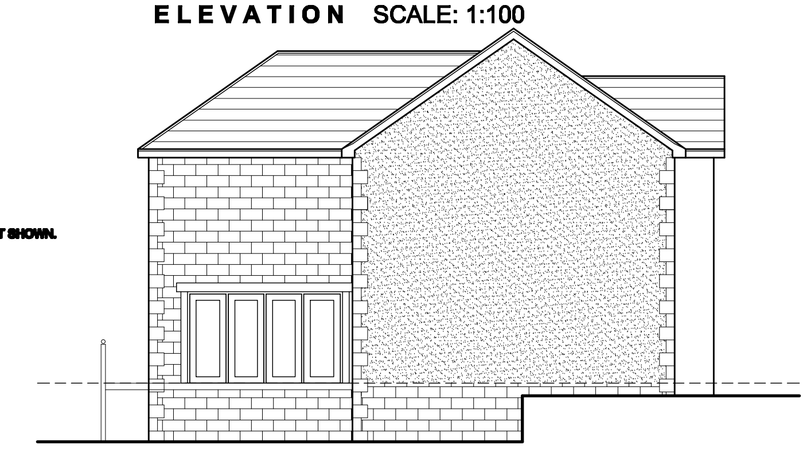

PROPOSED SIDE ELEVATION
SCALE: 1:100

NOTE: ALL DIMENSIONS TO BE CHECKED ON SITE

White Agus Partnership
PROVIDENCE VILLA,
42 BACKVILLE STREET,
BARNSLEY.
S70 2DB
Phone: 01226 208482
Fax: 01226 283030
Email: info@whiteaguspartnership.co.uk
Web: www.whiteaguspartnership.co.uk
SURVEYORS AND BUILDING DESIGN CONSULTANTS

Project. EXTENSION & ALTERATIONS AT 17 KERESFORTH HALL ROAD BARNSLEY, S70 6NE	Client. MR L. FORSTER & MS A. DUNLAVEY
Drawing Title. PLANS & ELEVATIONS	Date. JULY 2011
	Scale. 1:50 @ A1
	Ref. 11-042
	Dwg. No. 03
	Rev.

Date		Suffix	Description	Date		Suffix	Description