

24 HIGHSTONE ROAD, BARNSLEY

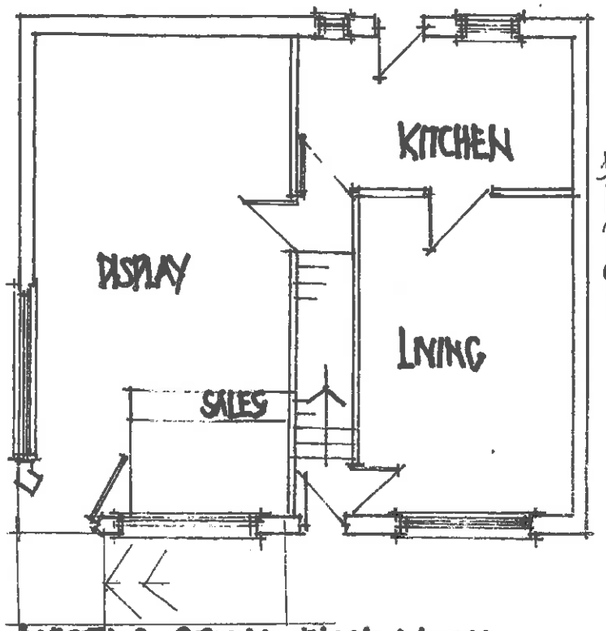


EXISTING GROUND FLOOR LAYOUT

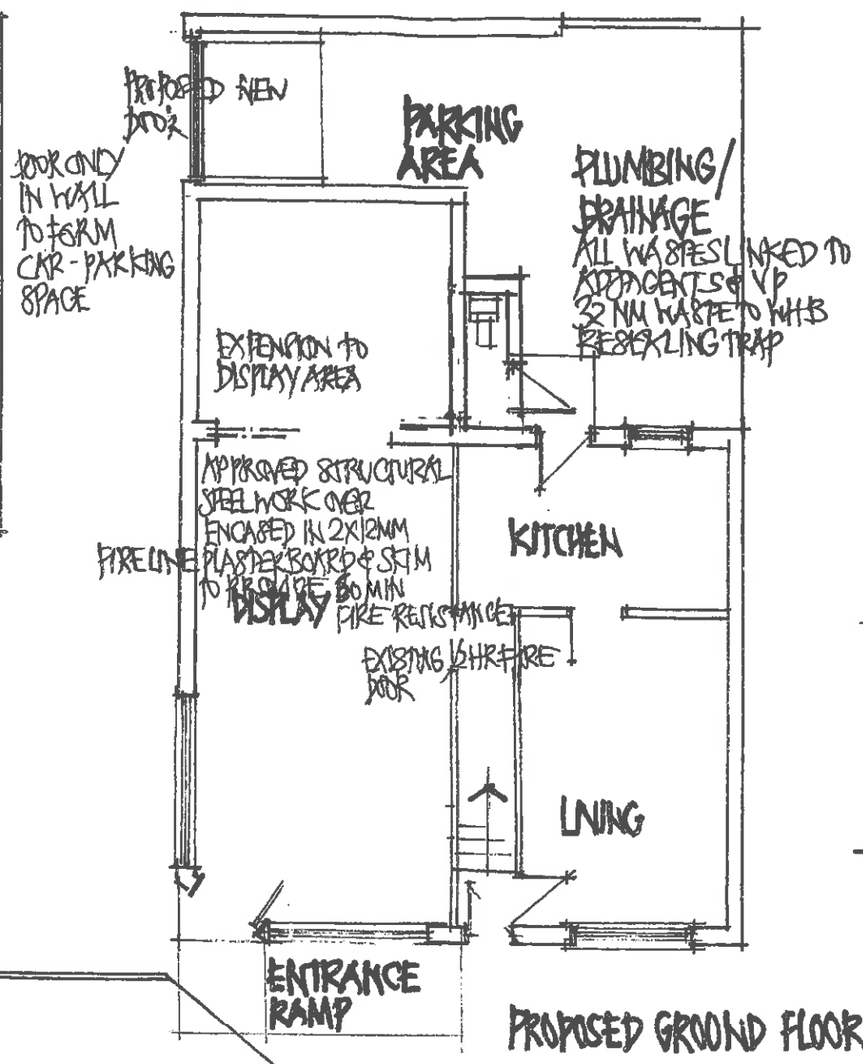


PROPOSED GROUND FLOOR

REAR ELEVATIONS

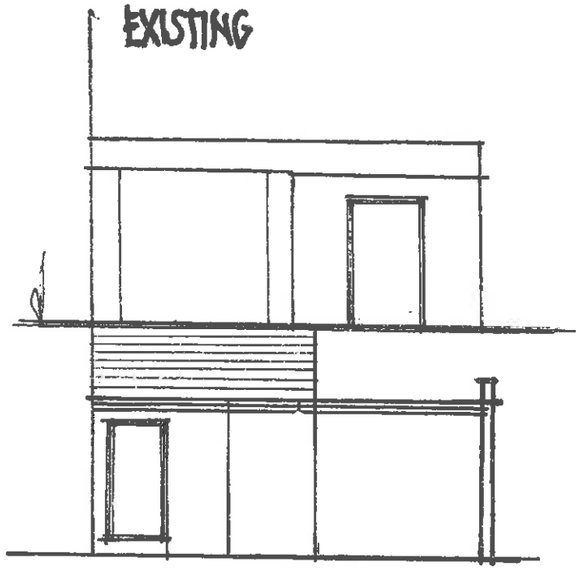

PROPOSED

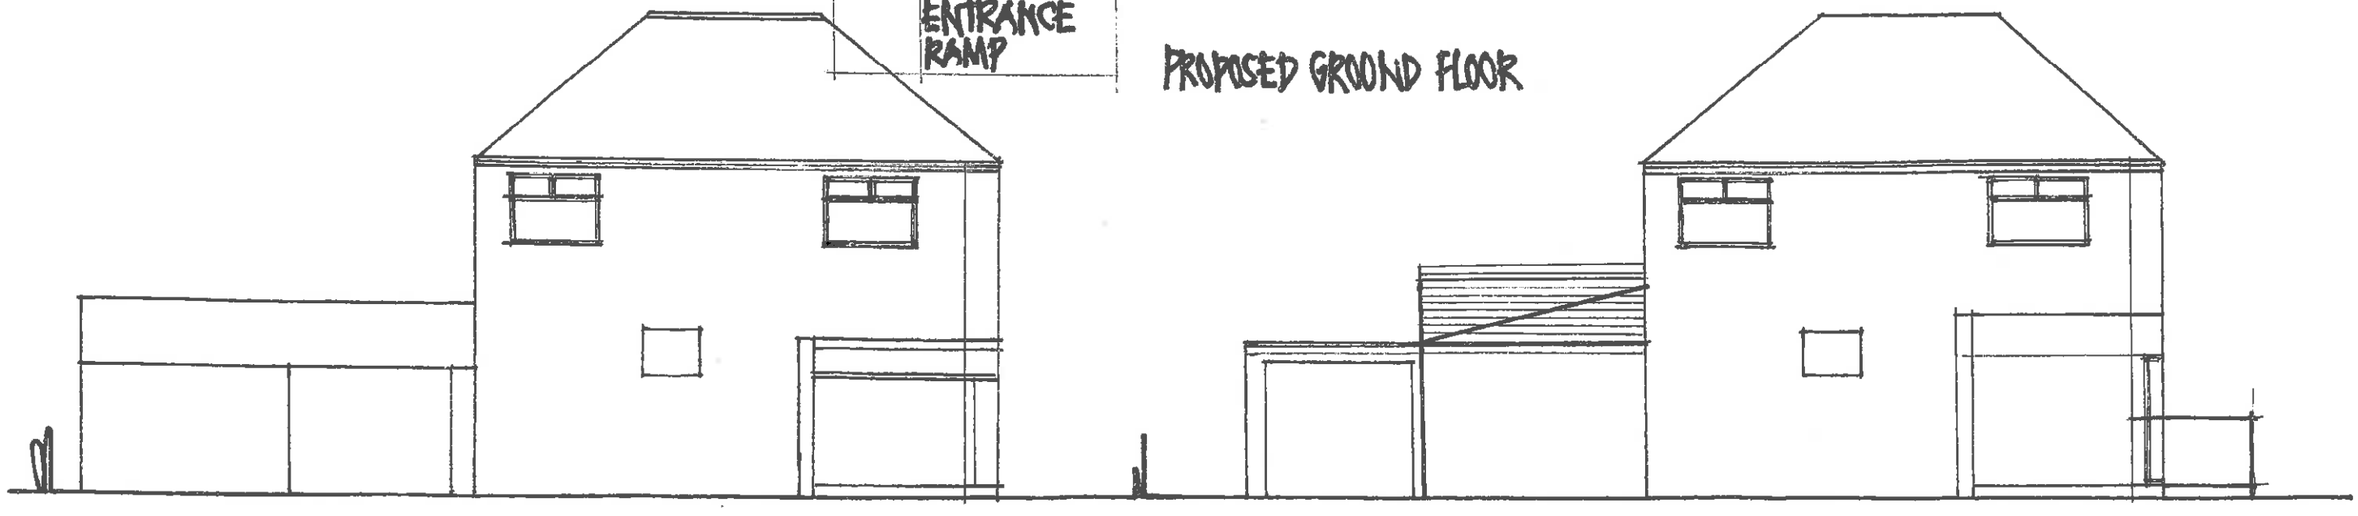

FRONT ELEVATION EXISTING (TO CROWN CLOSE)

PROPOSED

AMENDED 14.8.2015

SCALE 1:100