

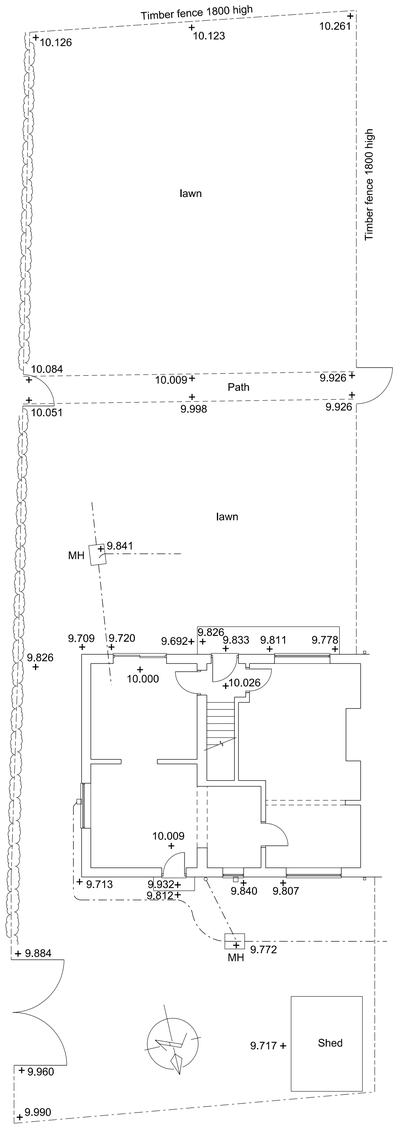


SITE PLAN 1:100

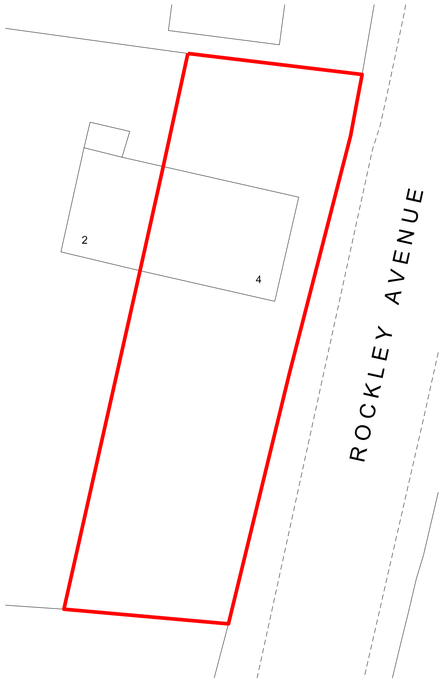

BLOCK PLAN 1:200

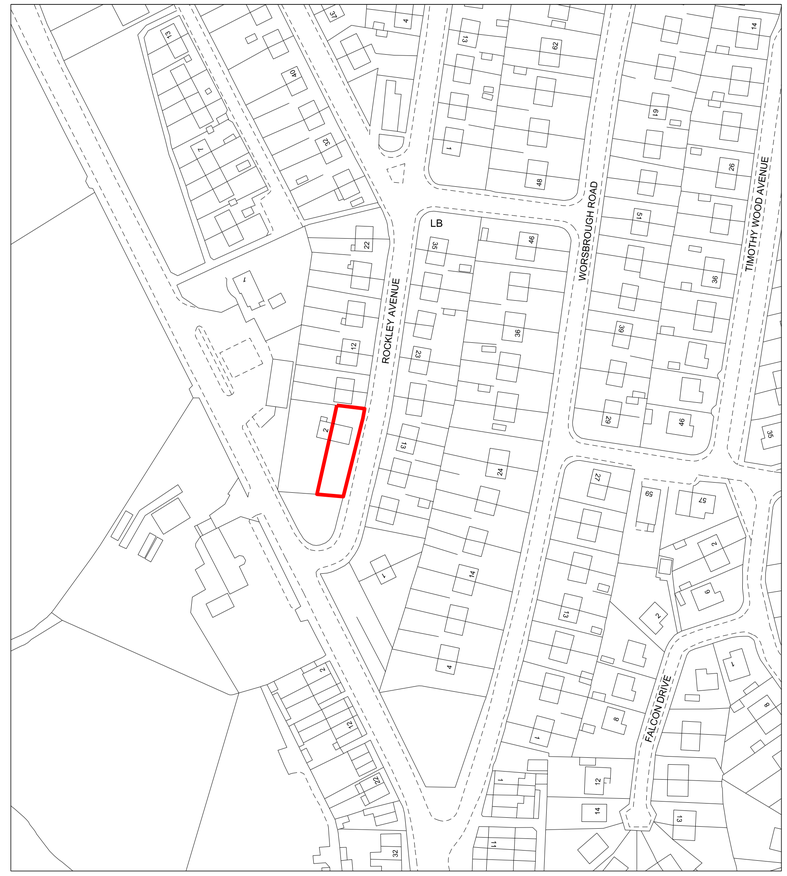

LOCATION PLAN 1:1250

4 Rockley Avenue
Birdwell
Barnsley

Client: Mr A Dixon

Project : Proposed porch and sun room

Title : Existing site plan

S70 5QT - 1

Rev:

A		date:	drawn :	B		date:	drawn :	C		date:	drawn :	D		date:	drawn :	E		date:	drawn :
		checked :	approved :			checked :	approved :			checked :	approved :			checked :	approved :			checked :	approved :

Scale : 1:100 Date : April 2019 Drawn : Checked : Approved :

A1 Drawing Sheet