
Proposed Detached Garage - Greenside House - Haigh Lane - Hoylandswaine

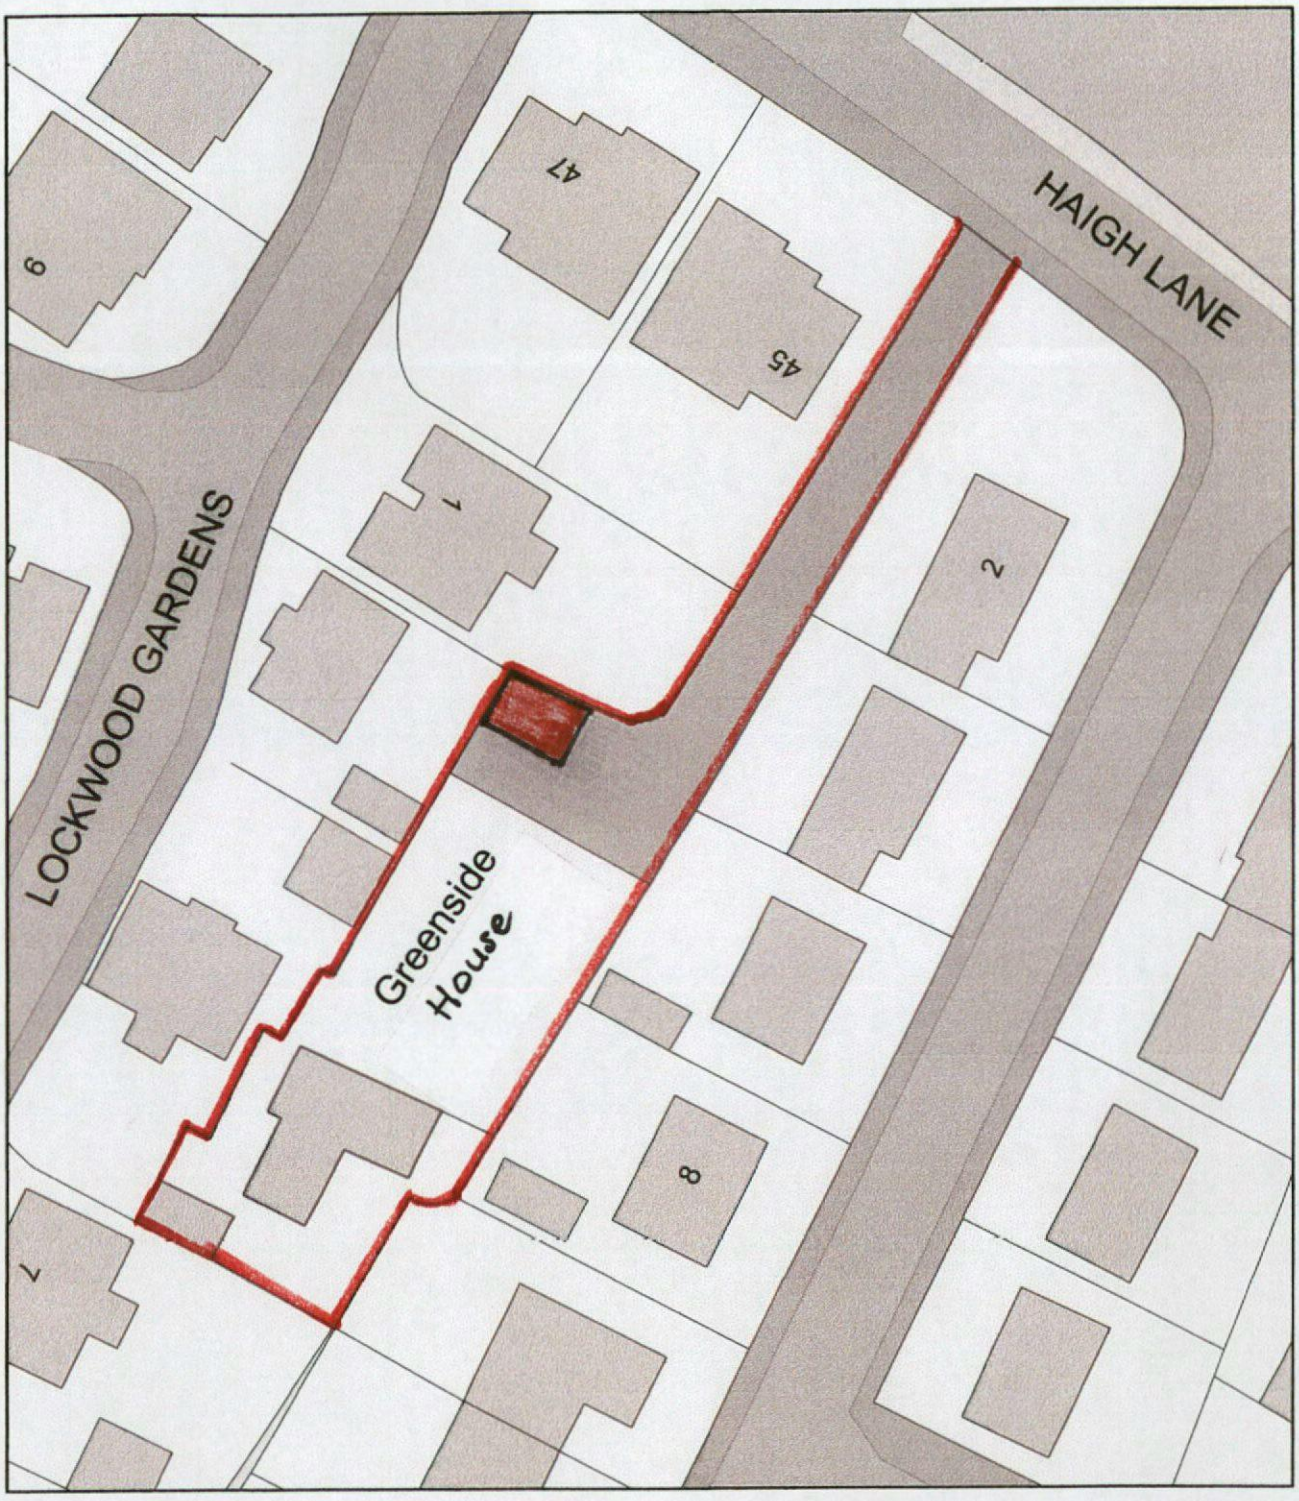

0 20
Metres

N

ReQuestaPlan

Plan Produced for: Mr & Mrs Gardham

Date Produced: 18 Jul 2020


Plan Reference Number: TQRQM20200161127298

Scale: 1:500 @ A4


© Crown copyright and database rights 2019 OS 100042766




SOUTH ELEVATION

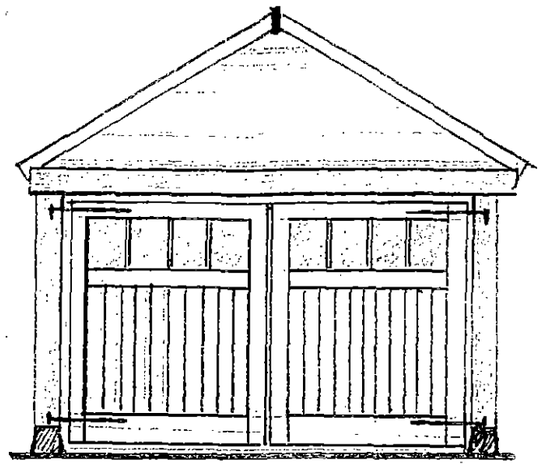


EAST ELEVATION

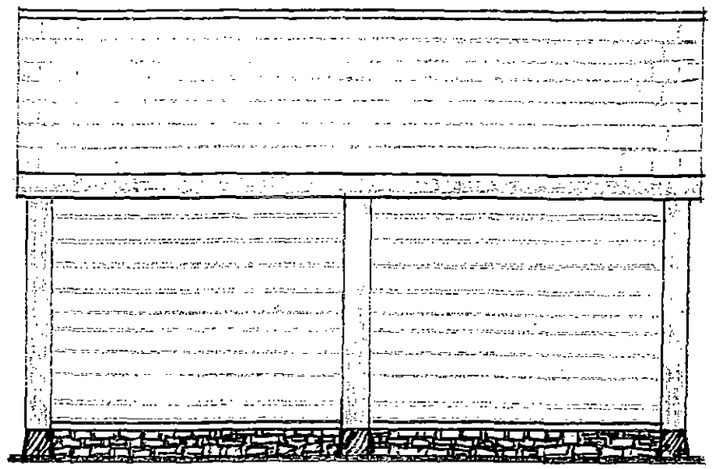

NORTH ELEVATION

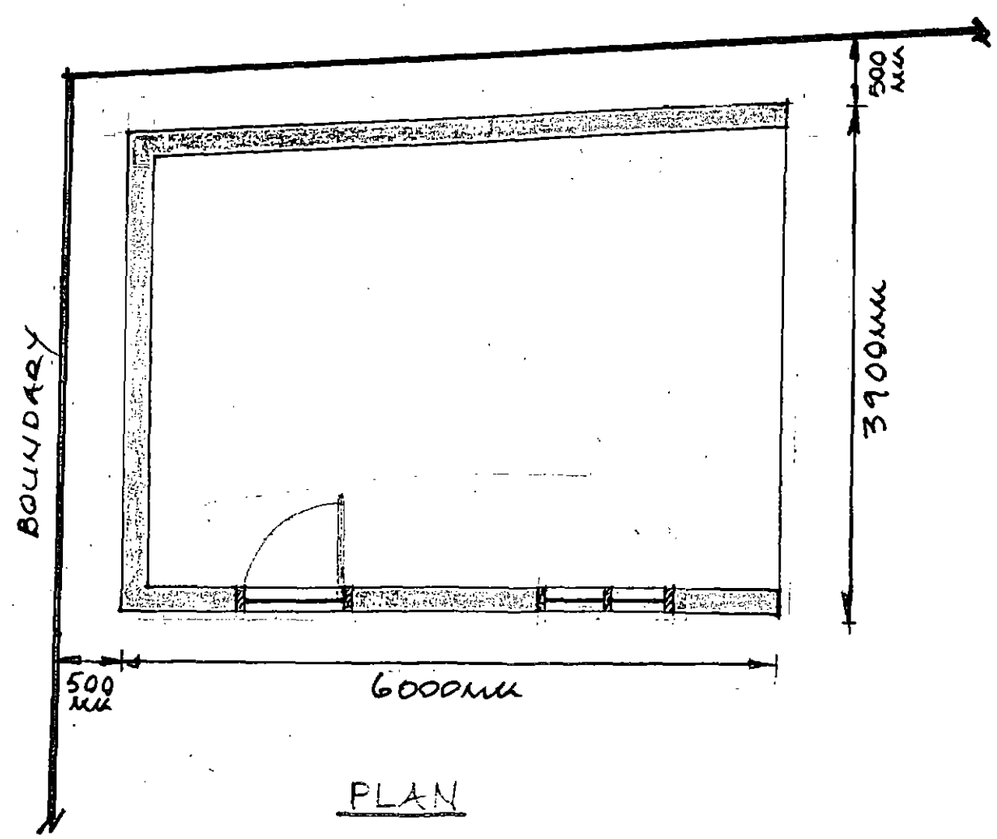

PLAN

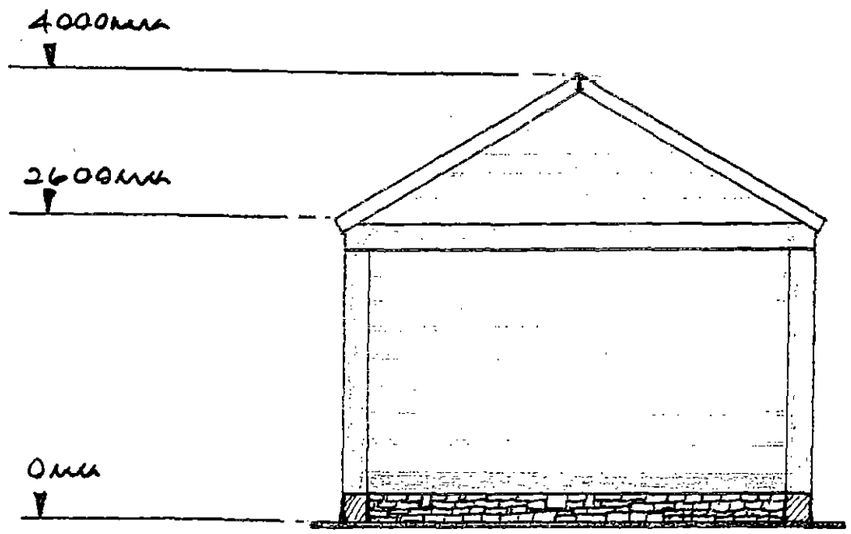

WEST ELEVATION

GREENSIDE HOUSE, HAIGH LANE, HOYLANDSWAINE			
TITLE	PROPOSED DETACHED GARAGE		
CLIENT	MR & MRS GARDHAM	DATE	JUNE 2020
SCALE	1:50	DRAWING NO.	JRG/06/20/01