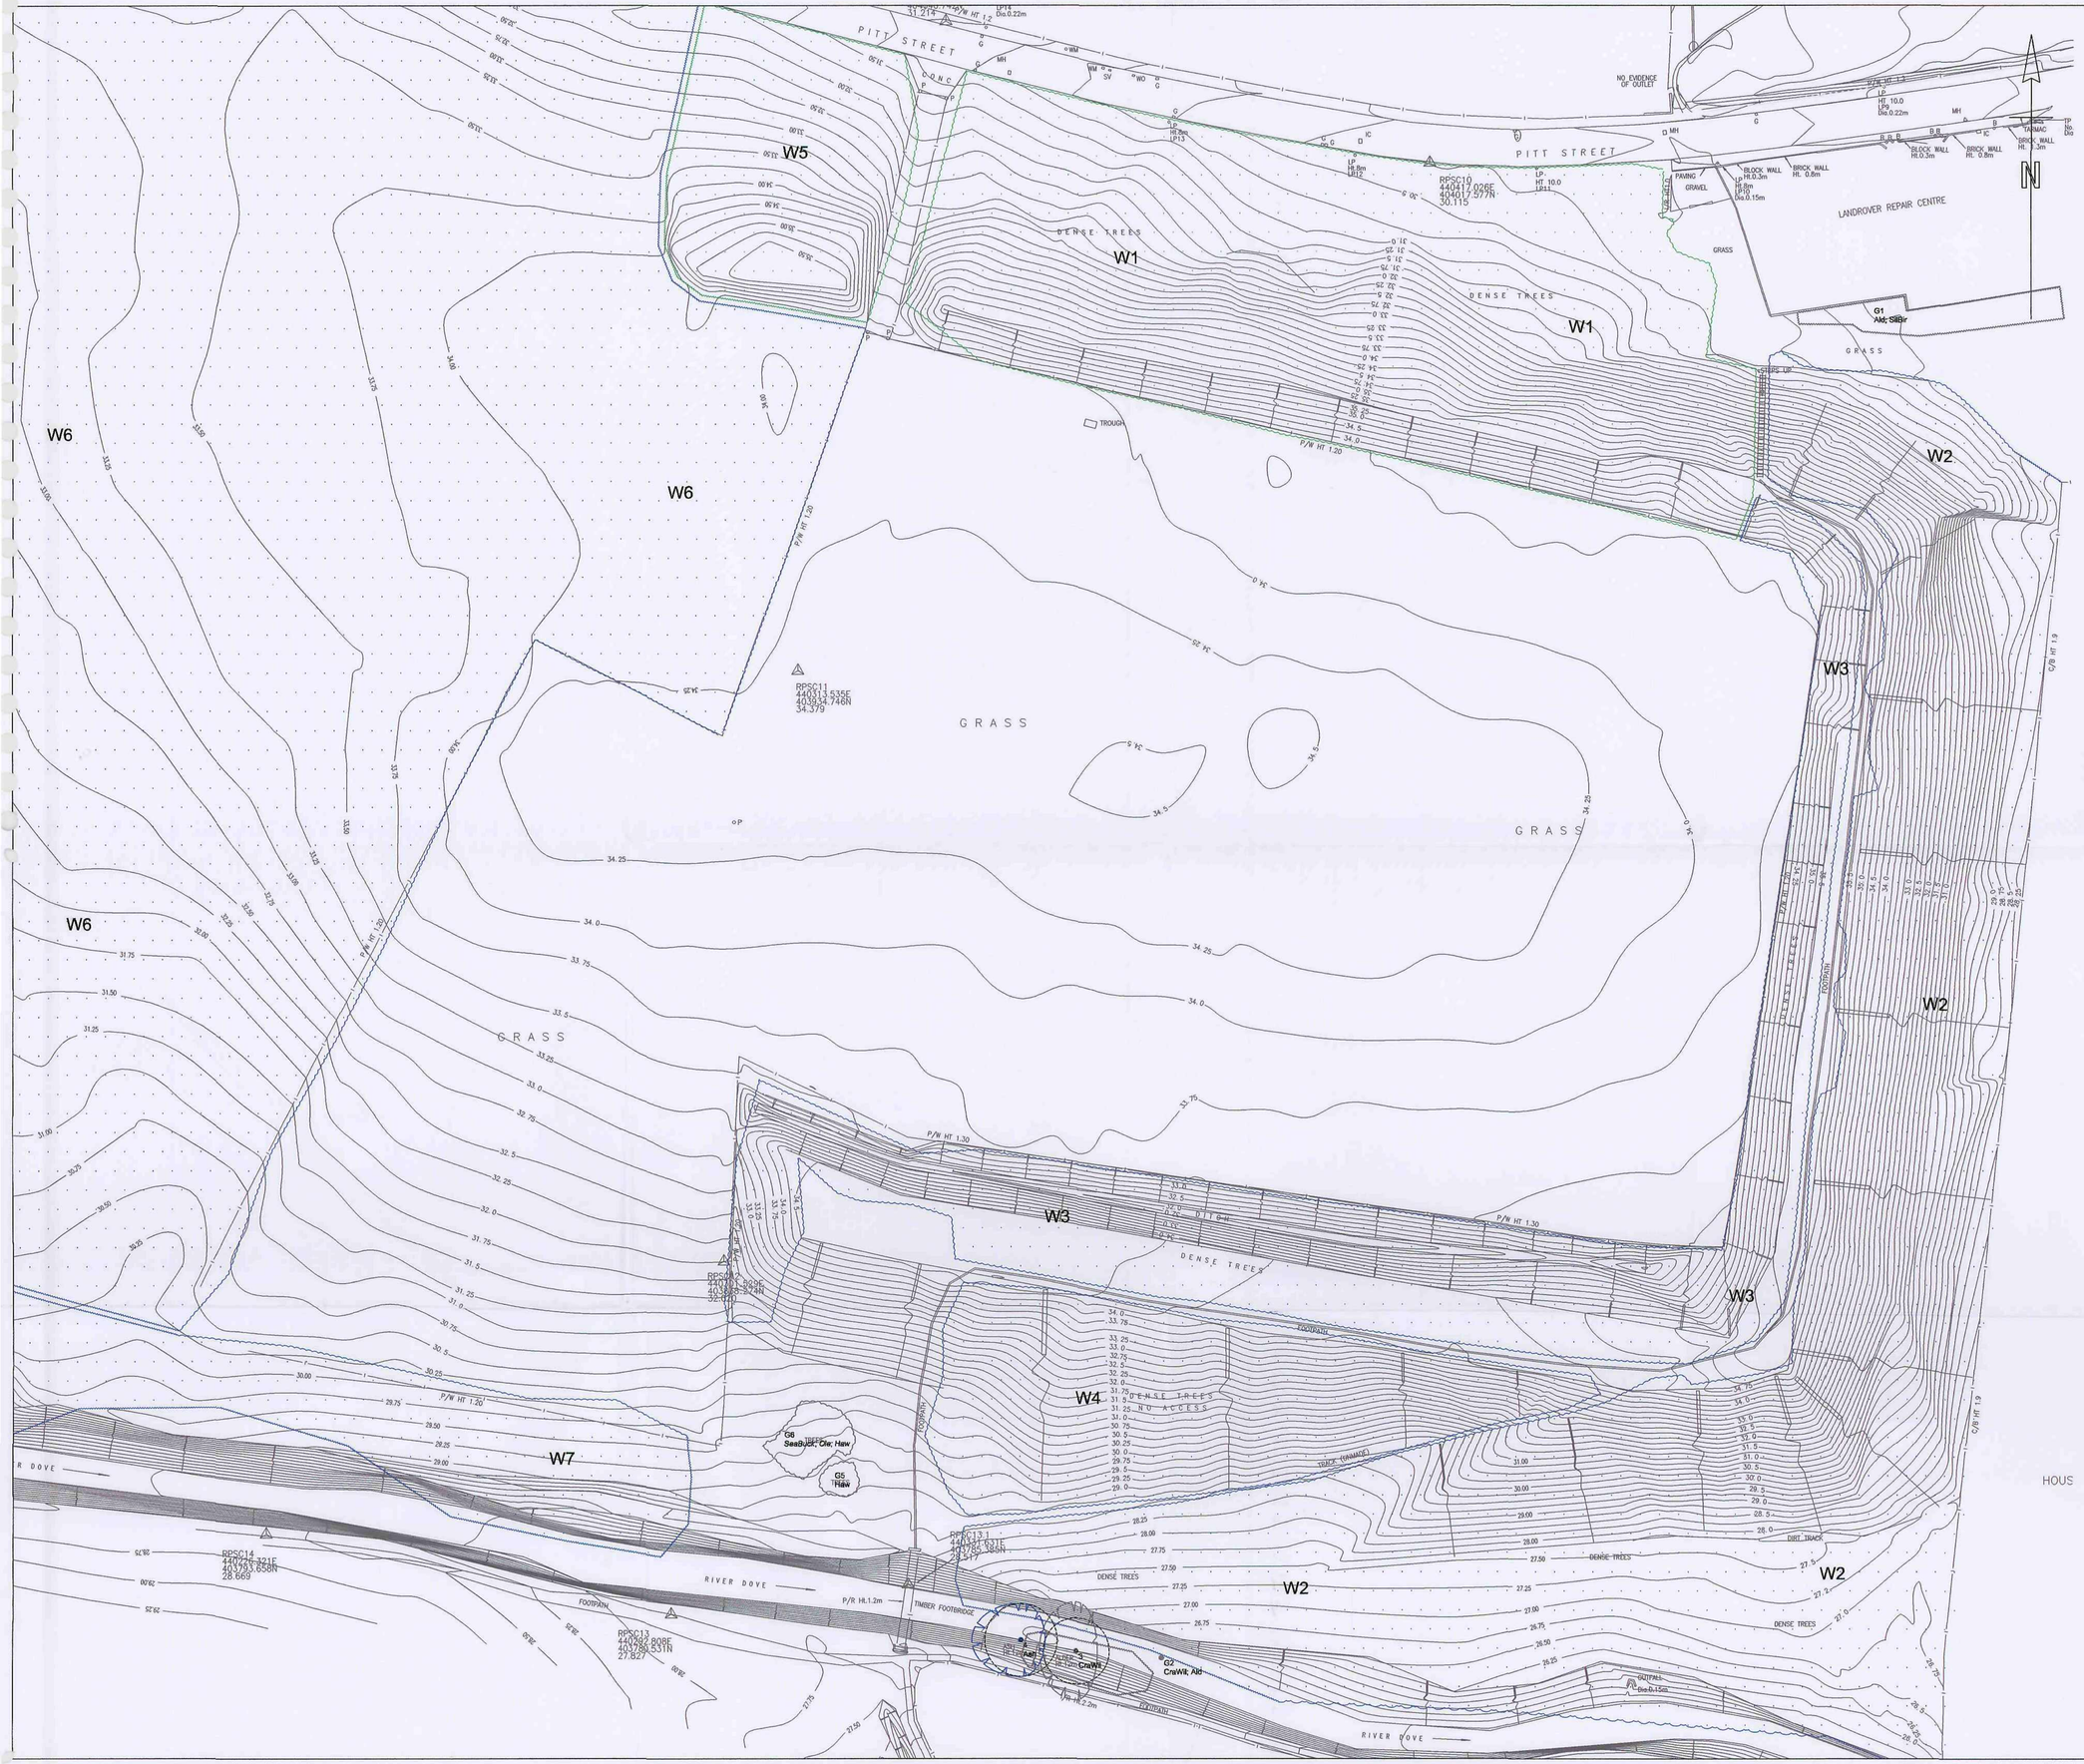



## Key


- Tree or shrub of high quality and value (Category A)
- Tree or shrub of moderate quality and value (Category B)
- Tree or shrub of low quality and value (Category C)
- Tree or shrub of poor quality and value (Category R)
- Root Protection Area (RPA) (Categories A-C and individual trees only)
- Group of trees and/or shrubs (Quality and value category as colour. RPA as crown-spread)
- Hedge (Quality and value category as colour. RPA as crown-spread)

## Notes

1. Survey carried out according to BS5837:2005 'Trees in relation to construction - Recommendations'.
2. Refer to accompanying tree survey report for full survey details.
3. Plan based on topographical survey drawing no. 12673 1-7 Rev.B.

## Species

Ald - Alder (Alnus glutinosa)
App - Apple (Malus domestica)
Ash - Ash (Fraxinus excelsior)
Bee - Beech (Fagus sylvatica)
BlaPop - Black poplar (Populus nigra)
CorPin - Corsican Pine (Pinus nigra ssp. Laricio)
CraWil - Crack Willow (Salix fragilis)
GoaWil - Goat Willow (Salix caprea)
GreAld - Grey Alder (Alnus incana)
GreWil - Grey Willow (Salix cinerea)
Eld - Elder (Sambucus nigra)
FalAca - False Acacia (Robinia pseudoacacia)
Haw - Hawthorn (Crataegus monogyna)
Haz - Hazel (Corylus avellana)
Hol - Holly (Ilex aquifolium)
HorChe - Horse Chestnut (Aesculus hippocastanum)
ItaAld - Italian Alder (Alnus cordata)
MixBro - Mixed broadleaves
MixScr - Mixed scrub
Ole - Oleaster (Elaeagnus angustifolia)
OrnShr - Ornamental shrubs
ScoPin - Scots Pine (Pinus sylvestris)
SesOak - Sessile Oak (Quercus petraea)
SilBir - Silver Birch (Betula pendula)
Syc - Sycamore (Acer Pseudoplatanus)
TurOak - Turkey Oak (Quercus cerris)
WBPop - Western Balsam Poplar (Populus trichocarpa)
White Poplar (Populus alba)

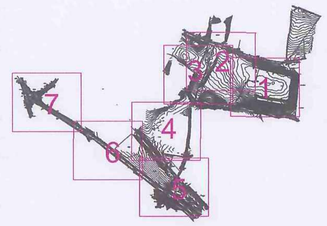


Linfield House
2 Bernard Lane
Green Hammerton
York YO26 8BP

T: 01423 331924
E: info@greengage-arbeco.co.uk

Greengage arboriculture & ecology

Client:
Barnsley Partnership for Learning
(Laing O'Rourke)

Project:
Barnsley Building Schools for the Future
Phase 3

RECEIVED
10 AUG 2010
CORPORATE MAIL ROOM

Drawing:
Tree Constraints Plan
Wombwell - Sheet 1 of 7

| Scale: | Date: | Drawn: | Checked: |
|---|---|---|---|
| 1:500 @A1 | 05/07/10 | GM | CL |
| Project No.: | Drawing No.: | Revision: | |
| 011 | 08-1 | - | |



RECEIVED
10 AUG 2010

# FOULSTONE & WOMBWELL ALC

## Indicative External View Looking from Netherwood Country Park into External Heart Space

Planning 12th July 2010
FOULSTONE & WOMBWELL ALC

NTS

2010.00023 BP4L_WOM_AED_DR_00_BW_LL_006

Aedas

Aedas Architects
Aedas Architects Ltd
Parsonage Chambers
3 The Parsonage
Manchester M3 2HW
United Kingdom

T +44(0)161 8287900
F +44(0)161 8287930
E manchester@aedas.com
aedas.com

This drawing is to be read in conjunction with all related drawings. Do not scale from this drawing. All dimensions must be checked and verified on site before commencing any work or producing shop drawings. The originator should be notified immediately of any discrepancy. This drawing is copyright and remains the property of Aedas.



# FOULSTONE & WOMBWELL ALC

## Indicative Northern Entrance Approach Leading from Pitt Street Drop-off Area

NTS

**Planning 12th July 2010**
**FOULSTONE & WOMBWELL ALC**

2010.00023 BP4L_WOM_AED_DR_00_BW_LL_007


Aedas

**Aedas Architects**
Aedas Architects Ltd
Parsonage Chambers
3 The Parsonage
Manchester M3 2HW
United Kingdom

T +44(0)161 8287900
F +44(0)161 8287930
E manchester@aedas.com
**aedas.com**



This drawing is to be read in conjunction with all related drawings. Do not scale from this drawing. All dimensions must be checked and verified on site before commencing any work or producing shop drawings. The originator should be notified immediately of any discrepancy. This drawing is copyright and remains the property of Aedas

**GENERAL NOTES:**
1. DO NOT SCALE FROM THIS DRAWING. DIMENSIONS GOVERN
2. ALL DIMENSIONS ARE IN MILLIMETRES UNLESS NOTED OTHERWISE
3. ALL DIMENSIONS SHALL BE VERIFIED ON SITE BEFORE PROCEEDING WITH THE WORK
4. PLINCKE LANDSCAPE SHALL BE NOTIFIED IN WRITING OF ANY DISCREPANCIES
5. ALL DIMENSIONS ARE NOMINAL DIMENSIONS
6. PLINCKE LANDSCAPE LIMITED ACCEPT NO LIABILITY FOR ANY EXPENSE LOSS OR DAMAGE OF WHATSOEVER NATURE AND HOWEVER ARISING FROM ANY VARIATION MADE TO THIS DRAWING OR IN THE EXECUTION OF THE WORK TO WHICH IT RELATES WHICH HAS NOT BEEN REFERRED TOTHEM AND PRIOR APPROVAL OBTAINED

**DRAWING NOTES:**
1.
2.
3.
4.
5.

KEY

- CATEGORY A TREES AND SHRUBS - HIGH QUALITY AND VALUE
- CATEGORY B TREES AND SHRUBS - MODERATE QUALITY AND VALUE
- CATEGORY C TREES AND SHRUBS - LOW QUALITY AND VALUE
- CATEGORY R TREES AND SHRUBS - REQUIRE FELLING BECAUSE OF CONDITION
- GROUPS OF TREES AND SHRUBS - QUALITY AND VALUE CATEGORY AS COLOUR ROOT PROTECTION AREA AS CANOPY SPREAD
- TREE OUTLINED FOR REMOVAL
- LINE OF TREE PROTECTION FENCING SEE DETAIL

NB Drawing to be read in conjunction with tree protection method statement BP4L_WOM_PLI_SP_01

transpennine trail

Transpennine Trail

Disused Railway

Path

Bulling Dike

Playing Field

Allotment Gardens

Garage

Sports Ground

W7 W12 W13 W14 W15 W16 W17 W18 W19 W20 W21 W22

RECEIVED
10 AUG 2018
CORPORATE MAIL ROOM

N

| REV | DATE | COMMENTS | DRN | CHK | APP |
|---|---|---|---|---|---|

plincke


LEAMINGTON T: 01926 886 477 | 01926 883 466 | e: mailbox@plincke.co.uk
LONDON T: 020 7336 8007 | 020 7336 8335 | e: london@plincke.co.uk
MANCHESTER T: 0161 237 9221 | 0161 237 9330 | e: manch@plincke.co.uk
WINCHESTER T: 01962 849 887 | 01962 849 494 | e: wintch@plincke.co.uk


PROJECT:
BARNSLEY BSF

TITLE:
WOMBWELL & FOULSTONE
ACCESS ROAD TREE PROTECTION PLAN

| | | | |
|---|---|---|---|
| CLIENT: LOR | | | |
| SCALE: 1:1000@A1 | STATUS: Draft | | |
| DWG NO: BP4L_WOM_PLI_91_SW_00_00 | | | |
| DATE: 07.10 | DRN: ME | CHK: HB | APP: |
| REV: P01 | JOB NO.: N10-08-02 | | |
| FILE: | | | |

**GENERAL NOTES:**

1. DO NOT SCALE FROM THIS DRAWING. DIMENSIONS GOVERN
2. ALL DIMENSIONS ARE IN MILLIMETRES UNLESS NOTED OTHERWISE
3. ALL DIMENSIONS SHALL BE VERIFIED ON SITE BEFORE PROCEEDING WITH THE WORK
4. PLINCKE LANDSCAPE SHALL BE NOTIFIED IN WRITING OF ANY DISCREPANCIES
5. ALL DIMENSIONS ARE NOMINAL DIMENSIONS
6. PLINCKE LANDSCAPE LIMITED ACCEPT NO LIABILITY FOR ANY EXPENSE LOSS OR DAMAGE OF WHATSOEVER NATURE AND HOWEVER ARISING FROM ANY VARIATION MADE TO THIS DRAWING OR IN THE EXECUTION OF THE WORK TO WHICH IT RELATES WHICH HAS NOT BEEN REFERRED TO/HEM AND PRIOR APPROVAL OBTAINED

**DRAWING NOTES:**

1.
2.
3.
4.
5.

KEY

- CATEGORY A TREES AND SHRUBS - HIGH QUALITY AND VALUE
- CATEGORY B TREES AND SHRUBS - MODERATE QUALITY AND VALUE
- CATEGORY C TREES AND SHRUBS - LOW QUALITY AND VALUE
- CATEGORY R TREES AND SHRUBS - REQUIRE FELLING BECAUSE OF CONDITION
- GROUPS OF TREES AND SHRUBS - QUALITY AND VALUE CATEGORY AS COLOUR ROOT PROTECTION AREA AS CANOPY SPREAD
- TREE OUTLINED FOR REMOVAL
- LINE OF TREE PROTECTION FENCING SEE DETAIL

NB:Drawing to be read in conjunction with tree protection method statement BPHL_WOM_PLI_RP_SF_01

ROUTE OF WOODLAND FOOTPATH TO FOLLOW EXISTING ROUTE BUT MAY REQUIRE ADDITIONAL TREE REMOVAL SUBJECT TO AGREEMENT WITH LPA

ROUTE OF PROPOSED FOOTPATH MAY REQUIRE ADDITIONAL TREE REMOVAL SUBJECT TO AGREEMENT WITH LPA

RECEIVED
10 AUG 2010
CORPORATE MAIL ROOM

N

| REV. | DATE | COMMENTS | DRN | CHK | APP. |
|---|---|---|---|---|---|

plincke


LEAMINGTON t: 01926 886 477; 01926 883 488 e: mail@plincke.co.uk
LONDON t: 020 7739 8586; 020 7739 3330 e: london@plincke.co.uk
MANCHESTER t: 0161 237 02527; 0161 237 0252 e: north@plincke.co.uk
WINCHESTER t: 01962 842 824; 01962 825 484 e: south@plincke.co.uk


PROJECT:
BARNSLEY BSF

TITLE:
WOMBWELL & FOULSTONE
TREE PROTECTION PLAN

| | |
|---|---|
| CLIENT: LDR | |
| SCALE: 1:1000@A1 | STATUS: Draft |
| DRAWING NO: BPHL_WOM_PLI_01_SW_00_05 | |
| DATE: 05.10 | DRN: MC / CHK: HB / APP: |
| REV: P01 | JOB NO: N10-09-02 |
| FILE: | |

Typical Planting Palette

1. Approach from Mitchell's Way
Planted as whips and feathers
Acer campestre
Alnus glutinosa
Betula pendula
Corylus colurna
Crateagus monogyna
Fraxinus excelsior
Ilex aquifolium
Prunus avium
Pinus sylvestris
Quercus robur
Rosa canina
Salix spp
Sorbus aucuparia
Semi mature trees 20-25cm girth
Fraxinus 'Westhoffs Glory'
Bulb planting
Narcissus Crocus Galanthus spp

2. Car park area and surrounds
Extra Heavy Standard Trees (16-18 / 18-20cm Girth)
Alnus cordata
Betula pendula
Fraxinus excelsior
Prunus Avium
Quercus robur

4 Ornamental planting around school learning areas
Generally 3l pots at 3/m density
Cornus spp
Cotoneaster spp
Cytisus Spp
Hebe Spp
Hedera spp
Pinus spp
Prunus spp
Rosa spp
Lavandula spp
Lonicera spp
Prunus laurocerasus

N.B. Plants in specialist educational areas will be selected for the learning zones outdoor class spaces. These palettes will be developed through liaison with the teaching staff and pupils to encourage engagement and ensure it meets the schools particular educational needs

5. Climbers
Generally 3l pots
Clematis spp
Hedera spp
Bulb planting
Narcissus Crocus Galanthus spp

Ecology zones
Individual trees Standard Trees (14 /16 cm Girth)
Alnus cordata
Sorbus Aucuparia
Betula pendula
Fraxinus excelsior
Prunus Avium
Quercus robur

Trees planted as whips & feathers
Alnus glutinosa
Sorbus aucuparia
Prunus padus

Shrubs
Corylus avellana
Cytisus scoparius
Salix viminalis
Wildflower mixes
Eg British Seed Houses amenity mix, @ 35g/m
WFG15 (countrylife) @ 5g/m
WF1 flowering meadow @ 5g/m
WFG heavy soils @ 5g/m

**GENERAL NOTES:**
1. DO NOT SCALE FROM THIS DRAWING. DIMENSIONS GOVERN
2. ALL DIMENSIONS ARE IN MILLIMETRES UNLESS NOTED OTHERWISE
3. ALL DIMENSIONS SHALL BE VERIFIED ON SITE BEFORE PROCEEDING WITH THE WORK
4. PLINCKE LANDSCAPE SHALL BE NOTIFIED IN WRITING OF ANY DISCREPANCIES
5. ALL DIMENSIONS ARE NOMINAL DIMENSIONS
6. PLINCKE LANDSCAPE LIMITED ACCEPT NO LIABILITY FOR ANY EXPENSE LOSS OR DAMAGE OF WHATSOEVER NATURE AND HOWEVER ARISING FROM ANY VARIATION MADE TO THIS DRAWING OR IN THE EXECUTION OF THE WORK TO WHICH IT RELATES WHICH HAS NOT BEEN REFERRED TO/HEM AND PRIOR APPROVAL OBTAINED

**DRAWING NOTES:**
1.
2.
3.
4.
5.

**KEY:**

- Site Boundary
- Fencing — Secure line - 2400 Weldmesh; AWP/MUGAs - 4000 Ballstop; Wind Turbine Exclusion - 1200 Railing
- Existing Trees
- Proposed Trees
- Proposed Shrub / Herbaceous Planting
- Hedges
- Wildflower Meadow
- Concrete Block Paving Contrasting Bands
- Resin Bound Gravel
- Pedestrian Grade Bitmac
- Vehicular Grade Bitmac
- Coloured Bitmac
- Retaining Walls Concrete/Gabion
- Sail Shelter
- Cycle Store
- Seating

Energy Centre
Workshop Project Space
MUGA
Science Growing Area
Amphitheatre / Seating
Science Project Garden
Cycle Store
Bus Drop Off
Cycle Store
Parent Drop Off
Football Viewing Terrace
Art Zone
All Weather Pitch
Wind Turbine
Secure Line
Habitat Zone - Meadow
External Dining
Proposed Contours
Proposed Car park
MUGA
Warm Up
Training Zone
Habitat Regeneration Zone
Fitness Loop / Green Route

RECEIVED
10 AUG 2010
CORPORATE MAIL ROOM

N

| REV | DATE | COMMENTS | DRN | CHK | APP |
|---|---|---|---|---|---|
| PL01 | 07.10 | Planning Issue | ME | HB | |
| PL02 | 08.10 | Planning issue amends | ME | HB | |
| PL03 | 09.10 | Updated - letter amends to layout | ME | HB | |
| PL04 | 10.10 | Amended to letter dated 08.10.10 | ME | HB | |

plincke

LEAMINGTON T: 01926 885 077; F: 01926 885 499 e: mlleamington@plincke.co.uk
LONDON T: 020 7749 4501; F: 020 7251 4295 e: mllondon@plincke.co.uk
MANCHESTER T: 0161 737 9922; F: 0161 237 9926 e: mlmanchester@plincke.co.uk
WINCHESTER T: 01962 868 868; F: 01962 856 484 e: mlwinchester@plincke.co.uk

PROJECT:
BARNSLEY BSF

TITLE:
WOMBWELL & FOULSTONE
LANDSCAPE MASTERPLAN SITE WIDE

CLIENT:
LOA:
SCALE: 1:1000@A1
STATUS: PLANNING
DWG NO: BSF-NL_WOM_PLI_91_SW_00_01
DATE: 05.10
DRN: ME
CHK: HB
APP:
REV: P06
JOB NO: N10-09-02
FILE:

Energy Centre
Cycle Store
Workshop Project Space
Polytunnel
MUGA
Science Growing Area
Amphitheatre / Seating
Science Project Garden
Cycle Store
Entrance Plaza
Disabled Parking
Visitor Parking
Bin Store
External Dining
Proposed Contours
Proposed Car park
Parent Drop Off
Football Viewing Terrace
All Weather Pitch
Wind Turbine
Art Zone
MUGA
Warm Up
Path
Dining
34.0m
+35.5
34
+32.1
+33.1
+32.0
+34.1
+31.0
+30.5
+32.9
+34.1
+30.5
+30.5
+34.1
+34.1
+34.1
+30.5
+30.5
+30.8
+31.5
32
31
33
30
34
33
33
30
30
31
31
Sport access

**GENERAL NOTES:**
1. DO NOT SCALE FROM THIS DRAWING. DIMENSIONS GOVERN
2. ALL DIMENSIONS ARE IN MILLIMETRES UNLESS NOTED OTHERWISE
3. ALL DIMENSIONS SHALL BE VERIFIED ON SITE BEFORE PROCEEDING WITH THE WORK
4. PLINCKE LANDSCAPE SHALL BE NOTIFIED IN WRITING OF ANY DISCREPANCIES
5. ALL DIMENSIONS ARE NOMINAL DIMENSIONS
6. PLINCKE LANDSCAPE LIMITED ACCEPT NO LIABILITY FOR ANY EXPENSE LOSS OR DAMAGE OF WHATSOEVER NATURE AND HOWEVER ARISING FROM ANY VARIATION MADE TO THIS DRAWING OR IN THE EXECUTION OF THE WORK TO WHICH IT RELATES WHICH HAS NOT BEEN REFERRED TOTHEM AND PRIOR APPROVAL OBTAINED

**DRAWING NOTES:**
1.
2.
3.
4.
5.

**KEY:**

- Site Boundary
- Fencing
  Secure line - 2400 Weldmesh
  AWP/MUGAs - 4000 Ballstop
  Wind Turbine Exclusion - 1200 Railing
- Existing Trees
- Proposed Trees
- Proposed Shrub / Herbaceous Planting
- Hedges
- Wildflower Meadow
- Concrete Block Paving Contrasting Bands
- Resin Bound Gravel
- Pedestrian Grade Bitmac
- Vehicular Grade Bitmac
- Coloured Bitmac
- Retaining Walls Concrete/Gabion
- Sail Shelter
- Cycle Store
- Seating

RECEIVED
10 AUG 2010
CORPORATE MAIL ROOM

N

| REV | DATE | COMMENTS | DRN | CHK | APP |
|---|---|---|---|---|---|
| A | 10.08.10 | Parent Drop Off added | MC | HB | |
| B | 10.08.10 | Car Park Contours & Energy centre revised | MC | HB | |
| C | 10.08.10 | Car Park Revised - MUGA levels fixed | MC | HB | |

plincke


LEAMINGTON t: 01926 886 477; 01926 882 486 e: midlands@plincke.co.uk
LONDON t: 020 7739 3337; 020 7739 3330 e: london@plincke.co.uk
MANCHESTER t: 0161 237 9221; 0161 237 9330 e: north@plincke.co.uk
WINCHESTER t: 01962 843 225; 01962 829 484 e: south@plincke.co.uk


PROJECT:
BARNSLEY BSF

TITLE:
WOMBWELL & FOULSTONE
LANDSCAPE MASTERPLAN DETAIL AREA

CLIENT:
LOR

SCALE:
1:500 @ A1

STATUS:
PLANNING

DRAWING:
BNFL_WOM_PL1_91_SW_00_DR

| DRN: | CHK: | APP: |
|---|---|---|
| MC | HB | |

JOB NO:
N10-09-02

© Buro Happold Limited or its group companies.
All Rights reserved. Buro Happold and its group companies owned (unless otherwise agreed in writing) their rights under A.77 to 89 of the Copyright, Designs and Patents Act 1988.

DO NOT SCALE THIS DRAWING.

## HEALTH AND SAFETY INFORMATION

IN ADDITION TO THE HAZARDS/RISKS NORMALLY ASSOCIATED WITH THE TYPES OF WORK DETAILED ON THIS DRAWING, NOTE THE FOLLOWING

CONSTRUCTION.

MAINTENANCE/CLEANING/OPERATION.

DECOMMISSIONING/DEMOLITION.

Notes

1. THIS DRAWING HAS BEEN BASED ON THE FOLLOWING DRAWINGS:
   - TOPOGRAPHICAL SURVEY DRAWING NO. 12673-Topo-3D (01-04-10), RECEIVED 07.04.2010.
   - LANDSCAPE SITE PLAN BY PLINCKE, DRAWING NO. BP4L_WOM_PLI_91_SW_00_01, REV.P03, RECEIVED 26.05.2010.
2. SYPHONIC DRAINAGE REQUIRES UPSIZED BELOW SLAB DRAINAGE AND VENTILATED SYPHONIC BRAKE MANHOLES.

KEY:

- PROPOSED FOUL WATER DRAINAGE
- PROPOSED SURFACE WATER DRAINAGE
- PROPOSED SURFACE WATER DRAINAGE TO PASS THROUGH SEPARATOR
- PROPOSED RAIN WATER DRAINAGE TO BE RECYCLED
- GROUND BEAMS TO BE DROPPED

NETHERWOOD ROAD

PITT STREET

REQUIREMENTS FOR FOOTPATH DRAINAGE T.B.C.

ALLOW FOR GULLIES AND/OR CHANNEL DRAINS IN AREAS OF HARDSTANDING. GULLIES TO BE TRAPPED. CHANNEL DRAINS TO HAVE SUMPED OUTFALLS. LOAD CLASS DEPENDANT UPON LOCATION (ASSUME D400).

LAND DRAINAGE BY PITCH SPECIALIST. TO OUTFALL TO SURFACE WATER SYSTEM

POSSIBLE DIVERSION REQUIRED

FOUL STACK LOCATION T.B.C. BY ARCHITECT & M&E ENGINEER. ALLOW FOR UNDERSLAB DRAINAGE

RWP LOCATION T.B.C. BY ARCHITECT. REQUIREMENT FOR SYPHONIC DRAINAGE T.B.C.

DRAINAGE OF UNDERSLAB VOID REQUIRED. DETAILS BY STRUCTURAL ENGINEER

RAIN WATER HARVESTING TANK

PROPOSED FOUL WATER PUMP

POSSIBLE DIVERSION REQUIRED

ATTENUATION TANK CIRCA 1000m³

OVERFLOW PIPEWORK

EXISTING DITCH

FLOW CONTROL HYDROBRAKE MANHOLE

PROPOSED POLLUTION CONTROL DEVICE - BYPASS SEPARATOR

REPLACE EXISTING OUTFALL

River Dove

RECEIVED
10 AUG 2010
CORPORATE MAIL ROOM

| Rev | Description | Date | Drn | Ch'd |
|---|---|---|---|---|
| P02 | Issued For Planning | 02.07.10 | MB | VC |
| P01 | For Information | 28.05.10 | MB | VC |

# PLANNING

Status of drawing


Barnsley Partnership For Learning
LAING O'ROURKE
2 Brewery Place
Brewery Wharf
Leeds LS10 1NE
UK
Tel: +44 (0)113 204 2200
Fax: +44 (0)870 787 4144
Email: 022413@burohappold.com
Web: www.burohappold.com
Buro Happold
Consulting Engineers

Architect AEDAS


Project **FOULSTONE & WOMBWELL**

Drg Title Civil Infrastructure
External Drainage Plan


| | | | |
|---|---|---|---|
| Scales/@A0 | 1:500 | Job No. | 026077 |
| Drawn By | MB | | |
| Checked By | VC | Date | May '10 |
| Drawing No. | BP4L_WOM_BUR_DR_51_EX_LL_01 | | P02 |

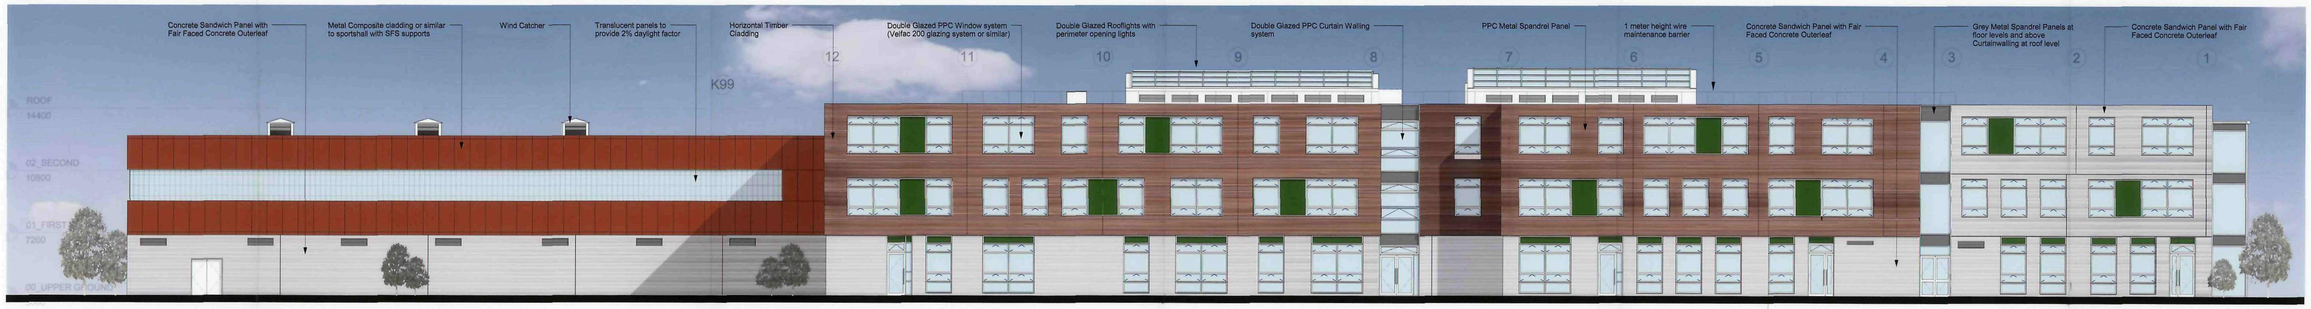



## 1 NORTH ELEVATION.
1 : 125

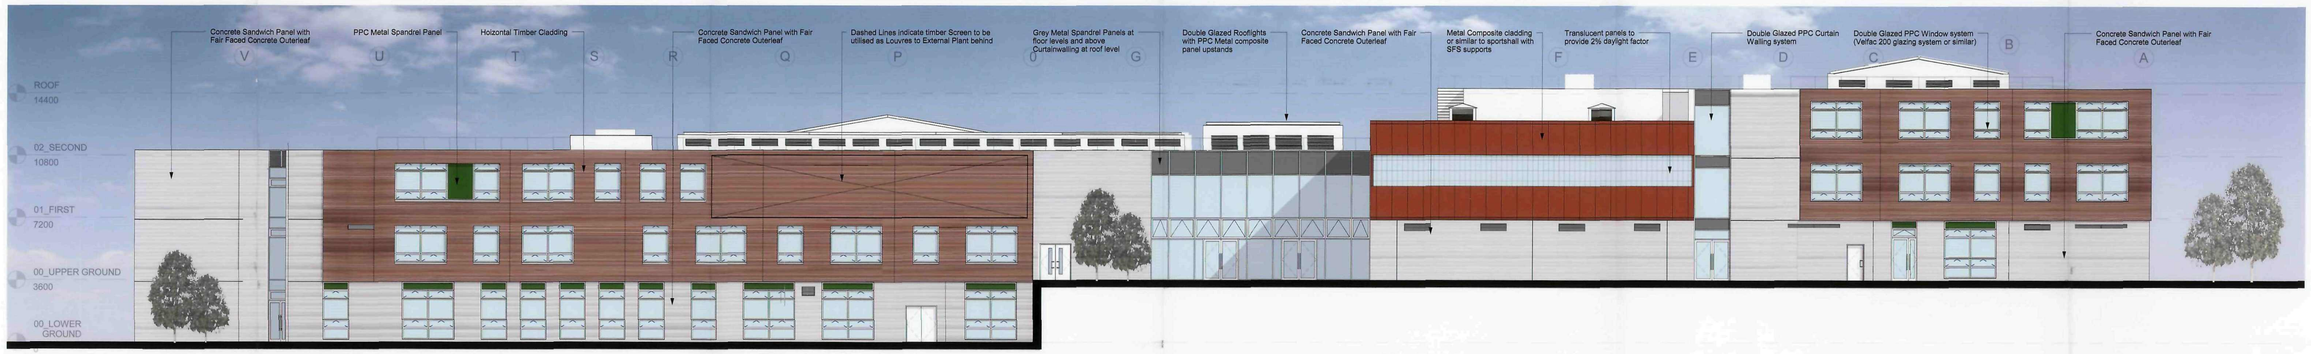



## 2 EAST ELEVATION.
1 : 125

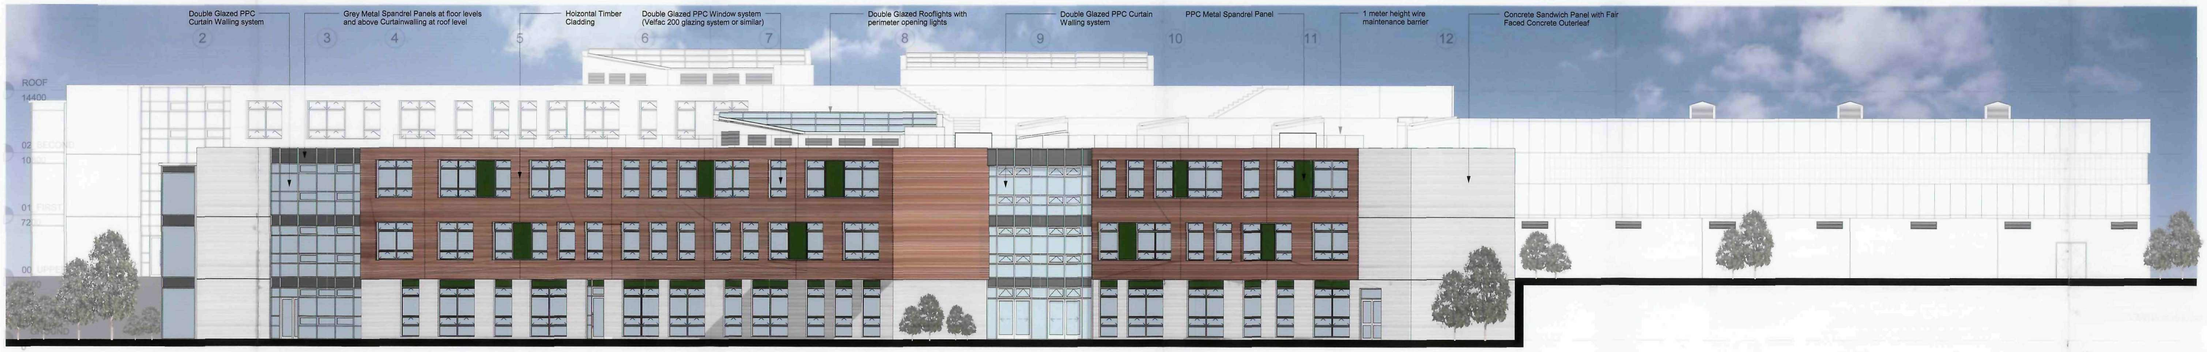


## 3 SOUTH ELEVATION .
1 : 125

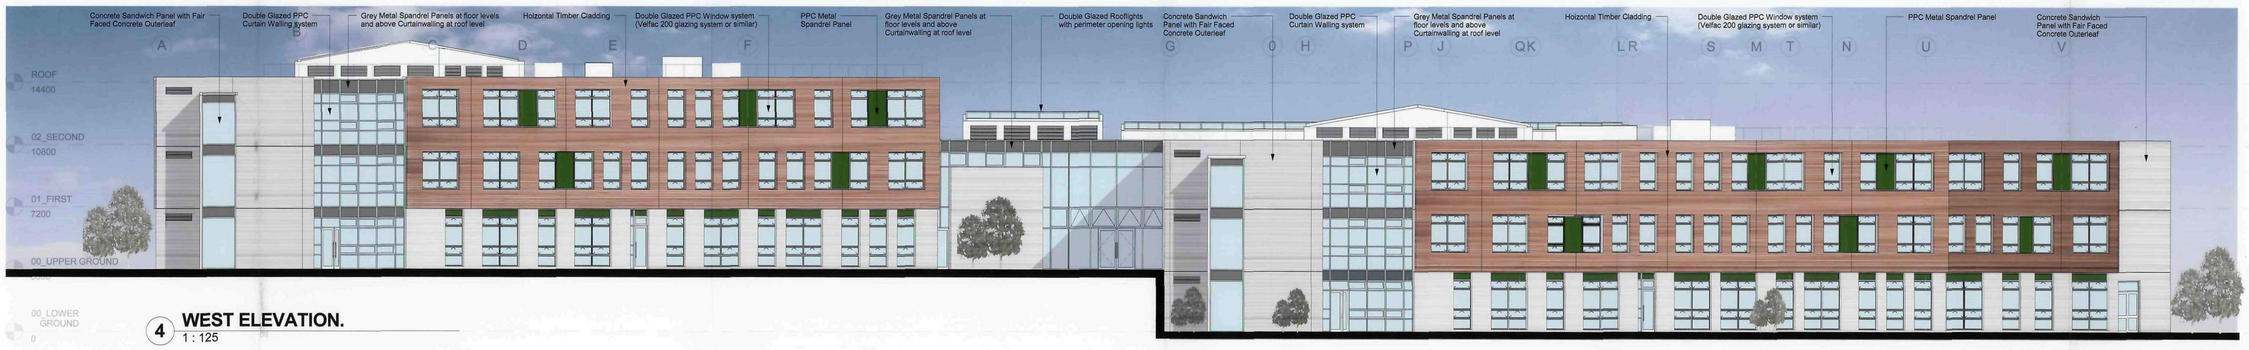


## 4 WEST ELEVATION.
1 : 125

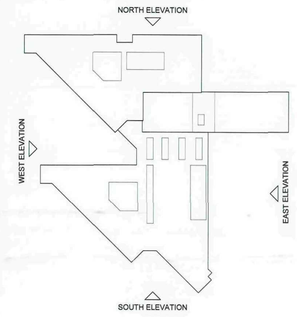


## 5 Elevational Keyplan Sheet 1
1 : 1000

RECEIVED
1 9 AUG 2010
CORPORATE MAIL ROOM

# FOULSTONE & WOMBWELL ALC

Proposed Elevational Layouts

1 : 125@A0

Aedas
Aedas Architects
Aedas Architects Ltd
Personage Chambers
3 The Parsonage
Manchester M3 2HW
United Kingdom
T +44(0)161 8287500
F +44(0)161 8287930
E manchester@aedas.com
aedas.com

This drawing is to be read in conjunction with all related drawings. Do not scale from this drawing. All dimensions must be checked and verified on site before commencing any work or producing shop drawings. The originator should be notified immediately of any discrepancy. This drawing is copyright and remains the property of Aedas.

Planning 12th July 2010
FOULSTONE & WOMBWELL ALC

2010.00023 BP4L_WOM_AED_DR_00_BW_LL_005
Proposed Elevational Layouts

Shared Surface Pedestrian
Priority Beyond Barriers

Bus Drop Off Area
with Shelters

Pupil Drop Off
Area & Public Car Park

transpennine trail

Control Barrier
Access Beyond This Point For:
Staff Parking
Disabled Parking
SEN Pupil Drop Off
Kitchen Deliveries / Waste

Limit of Adoption
Position of Access Gate to be Locked
When School is Shut Down

Signage
'Authorised Vehicles Only'

transpennine trail

Playing Field

Playing Field

Playing Field

Allotment Gardens

**GENERAL NOTES:**
1. DO NOT SCALE FROM THIS DRAWING. DIMENSIONS GOVERN
2. ALL DIMENSIONS ARE IN MILLIMETRES UNLESS NOTED OTHERWISE
3. ALL DIMENSIONS SHALL BE VERIFIED ON SITE BEFORE PROCEEDING WITH THE WORK
4. PLINCKE LANDSCAPE SHALL BE NOTIFIED IN WRITING OF ANY DISCREPANCIES
5. ALL DIMENSIONS ARE NOMINAL DIMENSIONS
6. PLINCKE LANDSCAPE LIMITED ACCEPT NO LIABILITY FOR ANY EXPENSE LOSS OR DAMAGE OF WHATSOEVER NATURE AND HOWEVER ARISING FROM ANY VARIATION MADE TO THIS DRAWING OR IN THE EXECUTION OF THE WORK TO WHICH IT RELATES WHICH HAS NOT BEEN REFERRED TOTHEM AND PRIOR APPROVAL OBTAINED

**DRAWING NOTES:**
1.
2.
3.
4.
5.

**KEY**

- Line of Existing Tree Removals
- Proposed Trees
- Proposed Woodland Edge Planting
- Proposed Shrub Planting
- Public Right of Way (After Diversions As Part Of Outline Planning Application)
- Bridleway

RECEIVED
10 AUG 2010
CORPORATE MAIL ROOM

N

| REV | DATE | COMMENTS | DRN | CHK | APP |
|---|---|---|---|---|---|

plincke

LEAMINGTON t: 01926 886 477 f: 01926 882 405 e: mlleamington@plincke.co.uk
LONDON t: 020 7739 3330 f: 020 7739 3336 e: london@plincke.co.uk
MANCHESTER t: 0161 237 9333 f: 0161 237 9626 e: north@plincke.co.uk
WINCHESTER t: 01962 843 828 f: 01962 828 404 e: south@plincke.co.uk

PROJECT:
WOMBWELL

TITLE:
LINK ROAD PROPOSALS

CLIENT:
LOR

SCALE:
1:1250 @A2

STATUS:
DRAFT

DWG NO:
BP4L_WOM_PLI_DR_01_SW_00_08

DATE:
14.07.10

DRN:
ME

CHK:
HB

APP:

REV:
P01

JOB NO:
N10-09-02

FILE:




**GENERAL NOTES:**

1. DO NOT SCALE FROM THIS DRAWING. DIMENSIONS GOVERN
2. ALL DIMENSIONS ARE IN MILLIMETRES UNLESS NOTED OTHERWISE
3. ALL DIMENSIONS SHALL BE VERIFIED ON SITE BEFORE PROCEEDING WITH THE WORK
4. PLINCKE LANDSCAPE SHALL BE NOTIFIED IN WRITING OF ANY DISCREPANCIES
5. ALL DIMENSIONS ARE NOMINAL DIMENSIONS
6. PLINCKE ACCEPTS NO RESPONSIBILITY OR LIABILITY FOR ANY EXPENSE, LOSS OR DAMAGE OF WHATSOEVER NATURE ARISING DIRECTLY OR INDIRECTLY FROM ANY VARIATION MADE TO THIS DRAWING OR IN THE EXECUTION OF THE WORK TO WHICH IT RELATES WHICH HAS NOT BEEN REFERRED TO THEM AND PRIOR APPROVAL OBTAINED

**DRAWING NOTES:**

1
2
3
4
5

RECEIVED
10 AUG 2018
CLIFFGATE
MAIN ROOM

N

| | | |
|---|---|---|
| Rev | Description | Date |
| Rev A | ADD GRADIENT ARROWS, TOP NEW NUMBERS | 08.08.18 |
| Rev B | ADD TREE NUMBERS | 09.08.18 |
| Rev C | ADD SOUTH LINK | 09.08.18 |
| Rev D | ADD SURVEY DATE | 10.08.18 |

plincke

LEAMINGTON T: 01926 889 400 E: 01926 889 499 E: mail@plincke.co.uk
BIRMINGHAM T: 0121 707 0330 F: 0121 707 0331 W: www.plincke.co.uk
MANCHESTER T: 01925 852 400 E: 01925 852 499 E: mail@plincke.co.uk

PROJECT
BARNSLEY BSF

TITLE
WOMBWELL & FOULSTONE
TOPOGRAPHICAL SURVEY

JOB
1707

SCALE
1:500@A0

STATUS
FOR PLANNING

DATA
WOM_PLI_01_SW_00_04

| | | | |
|---|---|---|---|
| DD.TS | MM | CHK | APP |
| DRG | 1:10 | | |
| PROJ | | | |
| REF | 1707-SW-02 | | |




## Key


- Tree or shrub of high quality and value (Category A)
- Tree or shrub of moderate quality and value (Category B)
- Tree or shrub of low quality and value (Category C)
- Tree or shrub of poor quality and value (Category R)
- Root Protection Area (RPA) (Categories A-C and individual trees only)
- Group of trees and/or shrubs (Quality and value category as colour. RPA as crown-spread)
- Hedge (Quality and value category as colour. RPA as crown-spread)

## Notes

1. Survey carried out according to BS5837:2005 'Trees in relation to construction - Recommendations'.
2. Refer to accompanying tree survey report for full survey details.
3. Plan based on topographical survey drawing no. 12673 1-7 Rev.B.

## Species

Ald - Alder (Alnus glutinosa)
App - Apple (Malus domestica)
Ash - Ash (Fraxinus excelsior)
Bee - Beech (Fagus sylvatica)
BlaPop - Black poplar (Populus nigra)
CorPin - Corsican Pine (Pinus nigra ssp. Laricio)
CraWil - Crack Willow (Salix fragilis)
GoaWil - Goat Willow (Salix caprea)
GreAld - Grey Alder (Alnus incana)
GreWil - Grey Willow (Salix cinerea)
Eld - Elder (Sambucus nigra)
FalAca - False Acacia (Robinia pseudoacacia)
Haw - Hawthorn (Crataegus monogyna)
Haz - Hazel (Corylus avellana)
Hol - Holly (Ilex aquifolium)
HorChe - Horse Chestnut (Aesculus hippocastanum)
ItaAld - Italian Alder (Alnus cordata)
MixBro - Mixed broadleaves
MixScr - Mixed scrub
Ole - Oleaster (Elaeagnus angustifolia)
OrnShr - Ornamental shrubs
ScoPin - Scots Pine (Pinus sylvestris)
SesOak - Sessile Oak (Quercus petraea)
SilBir - Silver Birch (Betula pendula)
Syc - Sycamore (Acer Pseudoplatanus)
TurOak - Turkey Oak (Quercus cerris)
WBPop - Western Balsam Poplar (Populus trichocarpa)
White Poplar (Populus alba)

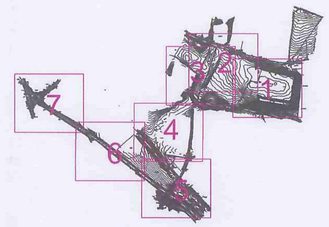


Linfield House
2 Bernard Lane
Green Hammerton
York YO26 8BP

T: 01423 331924
E: info@greengage-arbeco.co.uk

Greengage
arboriculture & ecology

Client:
Barnsley Partnership for Learning
(Laing O'Rourke)


Project:
Barnsley Building Schools for the Future
Phase 3

Drawing:
Tree Constraints Plan
Wombwell - Sheet 2 of 7

RECEIVED
1 0 AUG 2010
CORPORATE MAIL ROOM

| Scale: | Date: | Drawn: | Checked: |
|---|---|---|---|
| 1:500 @A1 | 05/07/10 | GM | CL |
| Project No.: | Drawing No.: | Revision: | |
| 011 | 08-2 | - | |


TREES
GRASS
HOUSING DEVELOPMENT
HOUSING DEVELOPMENT
BOWLING GREEN
BOWLING GREEN
BOWLING GREEN

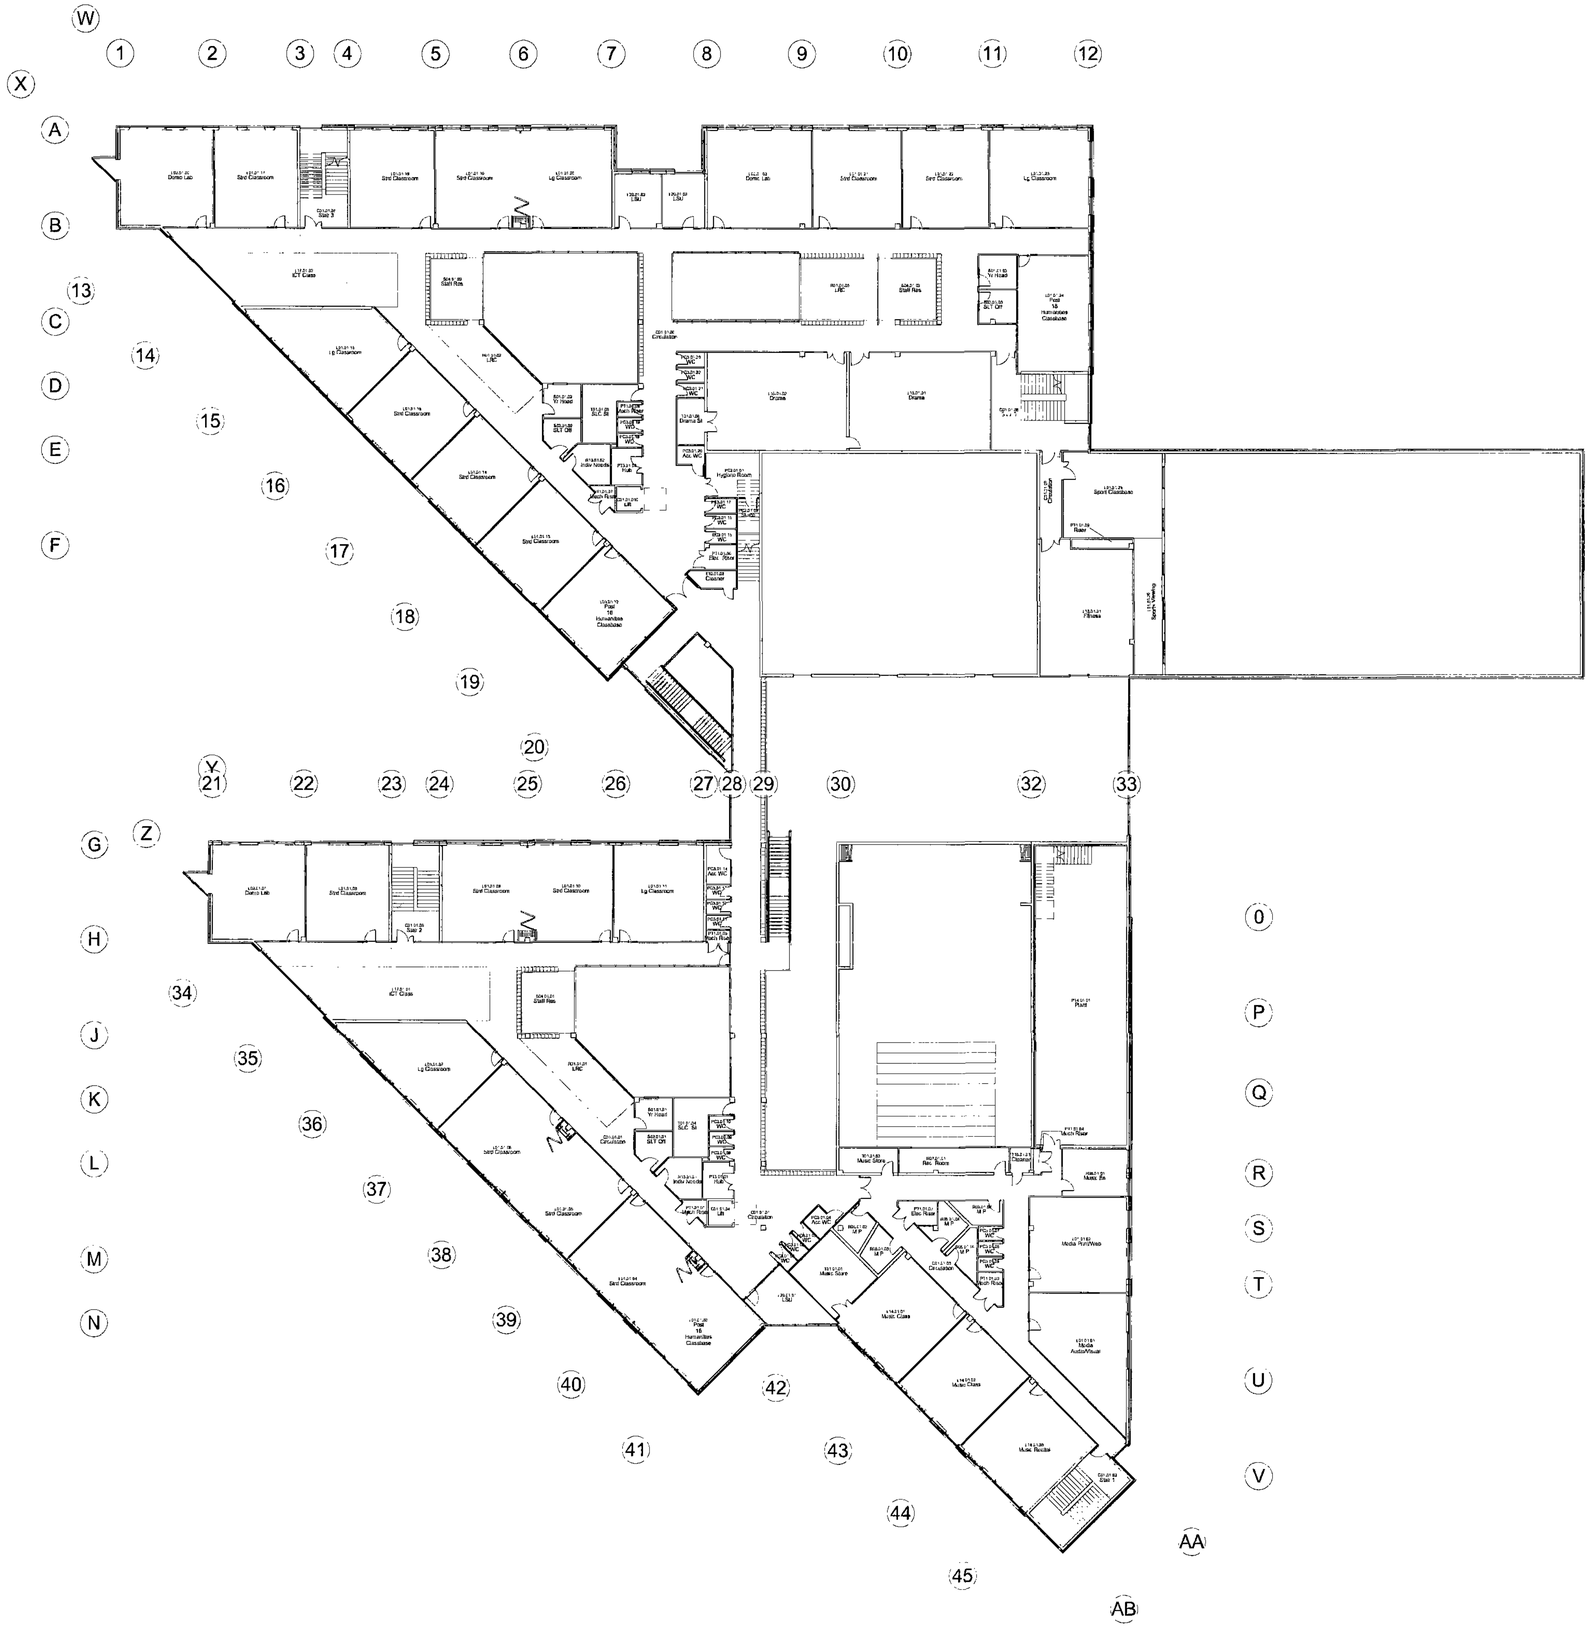


# FOULSTONE & WOMBWELL ALC

**Proposed First Floor Layout**

1 : 250 @A1

**Planning 12th July 2010**
**FOULSTONE & WOMBWELL ALC**


2010.00023 BP4L_WOM_AED_DR_00_BW_01_002
Proposed First Floor Layout

RECEIVED
10 AUG 2010


Aedas
Aedas Architects
Aedas Architects Ltd
Parsonage Chambers
3 The Parsonage
Manchester M3 2HW
United Kingdom
T +44(0)161 828 7500
F +44(0)161 828 7550
E manchester@aedas.com
aedas.com



This drawing and design is the property of Aedas Limited and should not be lent, copied or disclosed to unauthorised parties without our written consent. We reserve our rights to be identified as the author of this drawing in accordance with the Copyright, Designs and Patents Act 1988.

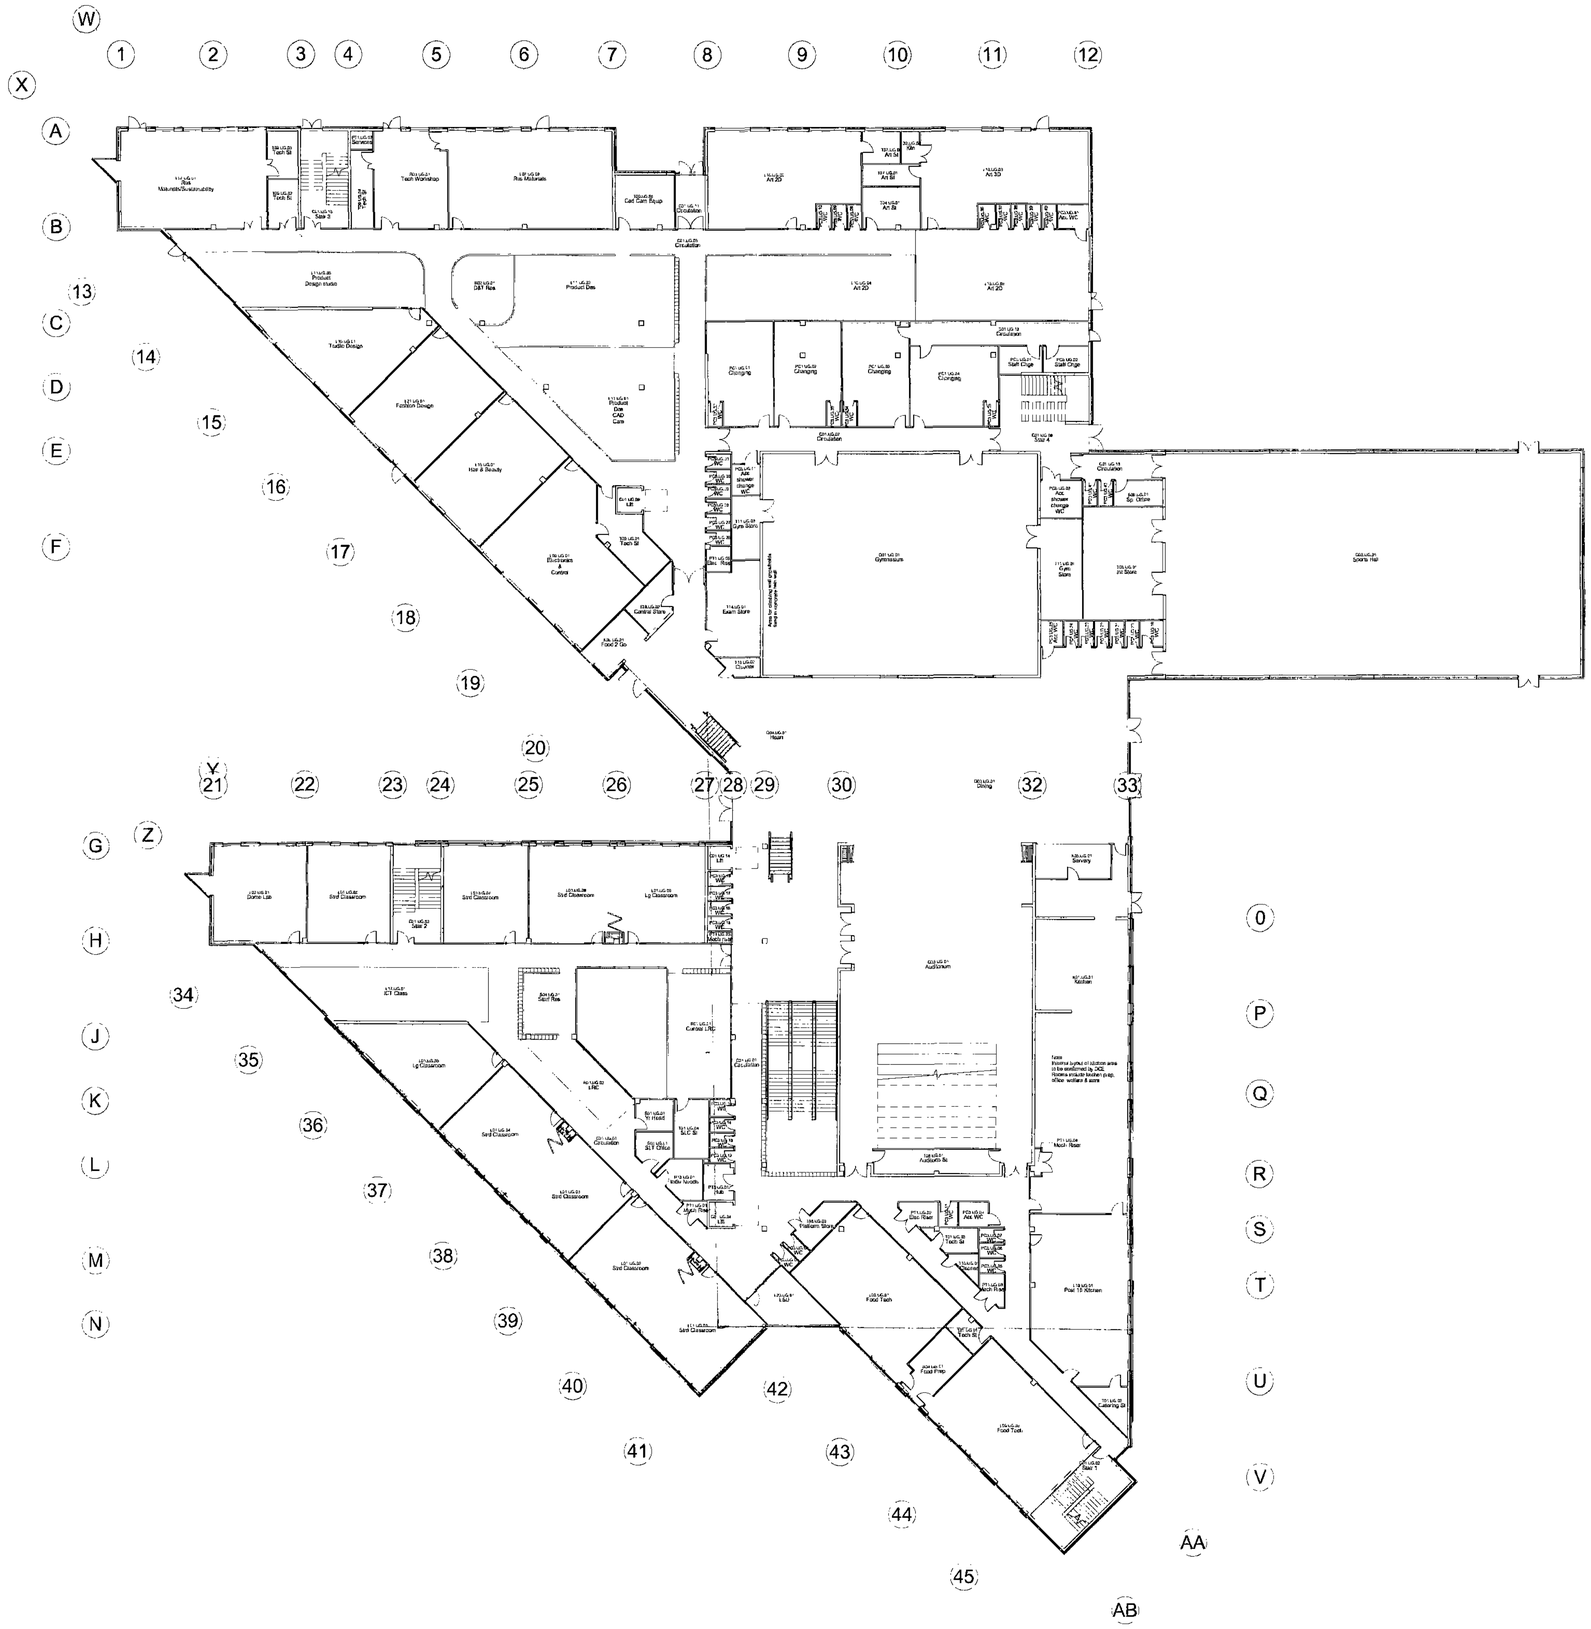

RECEIVED
10 AUG 2010
PLANNING

# FOULSTONE & WOMBWELL ALC

## Proposed Upper Ground Floor Layout


1 : 250 @A1

**Planning 12th July 2010**
**FOULSTONE & WOMBWELL ALC**

2010.00023 BP4L WOM AED DR 00 BW 00 001
Proposed Upper Ground Floor Layout

Aedas
Aedas Architects
Aedas Architects Ltd
Parsonage Chambers
3 The Parsonage
Manchester M3 2HW
United Kingdom
T +44(0)161 8287600
F +44(0)161 8287650
E manchester@aedas.com
aedas.com

This drawing is to be read in conjunction with all related drawings and information issued by Aedas. Dimensions are not to be scaled and are to be verified on site before commencing any work or producing shop drawings. The only dimensions to be relied upon are those shown. This drawing is copyright and remains the property of Aedas.

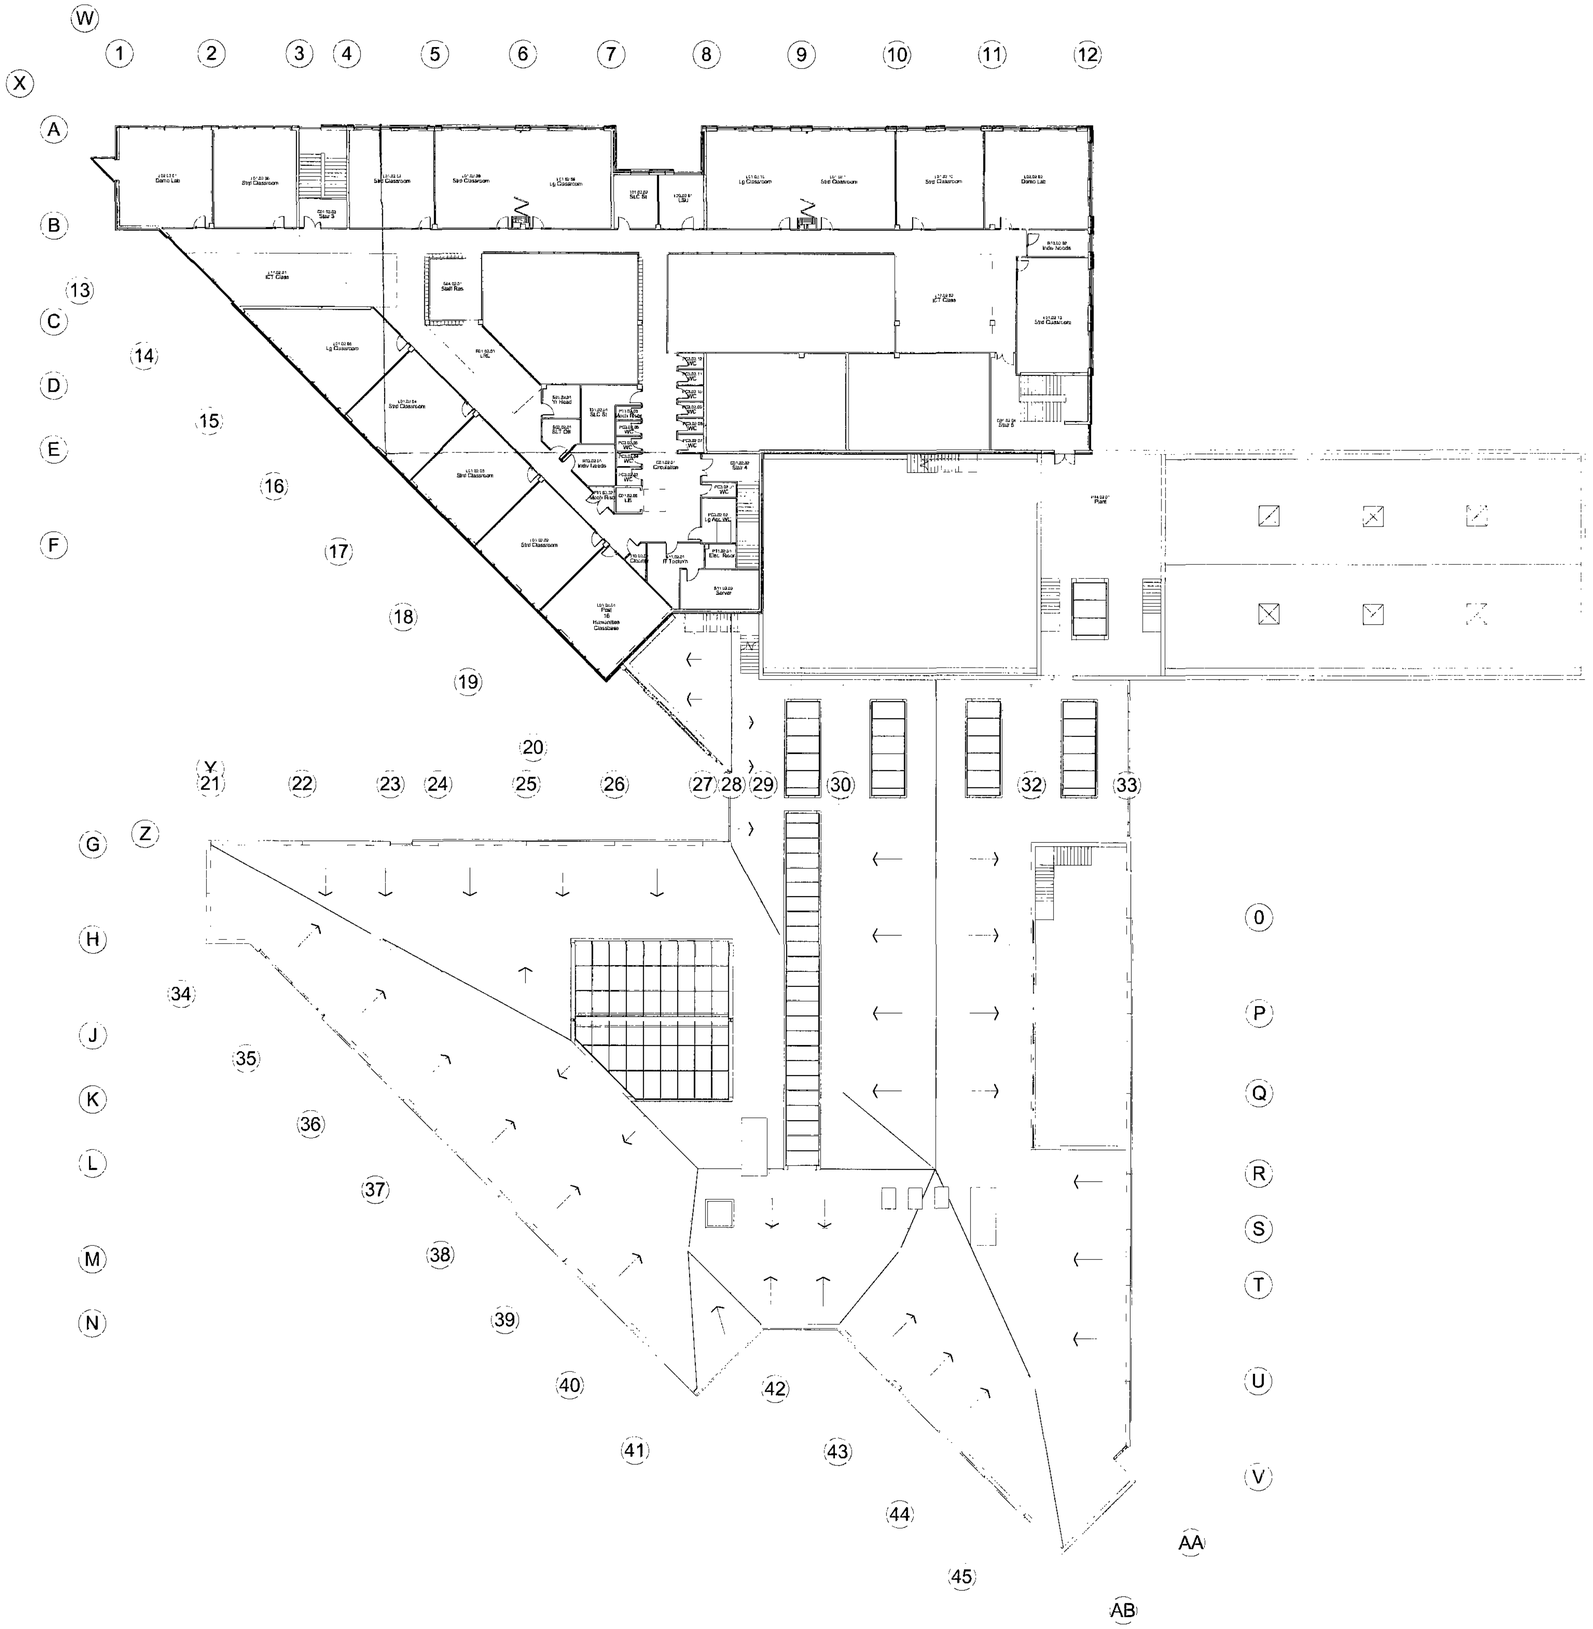


RECEIVED
10 AUG 2010
CORPORATE MAIL ROOM

# FOULSTONE & WOMBWELL ALC

## Proposed Second Floor Layout


1 : 250 @A1

**Planning 12th July 2010**
**FOULSTONE & WOMBWELL ALC**

2010.00023 BP4L WOM_AED_DR_00_BW_02_003
Proposed Second Floor Layout

Aedas
Aedas Architects
Aedas Architects Ltd
Pariserege Chambers
3 The Parsonage
Manchester M3 2HW
United Kingdom
T +44(0)161 828 7500
F +44(0)161 828 7550
E mailmanchester@aedas.com
aedas.com

This drawing & its contents are the copyright of Aedas Ltd. All rights reserved. Do not scale from this drawing. Check all dimensions on site before commencing any work or preparing any shop drawings. The drawing is not to be used for any purpose other than that for which it was prepared and is not to be assigned, revised or altered without the prior written permission of Aedas Ltd. Aedas Ltd accepts no responsibility for any unauthorised use of this drawing.

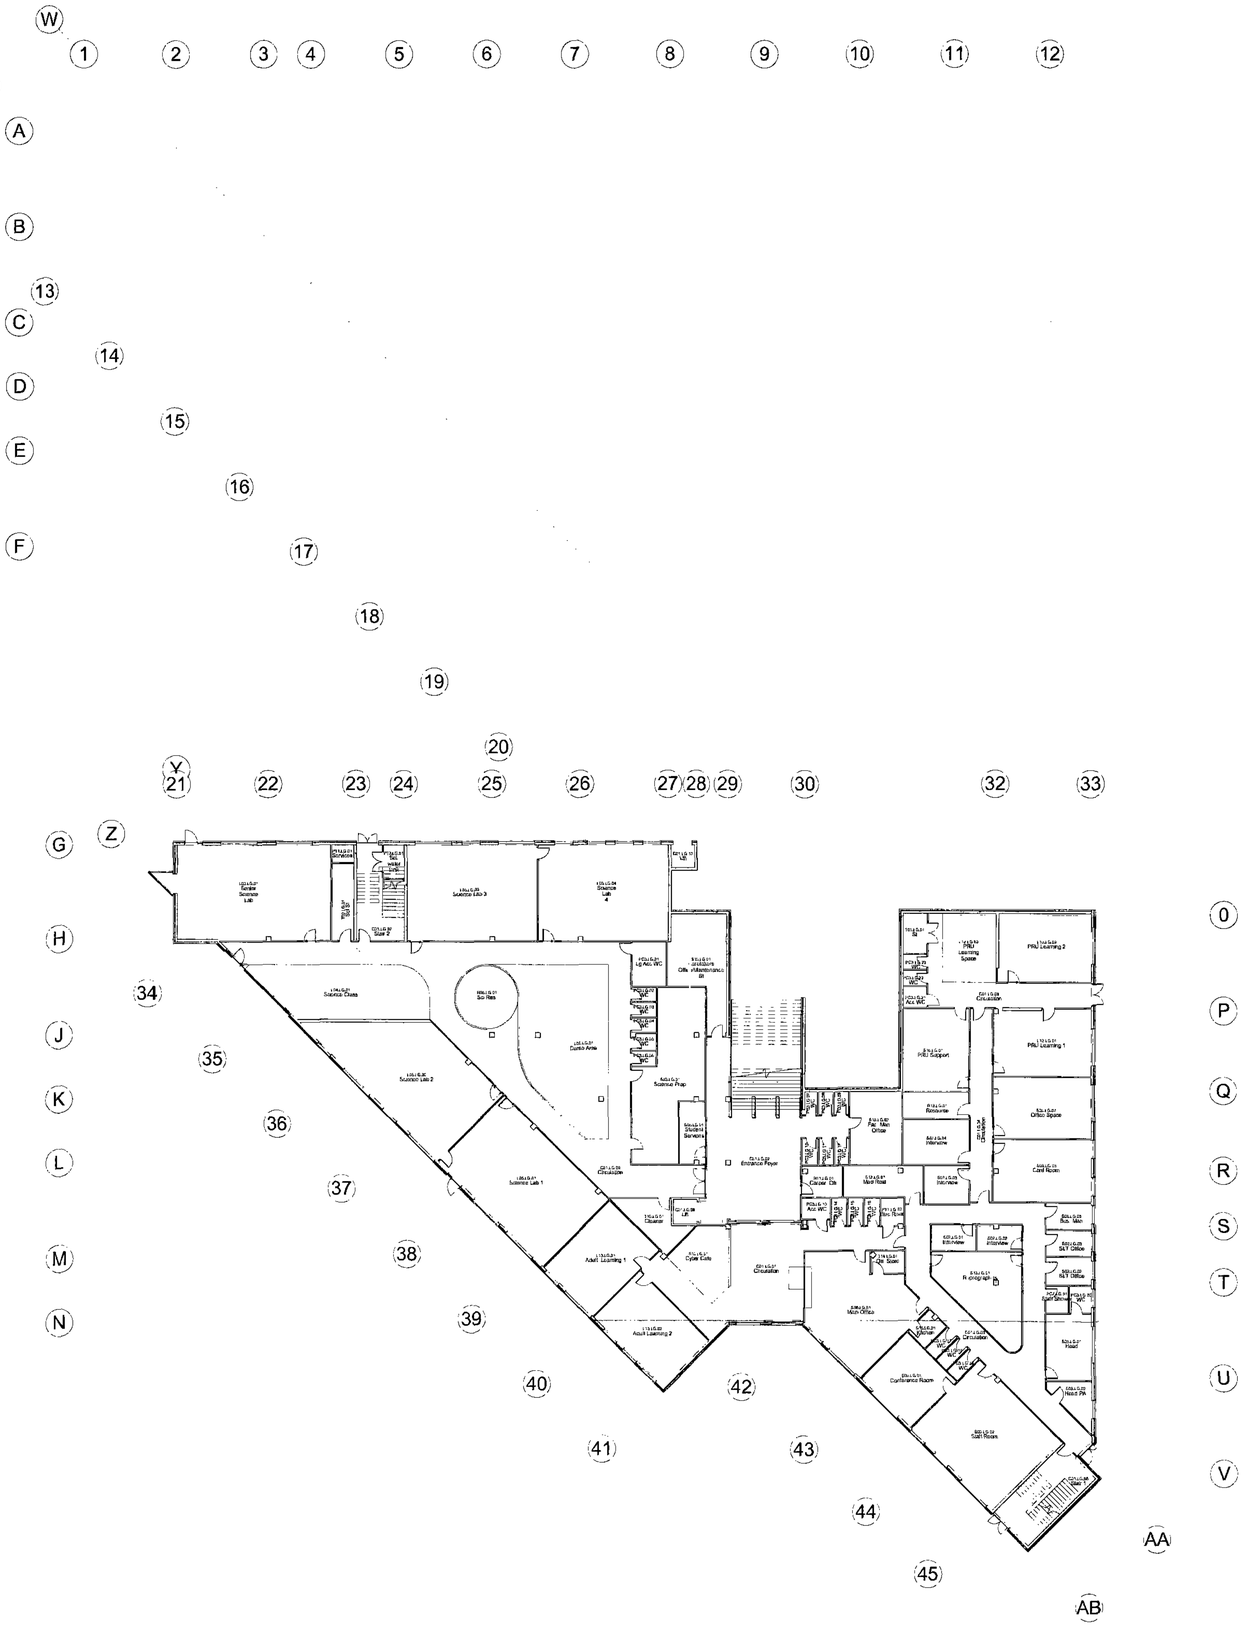


RECEIVED
10 AUG 2010
CORPORATE
MAIL ROOM

# FOULSTONE & WOMBWELL ALC

## Proposed Lower Ground Floor Layout

1 250 @A1

**Planning 12th July 2010**
**FOULSTONE & WOMBWELL ALC**


2010.00023 BP4L_WOM_AED_DR_00_BW_LG_000
Proposed Lower Ground Floor Layout

Aedas

Aedas Architects
Aedas Architects Ltd
Parsonage Chambers
3 The Parsonage
Manchester M3 2HW
United Kingdom

T +44(0)161 828 7500
F +44(0)161 828 7550
E manchester@aedas.com
aedas.com

This drawing is to be read only when issued with an Aedas Ltd Transmittal and not for any other purpose. Any work or processing shall be done at the contractor's own risk immediately of any discrepancy. This drawing is copyright and remains the property of Aedas.

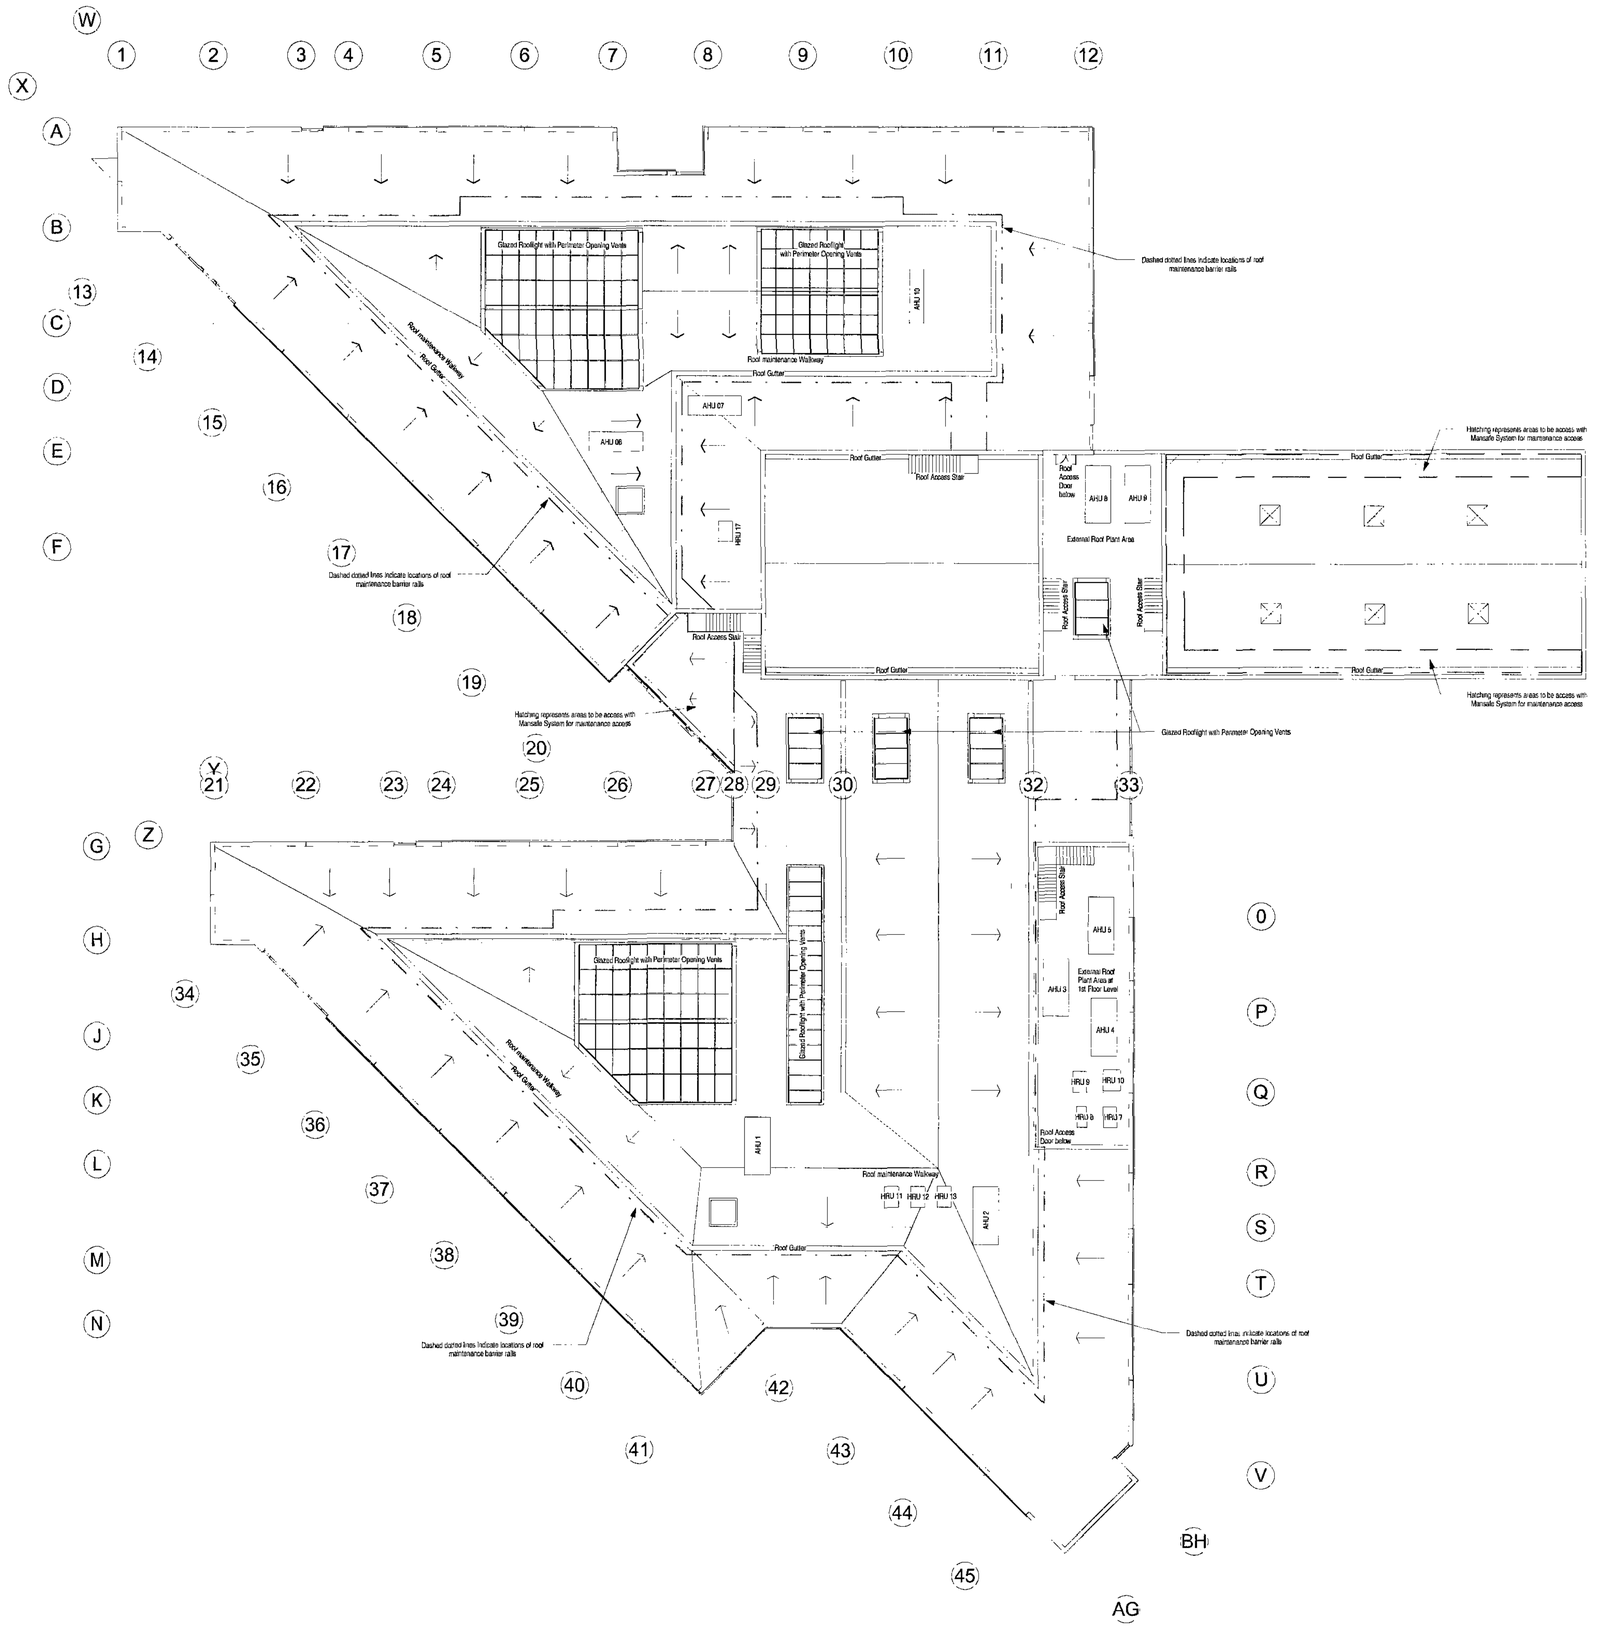


# FOULSTONE & WOMBWELL ALC

Proposed Roof Layout

1 250 @A1

Planning 12th July 2010
FOULSTONE & WOMBWELL ALC


2010.00023 BP4L_WOM_AED_DR_00_BW_RF_004
Proposed Rout Layout


Aedas


Aedas Architects
Aedas Architects Ltd
Parsonage Chambers
Manchester M3 2HW
United Kingdom


T +44(0)161 828 2500
F +44(0)161 8282501
E manchester@aedas.com
aedas.com

Aedas Architects Ltd is a limited liability company registered in England and Wales with registered number OC306853 and registered office at Parsonage Chambers, 3 The Parsonage, Manchester M3 2HW. A list of members is available for inspection at the registered office. Aedas Architects Ltd is authorised and regulated by the Solicitors Regulation Authority. This drawing is the copyright and intellectual property of Aedas Architects Ltd.

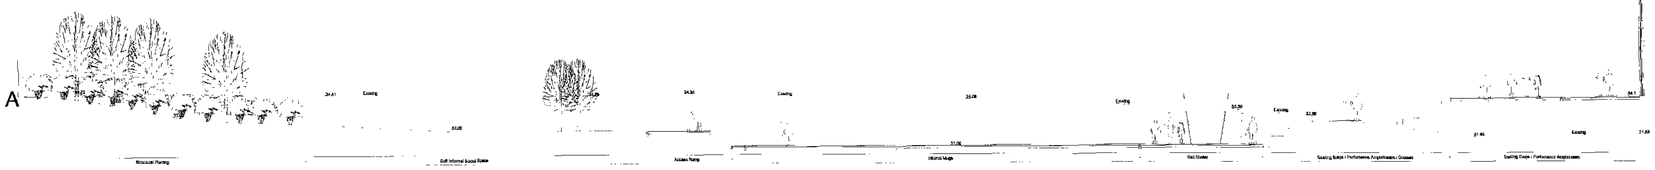


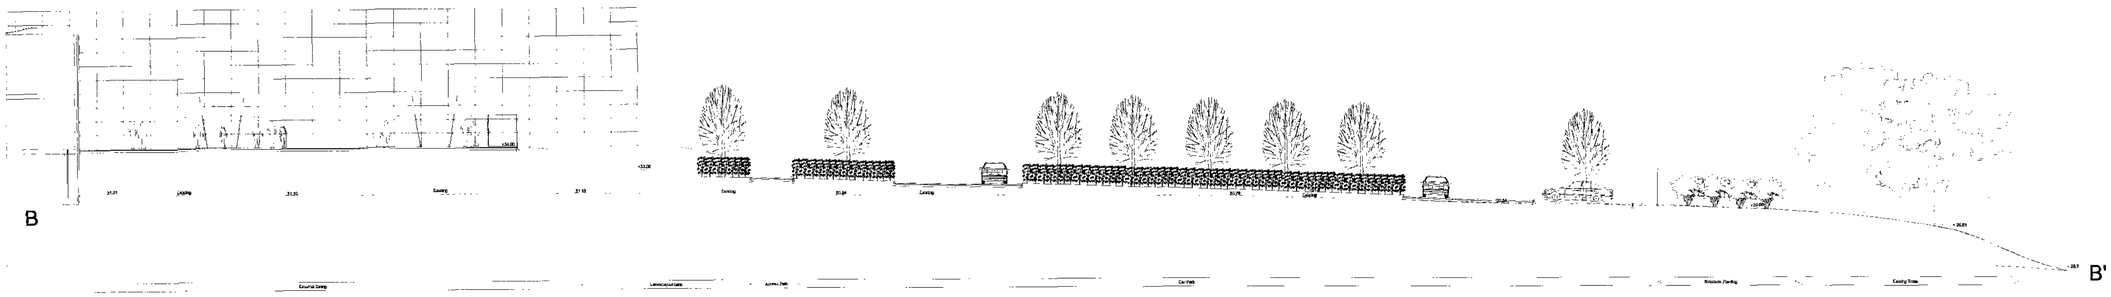
Plan 1:2000

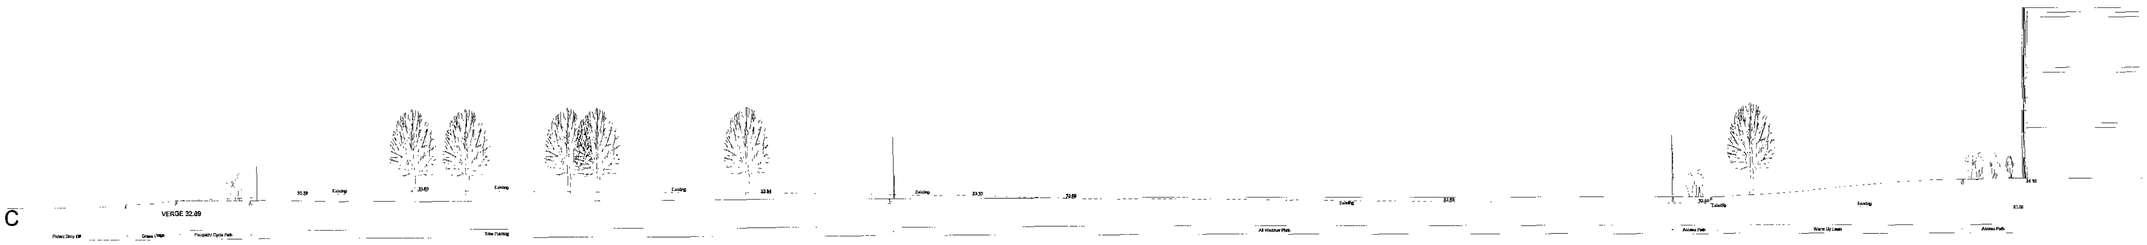

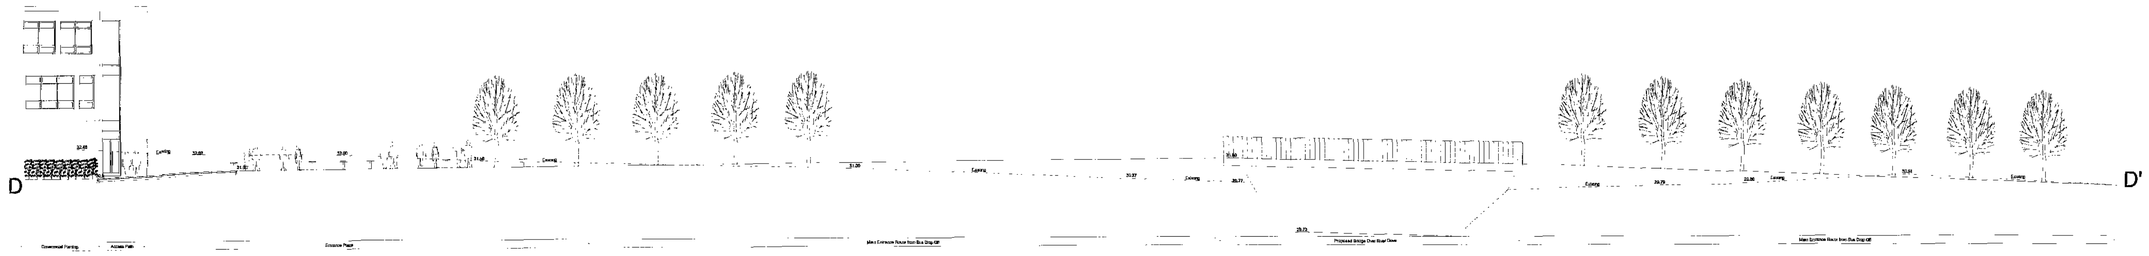

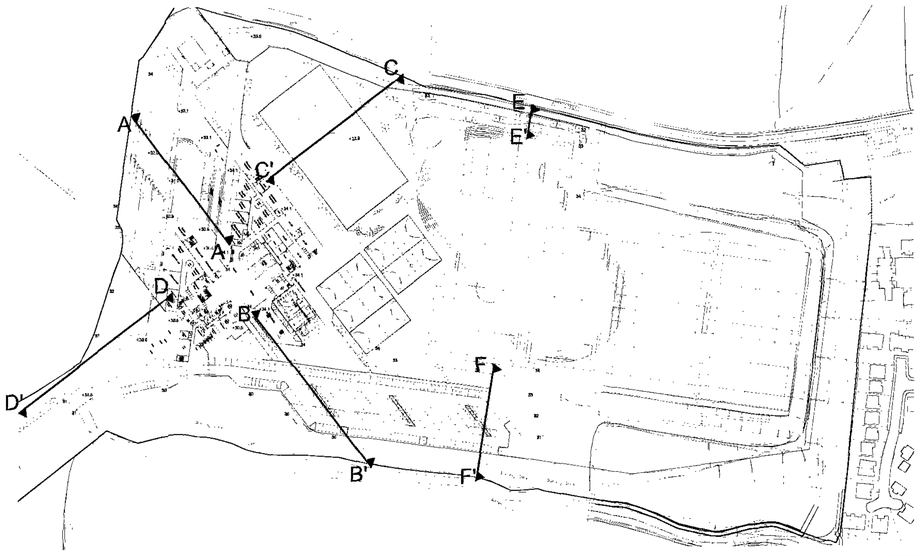

**GENERAL NOTES:**
1. DO NOT SCALE FROM THIS DRAWING. DIMENSIONS GOVERN
2. ALL DIMENSIONS ARE IN MILLIMETRES UNLESS NOTED OTHERWISE
3. ALL DIMENSIONS SHALL BE VERIFIED ON SITE BEFORE PROCEEDING WITH THE WORK
4. PLINCKE LANDSCAPE SHALL BE NOTIFIED IN WRITING OF ANY DISCREPANCIES
5. ALL DIMENSIONS ARE NOMINAL DIMENSIONS
6. PLINCKE LANDSCAPE LIMITED ACCEPT NO LIABILITY FOR ANY EXPENSE LOSS OR DAMAGE OF WHATSOEVER NATURE AND HOWEVER ARISING FROM ANY VARIATION MADE TO THIS DRAWING OR IN THE EXECUTION OF THE WORK TO WHICH IT RELATES WHICH HAS NOT BEEN REFERRED TO THEM AND PRIOR APPROVAL OBTAINED.

**DRAWING NOTES:**
1.
2.
3
4
5.

RECEIVED
10 AUG 2010
CORPORATE MAIL ROOM

N

plincke

LEAMINGTON t: 01926 886 477/ 01926 883 456 e: leamington@plincke.co.uk
LONDON t: 020 7336 8250/ 020 7251 3535 e: london@plincke.co.uk
MANCHESTER t: 0161 257 2020/ 0161 257 9666 e: mail@plincke.co.uk
WINCHESTER t: 01962 842 828/ 01962 854 454 e: mail@plincke.co.uk

PROJECT
BARNSLEY BSF

TITLE
WOMBWELL & FOULSTONE
SITE SECTIONS

SCALE
1:200 @ A1

DRAWING
BSF-WOM_PLI_01_SW_00_06

STATUS
Draft

DATE
05.10

DRN
MS

CHK
HB

APP

REV
P04

JOB NO
1410-03

FILE

© Buro Happold Limited or its group companies.
All Rights reserved. Buro Happold and its group companies assert (unless otherwise agreed in writing) their rights under s.77 to 89 of the Copyright, Designs and Patents Act 1988.

DO NOT SCALE THIS DRAWING.

## HEALTH AND SAFETY INFORMATION

IN ADDITION TO THE HAZARDS/RISKS NORMALLY ASSOCIATED WITH THE TYPES OF WORK DETAILED ON THIS DRAWING, NOTE THE FOLLOWING

CONSTRUCTION.

TBA


MAINTENANCE/CLEANING/OPERATION.

TBA


DECOMMISSIONING/DEMOLITION.

TBA


Notes
1. ALL DIMENSIONS ARE IN MILLIMETRES UNLESS OTHERWISE NOTED.
2. SUPPORT LOCATIONS SUBJECT TO MORE DETAILED SITE INFORMATION

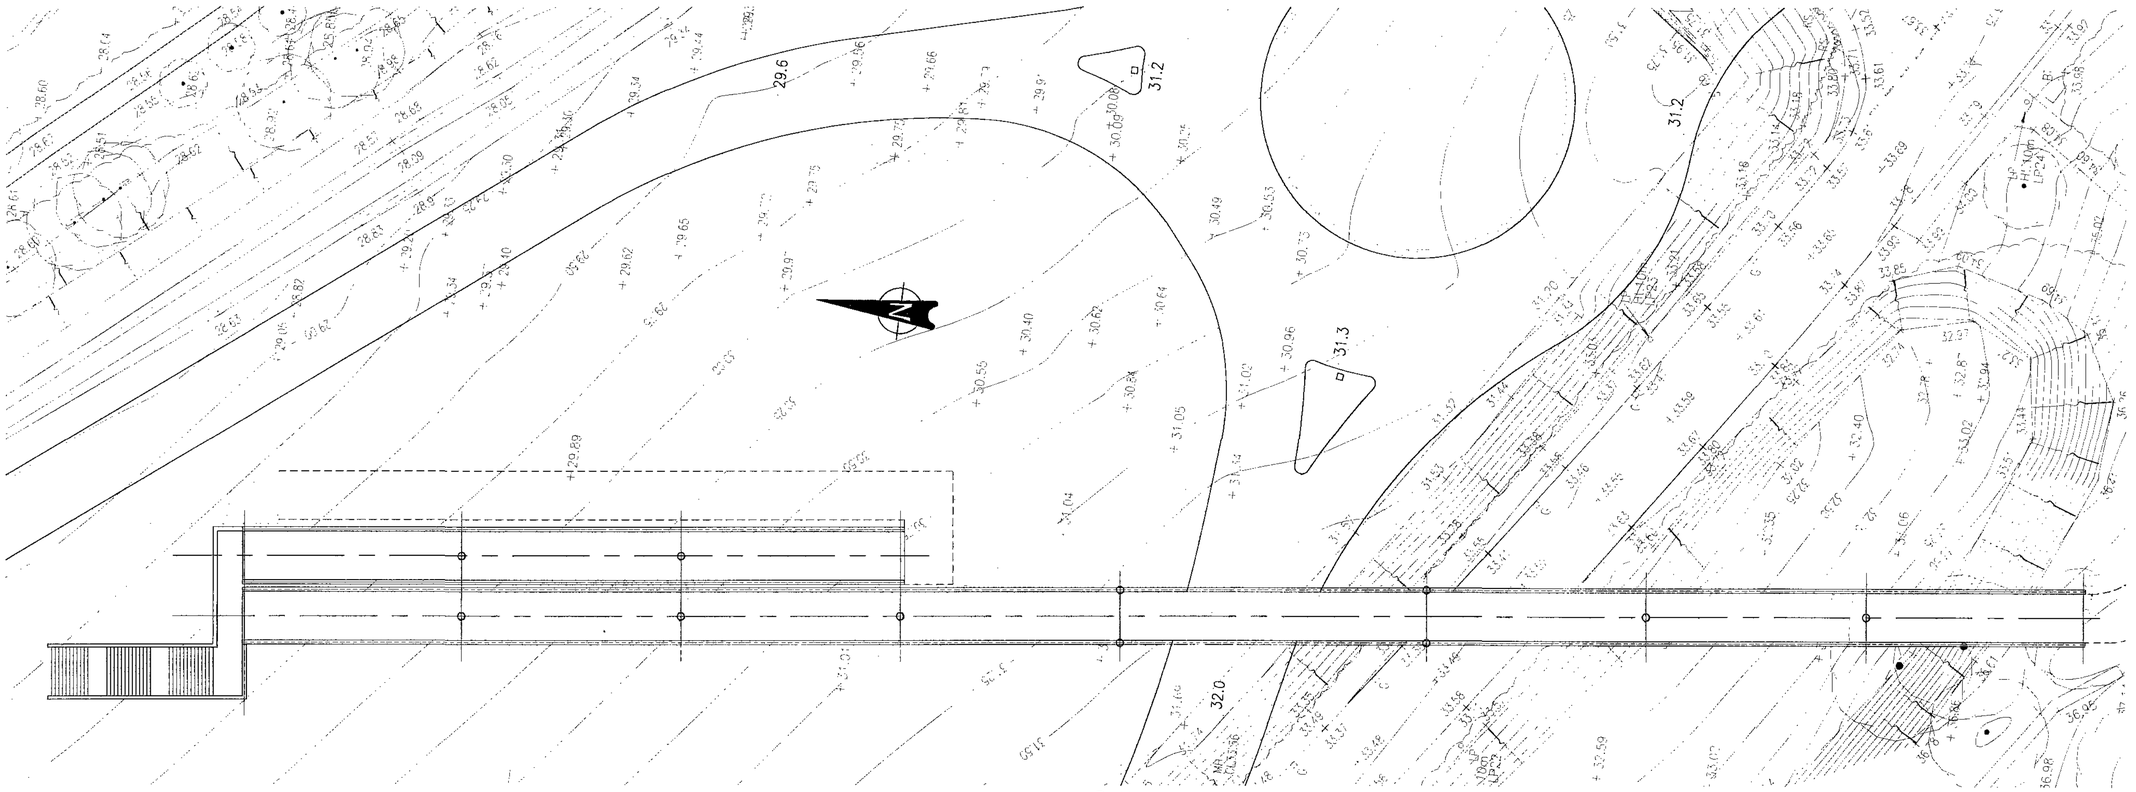


PLAN
SCALE 1:250

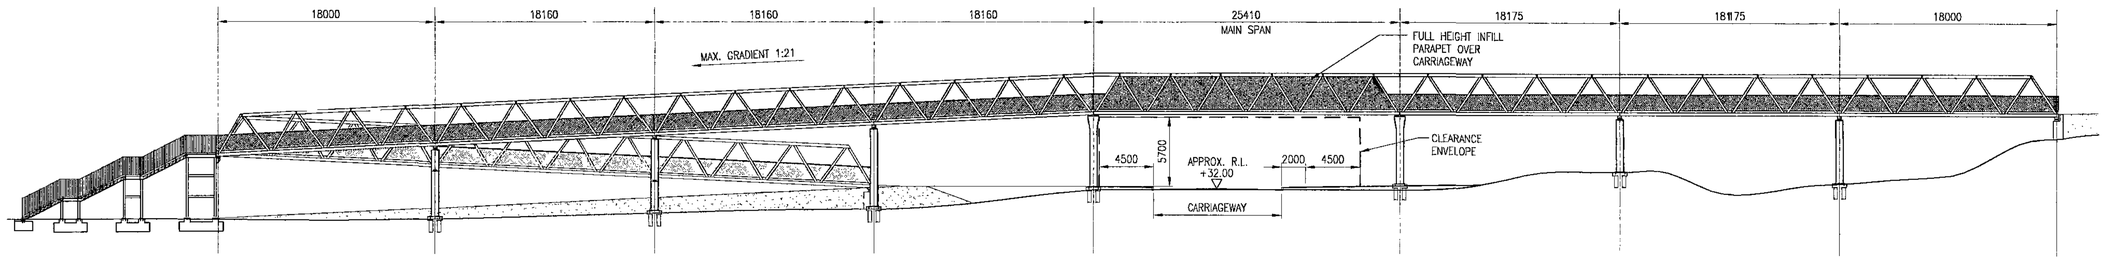


ELEVATION
SCALE 1:250

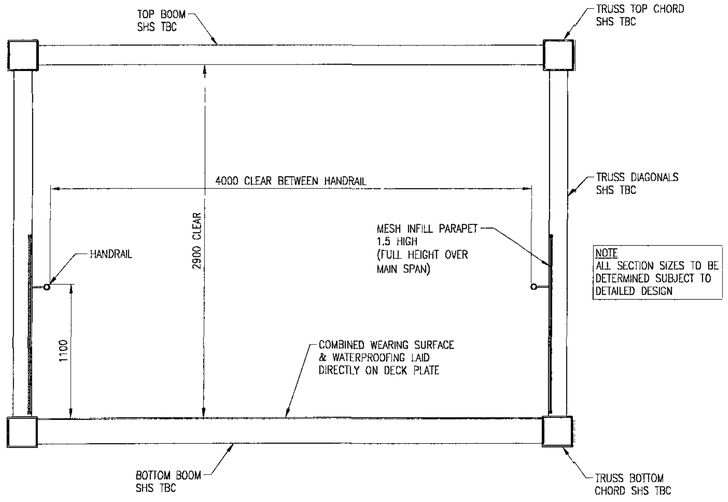


NOTE
ALL SECTION SIZES TO BE DETERMINED SUBJECT TO DETAILED DESIGN

TYPICAL CROSS SECTION
SCALE 1:25

RECEIVED
10 AUG 2010
CORPORATE MAIL ROOM

| Rev | Description | Date | Drn | Ch'd |
|---|---|---|---|---|
| P01 | FOR INFORMATION | 15.07.10 | EM | SF |

# INFORMATION

Status of drawing

2 Brewery Place
Brewery Wharf
Leeds LS10 1NE
UK
Tel: +44 (0)113 204 2200
Fax: +44 (0)870 787 4144
Email: 022413@burohappold.com
Web: www.burohappold.com

Buro Happold
Consulting Engineers

| | |
|---|---|
| Architect | AEDAS |
| Project | FOULSTONE & WOMBWELL |
| Drg Title | Civil Infrastructure<br>GENERAL ARRANGEMENT<br>OF FOOTBRIDGE |

| | | | |
|---|---|---|---|
| Scales@A1 | As Shown | Job No. | 026077 |
| Drawn By | EM | | |
| Checked By | SF | Date | JULY '10 |
| Drawing No. | BP41_WOM_BUR_DR_20_SW_LL_01 | | P01 |

**GENERAL NOTES:**
1. DO NOT SCALE FROM THIS DRAWING. DIMENSIONS GOVERN
2. ALL DIMENSIONS ARE IN MILLIMETRES UNLESS NOTED OTHERWISE
3. ALL DIMENSIONS SHALL BE VERIFIED ON SITE BEFORE PROCEEDING WITH THE WORK
4. PLINCKE LANDSCAPE SHALL BE NOTIFIED IN WRITING OF ANY DISCREPANCIES
5. ALL DIMENSIONS ARE NOMINAL DIMENSIONS
6. PLINCKE LANDSCAPE LIMITED ACCEPT NO LIABILITY FOR ANY EXPENSE LOSS OR DAMAGE OF WHATSOEVER NATURE AND HOWSOEVER ARISING FROM ANY VARIATION MADE TO THIS DRAWING OR IN THE EXECUTION OF THE WORK TO WHICH IT RELATES WHICH HAS NOT BEEN REFERRED TOTHEM AND PRIOR APPROVAL OBTAINED

**DRAWING NOTES:**
1.
2.
3.
4.
5.

RECEIVED
1 0 AUG 2010
CORPORATE MAIL ROOM

N

| REV | DATE | COMMENTS | DRN | CHK | APP |
|---|---|---|---|---|---|
| C | 05.07.10 | Planning Issue | ME | HB | |

plincke


LEAMINGTON t: 01926 886 477 f: 01926 883 438 e: mail@plincke.co.uk
LONDON t: 020 7739 3200 f: 020 7739 3232 e: london@plincke.co.uk
MANCHESTER t: 0161 831 9222 f: 0161 831 9224 e: mail@plincke.co.uk
WINCHESTER t: 01962 842 821 f: 01962 856 494 e: mail@plincke.co.uk


PROJECT
BARNSLEY BSF

TITLE
WOMBWELL & FOULSTONE
RED LINE PLAN

CLIENT
LCR

SCALE
1:2500@A1

STATUS
PLANNING

DRAWING
BSF_WOM_PLI_01_SW_00_001

DATE
05.07.10

DRWN
ME

CHKD
HB

APP'D

REV
-

DRAWING No.
N10-09-02

FILE
-

## Key


- Tree or shrub of high quality and value (Category A)
- Tree or shrub of moderate quality and value (Category B)
- Tree or shrub of low quality and value (Category C)
- Tree or shrub of poor quality and value (Category R)
- Root Protection Area (RPA)
  (Categories A-C and individual trees only)
- Group of trees and/or shrubs
  (Quality and value category as colour. RPA as crown-spread)
- Hedge
  (Quality and value category as colour. RPA as crown-spread)

## Notes

1. Survey carried out according to BS5837:2005 'Trees in relation to construction - Recommendations'.
2. Refer to accompanying tree survey report for full survey details.
3. Plan based on topographical survey drawing no. 12673 1-7 Rev.B.

## Species

Ald - Alder (Alnus glutinosa)
App - Apple (Malus domestica)
Ash - Ash (Fraxinus excelsior)
Bee - Beech (Fagus sylvatica)
BlaPop - Black poplar (Populus nigra)
CorPin - Corsican Pine (Pinus nigra ssp. Laricio)
CraWil - Crack Willow (Salix fragilis)
GoaWil - Goat Willow (Salix caprea)
GreAld - Grey Alder (Alnus incana)
GreWil - Grey Willow (Salix cinerea)
Eld - Elder (Sambucus nigra)
FalAca - False Acacia (Robinia pseudoacacia)
Haw - Hawthorn (Crataegus monogyna)
Haz - Hazel (Corylus avellana)
Hol - Holly (Ilex aquifolium)
HorChe - Horse Chestnut (Aesculus hippocastanum)
ItaAld - Italian Alder (Alnus cordata)
MixBro - Mixed broadleaves
MixScr - Mixed scrub
Ole - Oleaster (Elaeagnus angustifolia)
OrnShr - Ornamental shrubs
ScoPin - Scots Pine (Pinus sylvestris)
SesOak - Sessile Oak (Quercus petraea)
SilBir - Silver Birch (Betula pendula)
Syc - Sycamore (Acer Pseudoplatanus)
TurOak - Turkey Oak (Quercus cerris)
WBPop - Western Balsam Poplar (Populus trichocarpa)
White Poplar (Populus alba)

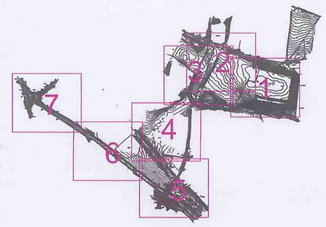


Linfield House
2 Bernard Lane
Green Hammerton
York YO26 8BP

Greengage
arboriculture & ecology

T: 01423 331924
E: info@greengage-arbeco.co.uk



Client:
Barnsley Partnership for Learning
(Laing O'Rourke)

Project:
Barnsley Building Schools for the Future
Phase 3


RECEIVED
10 AUG 2010
CORPORATE MAIL ROOM


Drawing:
Tree Constraints Plan
Wombwell - Sheet 3 of 7

| Scale: | Date: | Drawn: | Checked: |
|---|---|---|---|
| 1:500 @A1 | 05/07/10 | GM | CL |
| Project No.: | Drawing No.: | Revision: | |
| 011 | 08-3 | - | |

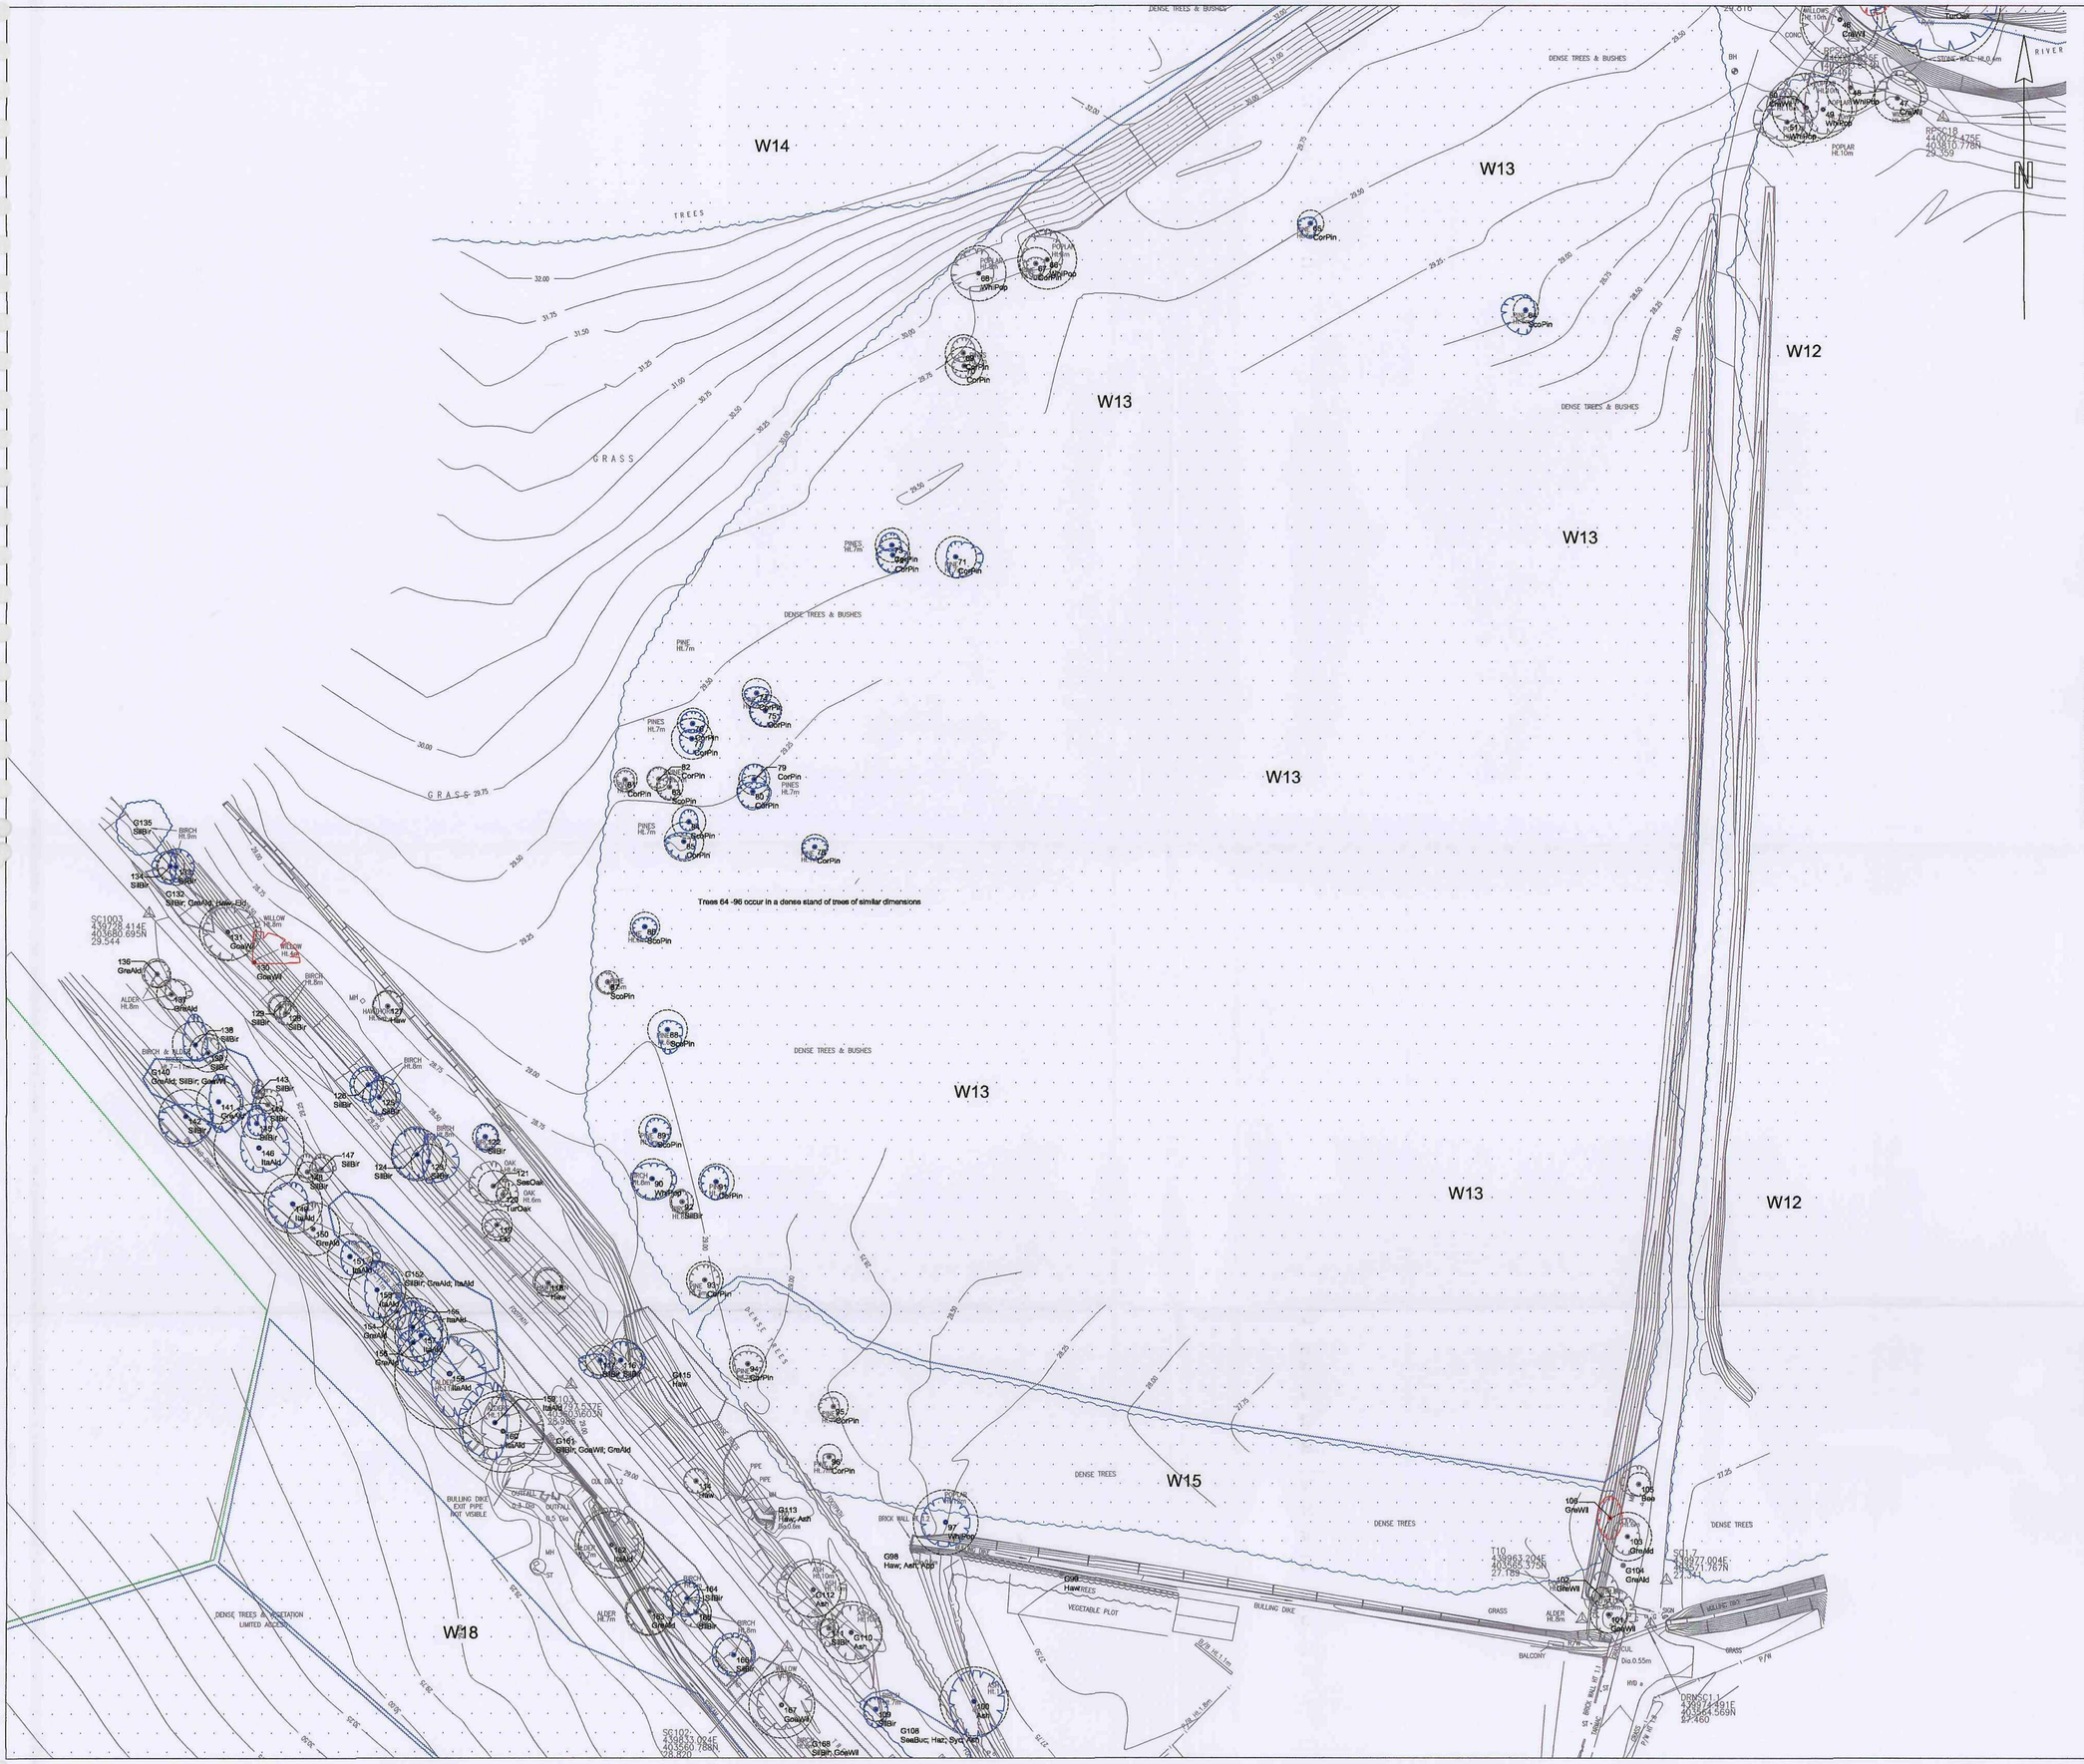


## Key


- Tree or shrub of high quality and value (Category A)
- Tree or shrub of moderate quality and value (Category B)
- Tree or shrub of low quality and value (Category C)
- Tree or shrub of poor quality and value (Category R)
- Root Protection Area (RPA) (Categories A-C and individual trees only)
- Group of trees and/or shrubs (Quality and value category as colour. RPA as crown-spread)
- Hedge (Quality and value category as colour. RPA as crown-spread)

## Notes

1. Survey carried out according to BS5837:2005 'Trees in relation to construction - Recommendations'.
2. Refer to accompanying tree survey report for full survey details.
3. Plan based on topographical survey drawing no. 12673 1-7 Rev.B.

## Species

Ald - Alder (Alnus glutinosa)
App - Apple (Malus domestica)
Ash - Ash (Fraxinus excelsior)
Bee - Beech (Fagus sylvatica)
BlaPop - Black poplar (Populus nigra)
CorPin - Corsican Pine (Pinus nigra ssp. Laricio)
CraWil - Crack Willow (Salix fragilis)
GoaWil - Goat Willow (Salix caprea)
GreAld - Grey Alder (Alnus incana)
GreWil - Grey Willow (Salix cinerea)
Eld - Elder (Sambucus nigra)
FalAca - False Acacia (Robinia pseudoacacia)
Haw - Hawthorn (Crataegus monogyna)
Haz - Hazel (Corylus avellana)
Hol - Holly (Ilex aquifolium)
HorChe - Horse Chestnut (Aesculus hippocastanum)
ItaAld - Italian Alder (Alnus cordata)
MixBro - Mixed broadleaves
MixScr - Mixed scrub
Ole - Oleaster (Elaeagnus angustifolia)
OthShr - Ornamental shrubs
ScoPin - Scots Pine (Pinus sylvestris)
SesOak - Sessile Oak (Quercus petraea)
SilBir - Silver Birch (Betula pendula)
Syc - Sycamore (Acer Pseudoplatanus)
TurOak - Turkey Oak (Quercus cerris)
WBPop - Western Balsam Poplar (Populus trichocarpa)
White Poplar (Populus alba)

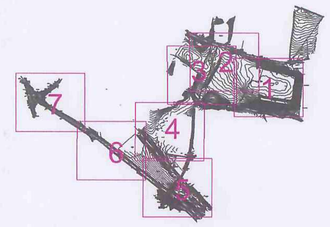

Linfield House
2 Bernard Lane
Green Hammerton
York YO26 8BP

T: 01423 331924
E: info@greengage-arbeco.co.uk

Greengage
arboriculture & ecology


Client:
Barnsley Partnership for Learning
(Laing O'Rourke)

Project:
Barnsley Building Schools for the Future
Phase 3

Drawing:
Tree Constraints Plan
Wombwell - Sheet 4 of 7

RECEIVED
10 AUG 2010
CORPORATE
MAIL ROOM

| Scale: | Date: | Drawn: | Checked: |
|---|---|---|---|
| 1:500 @A1 | 05/07/10 | GM | CL |
| Project No.: | Drawing No.: | Revision: | |
| 011 | 08-4 | - | |

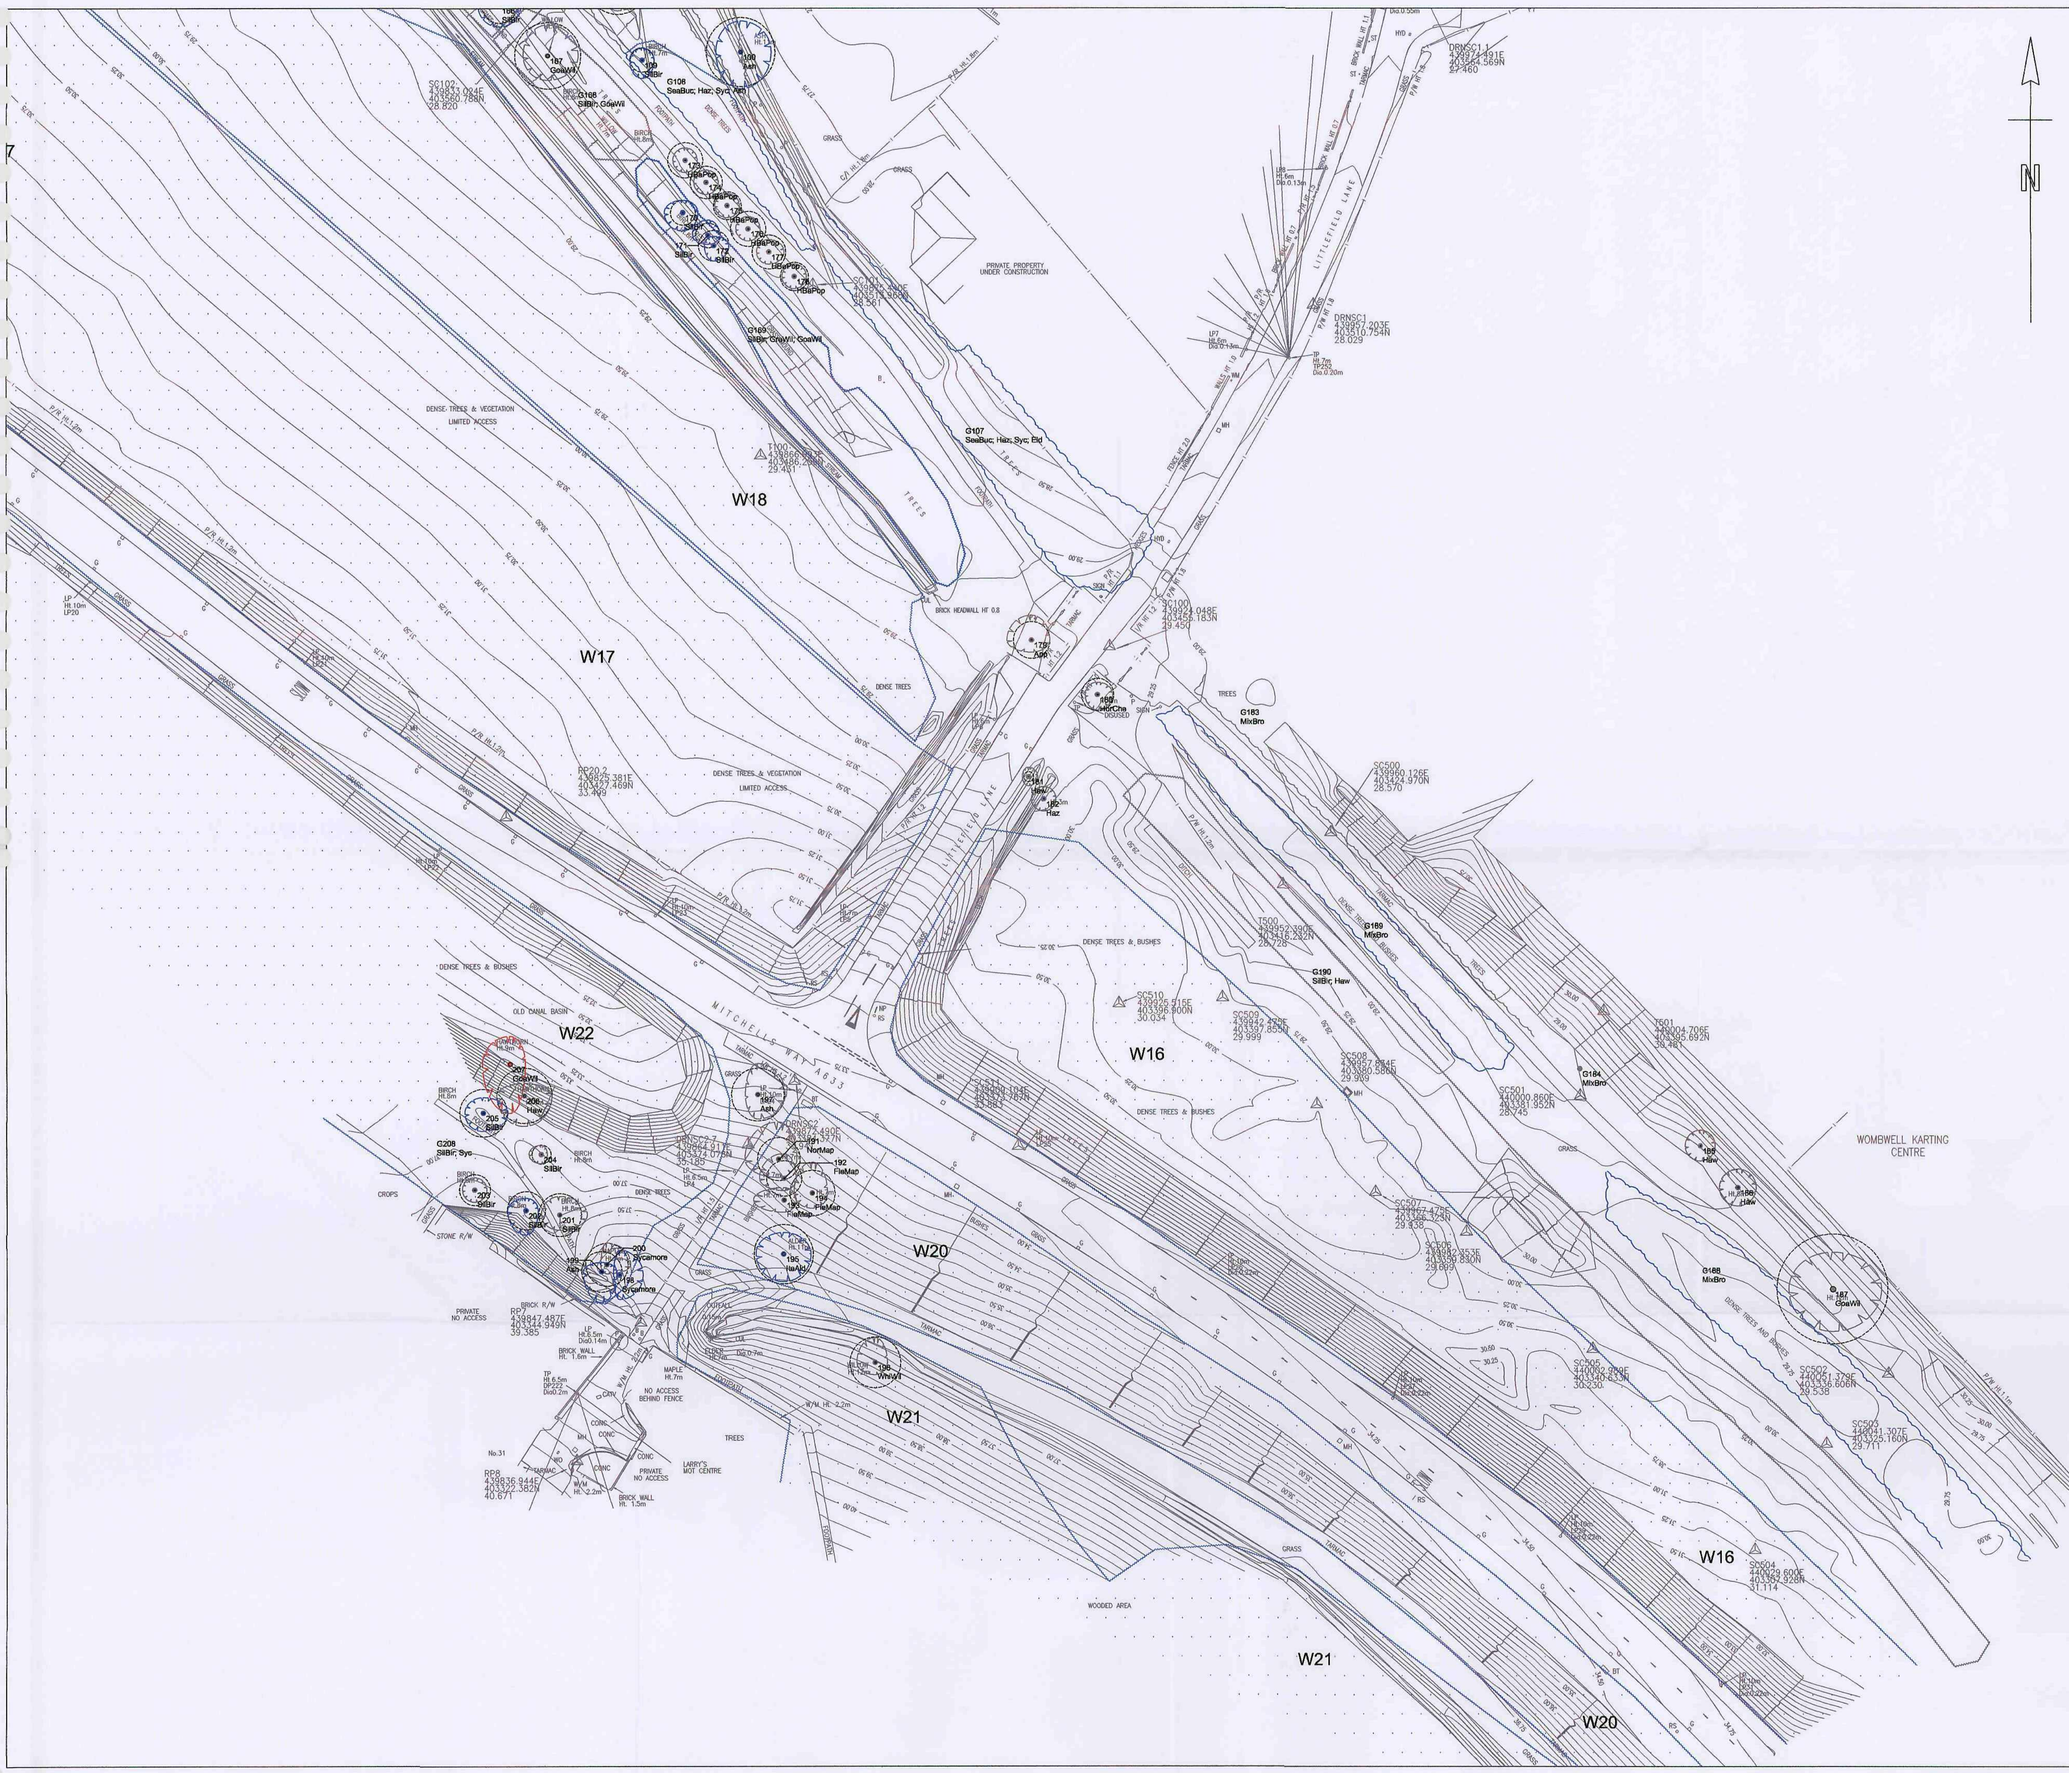



## Notes

1. Survey carried out according to BS5837:2005 'Trees in relation to construction - Recommendations'.
2. Refer to accompanying tree survey report for full survey details.
3. Plan based on topographical survey drawing no. 12673 1-7 Rev.B.

## Species

Ald - Alder (Alnus glutinosa)
App - Apple (Malus domestica)
Ash - Ash (Fraxinus excelsior)
Beef - Beech (Fagus sylvatica)
BlaPop - Black poplar (Populus nigra)
CorPin - Corsican Pine (Pinus nigra ssp. Laricio)
CraWil - Crack Willow (Salix fragilis)
GoaWil - Goat Willow (Salix caprea)
GreAld - Grey Alder (Alnus incana)
GreWil - Grey Willow (Salix cinerea)
Eld - Elder (Sambucus nigra)
FalAca - False Acacia (Robinia pseudoacacia)
Haw - Hawthorn (Crataegus monogyna)
Haz - Hazel (Corylus avellana)
Hol - Holly (Ilex aquifolium)
HorChe - Horse Chestnut (Aesculus hippocastanum)
ItaAld - Italian Alder (Alnus cordata)
MixBro - Mixed broadleaves
MixScr - Mixed scrub
Ole - Oleaster (Elaeagnus angustifolia)
OrnShr - Ornamental shrubs
ScoPin - Scots Pine (Pinus sylvestris)
SesOak - Sessile Oak (Quercus petraea)
SlBir - Silver Birch (Betula pendula)
Syc - Sycamore (Acer Pseudoplatanus)
TurOak - Turkey Oak (Quercus cerris)
WBPop - Western Balsam Poplar (Populus trichocarpa)
White Poplar (Populus alba)

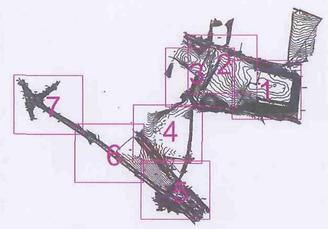

Linfield House
2 Bernard Lane
Green Hammerton
York YO26 8BP

T: 01423 331924
E: info@greengage-arbeco.co.uk

Greengage arboriculture & ecology


Client:
Barnsley Partnership for Learning (Laing O'Rourke)

Project:
Barnsley Building Schools for the Future Phase 3

Drawing:
Tree Constraints Plan
Wombwell - Sheet 5 of 7

RECEIVED 10 AUG 2010

| Scale: | Date: | Drawn: | Checked: |
|---|---|---|---|
| 1:500 @A1 | 05/07/10 | GM | CL |
| Project No.: | Drawing No.: | Revision: | |
| 011 | 08-5 | - | |

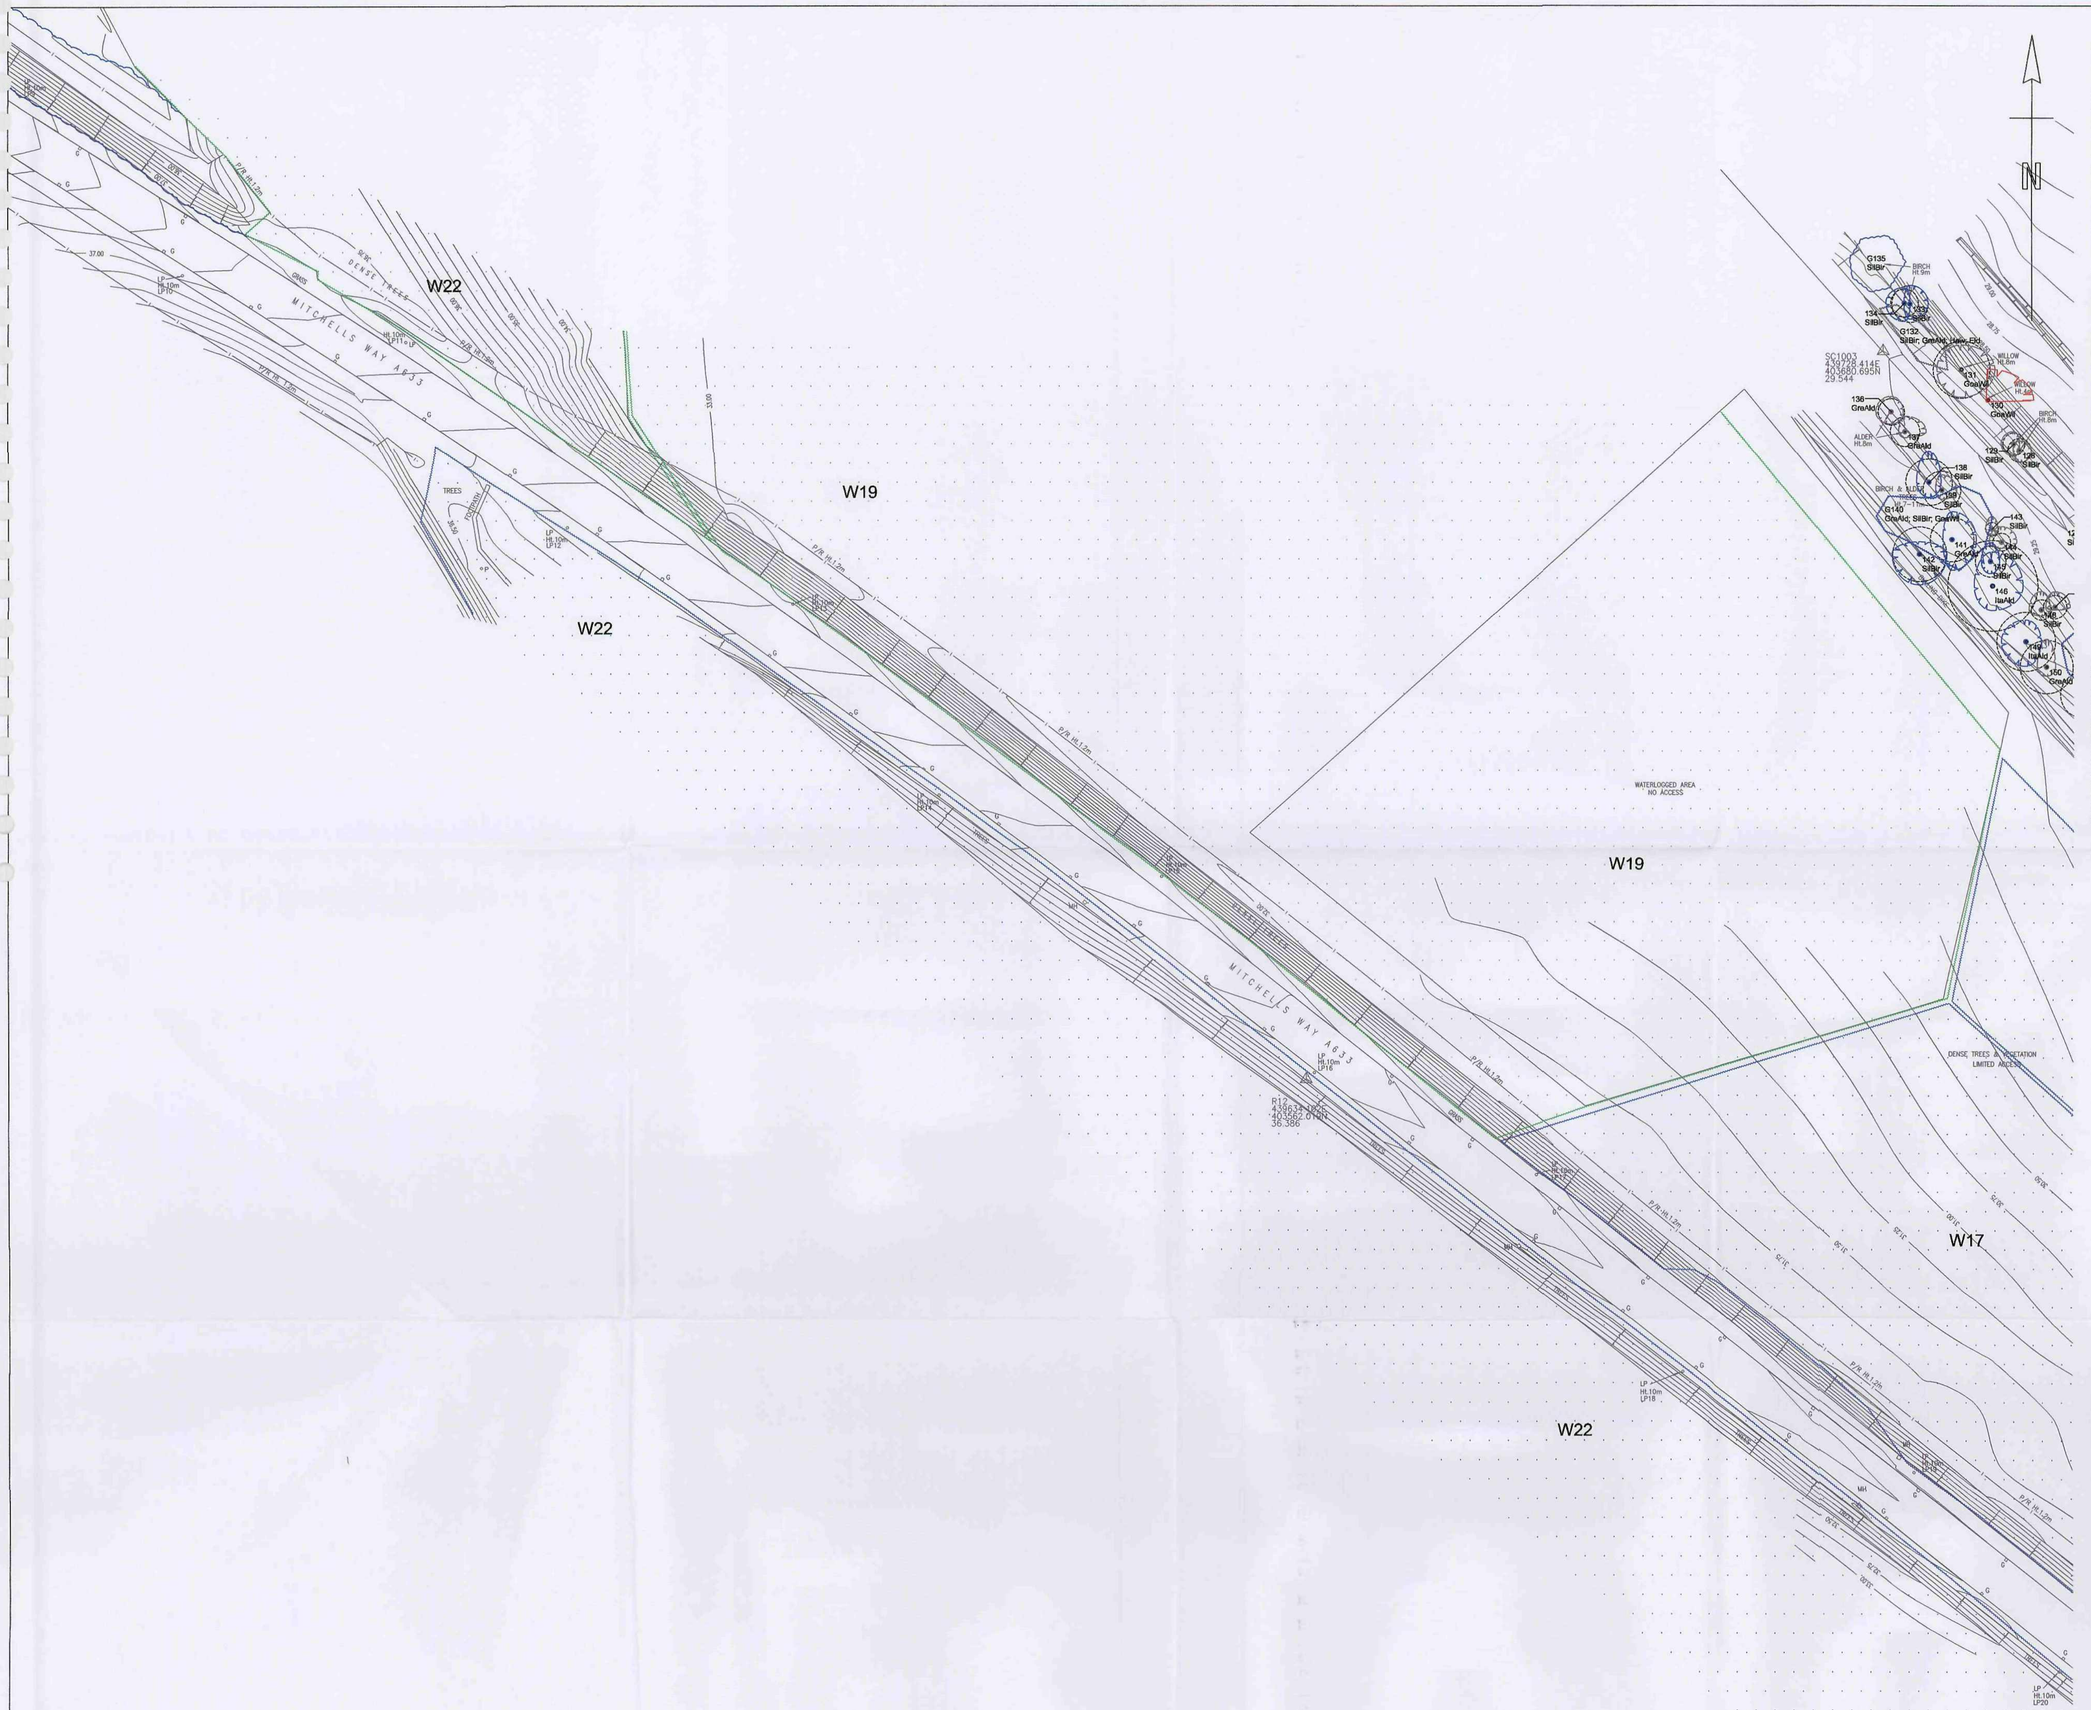


## Key


- Tree or shrub of high quality and value (Category A)
- Tree or shrub of moderate quality and value (Category B)
- Tree or shrub of low quality and value (Category C)
- Tree or shrub of poor quality and value (Category R)
- Root Protection Area (RPA) (Categories A-C and individual trees only)
- Group of trees and/or shrubs (Quality and value category as colour. RPA as crown-spread)
- Hedge (Quality and value category as colour. RPA as crown-spread)

## Notes

1. Survey carried out according to BS5837:2005 'Trees in relation to construction - Recommendations'.
2. Refer to accompanying tree survey report for full survey details.
3. Plan based on topographical survey drawing no. 12673 1-7 Rev.B.

## Species

Ald - Alder (Alnus glutinosa)
App - Apple (Malus domestica)
Ash - Ash (Fraxinus excelsior)
Bee - Beech (Fagus sylvatica)
BlaPop - Black poplar (Populus nigra)
CorPin - Corsican Pine (Pinus nigra ssp. Laricio)
CraWil - Crack Willow (Salix fragilis)
GoaWil - Goat Willow (Salix caprea)
GreAld - Grey Alder (Alnus incana)
GreWil - Grey Willow (Salix cinerea)
Eld - Elder (Sambucus nigra)
FalAca - False Acacia (Robinia pseudoacacia)
Haw - Hawthorn (Crataegus monogyna)
Haz - Hazel (Corylus avellana)
Hol - Holly (Ilex aquifolium)
HorChe - Horse Chestnut (Aesculus hippocastanum)
ItaAld - Italian Alder (Alnus cordata)
MixBro - Mixed broadleaves
MixScr - Mixed scrub
Ole - Oleaster (Elaeagnus angustifolia)
OrnShr - Ornamental shrubs
ScoPin - Scots Pine (Pinus sylvestris)
SroOak - Sessile Oak (Quercus petraea)
SilBir - Silver Birch (Betula pendula)
Syc - Sycamore (Acer Pseudoplatanus)
TurOak - Turkey Oak (Quercus cerris)
WBPop - Western Balsam Poplar (Populus trichocarpa)
White Poplar (Populus alba)

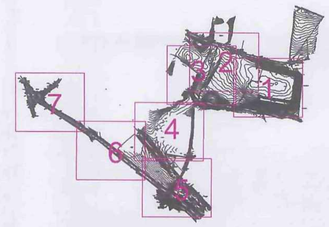


Linfield House
2 Bernard Lane
Green Hammerton
York YO26 8BP

Greengage
arboriculture & ecology

T: 01423 331924
E: info@greengage-arbeco.co.uk


Client:
Barnsley Partnership for Learning
(Laing O'Rourke)

Project:
Barnsley Building Schools for the Future
Phase 3

Drawing:
Tree Constraints Plan
Wombwell - Sheet 6 of 7

RECEIVED
10 AUG 2010
PLANNING ROOM

| Scale: | Date: | Drawn: | Checked: |
|---|---|---|---|
| 1:500 @A1 | 05/07/10 | GM | CL |
| Project No.: | Drawing No.: | Revision: | |
| 011 | 08-6 | - | |

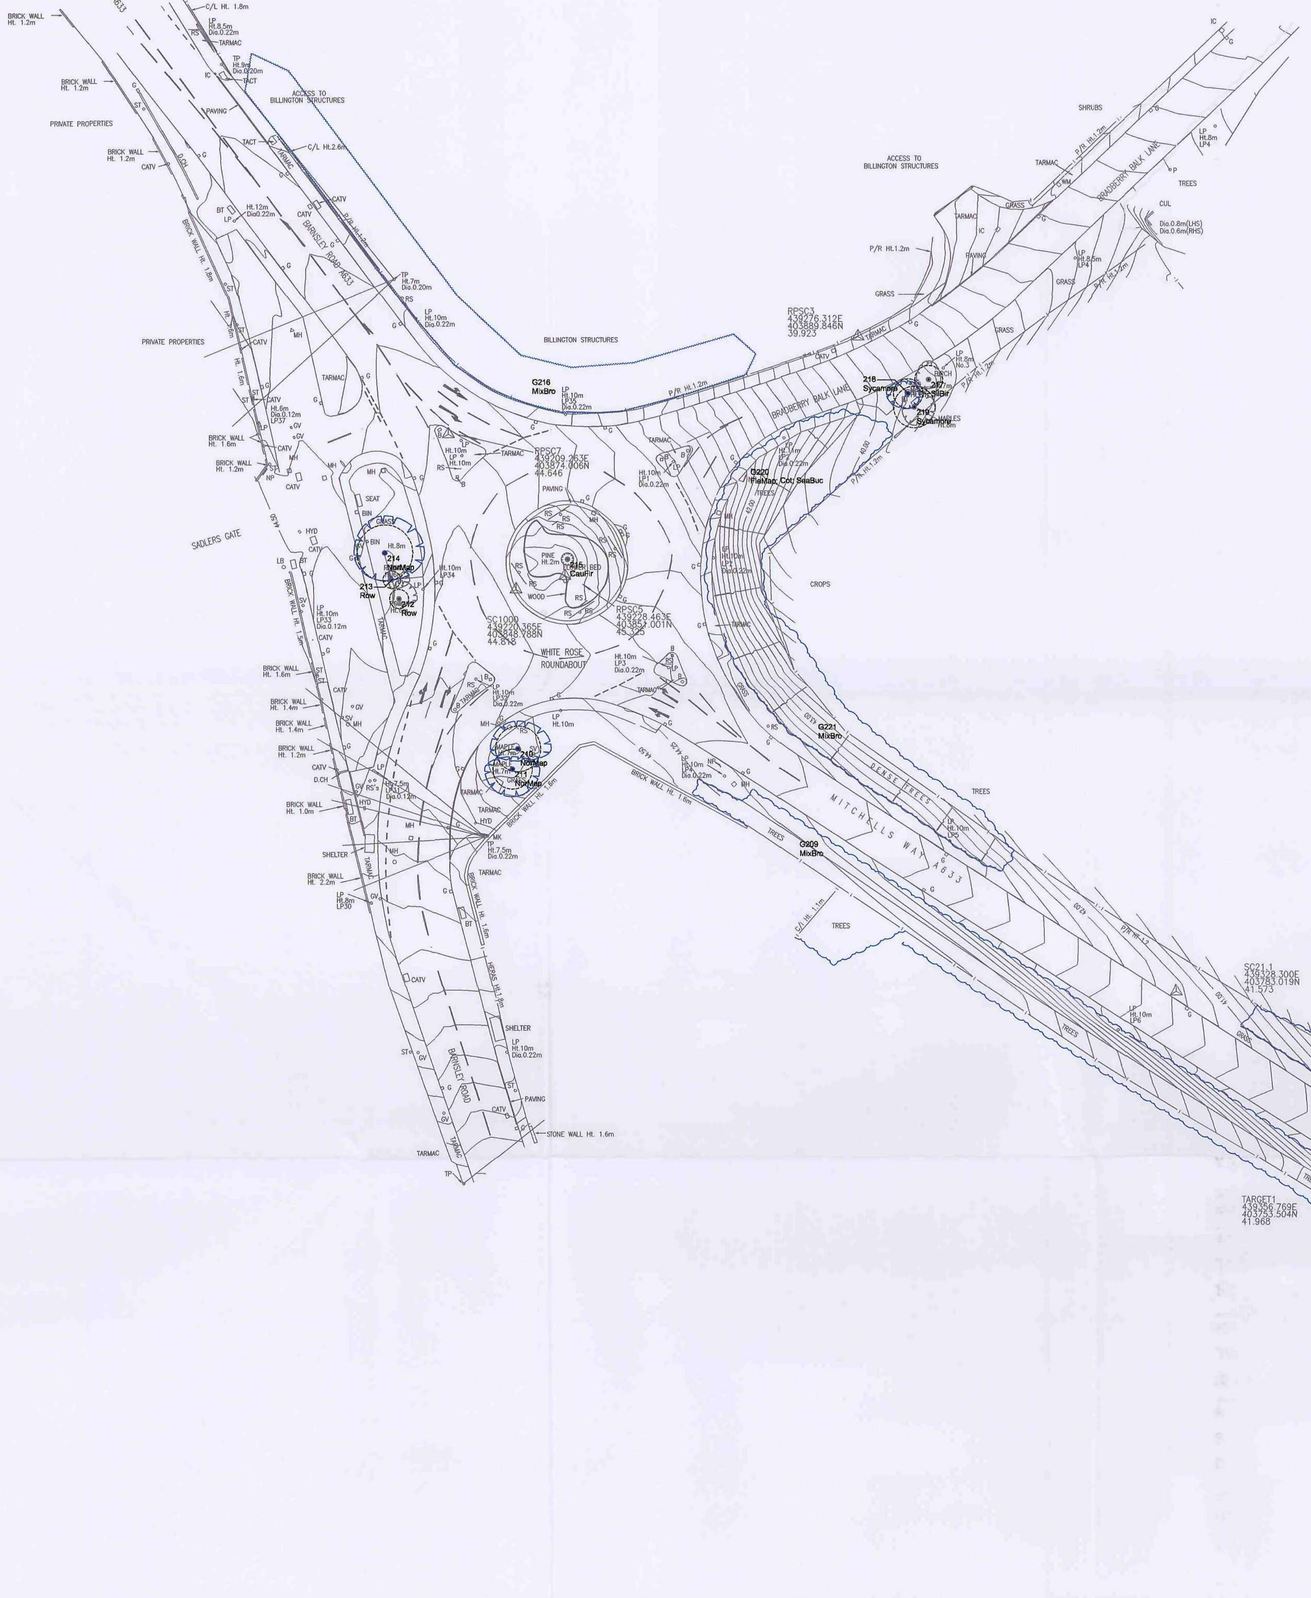


## Key


- Tree or shrub of high quality and value (Category A)
- Tree or shrub of moderate quality and value (Category B)
- Tree or shrub of low quality and value (Category C)
- Tree or shrub of poor quality and value (Category R)
- Root Protection Area (RPA) (Categories A-C and individual trees only)
- Group of trees and/or shrubs (Quality and value category as colour. RPA as crown-spread)
- Hedge (Quality and value category as colour. RPA as crown-spread)

## Notes

1. Survey carried out according to BS5837:2005 'Trees in relation to construction - Recommendations'.
2. Refer to accompanying tree survey report for full survey details.
3. Plan based on topographical survey drawing no. 12673 1-7 Rev.B.

## Species

Ald - Alder (Alnus glutinosa)
App - Apple (Malus domestica)
Ash - Ash (Fraxinus excelsior)
Bee - Beech (Fagus sylvatica)
BlaPop - Black poplar (Populus nigra)
CorPin - Corsican Pine (Pinus nigra ssp. Laricio)
CraWil - Crack Willow (Salix fragilis)
GoaWil - Goat Willow (Salix caprea)
GreAld - Grey Alder (Alnus incana)
GreWil - Grey Willow (Salix cinerea)
Eld - Elder (Sambucus nigra)
FalAca - False Acacia (Robinia pseudoacacia)
Haw - Hawthorn (Crataegus monogyna)
Haz - Hazel (Corylus avellana)
Hol - Holly (Ilex aquifolium)
HorChe - Horse Chestnut (Aesculus hippocaestanum)
ItaAld - Italian Alder (Alnus cordata)
MixBro - Mixed broadleaves
MixScr - Mixed scrub
Ole - Oleaster (Elaeagnus angustifolia)
OrnShr - Ornamental shrubs
ScoPin - Scots Pine (Pinus sylvestris)
SesOak - Sessile Oak (Quercus petraea)
SilBir - Silver Birch (Betula pendula)
Syc - Sycamore (Acer Pseudoplatanus)
TurOak - Turkey Oak (Quercus cerris)
WBPop - Western Balsam Poplar (Populus trichocarpa)
White Poplar (Populus alba)

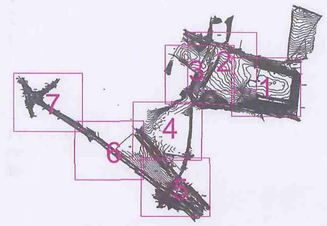


Linfield House
2 Bernard Lane
Green Hammerton
York YO26 8BP

T: 01423 331924
E: info@greengage-arboco.co.uk


Client:
Barnsley Partnership for Learning (Laing O'Rourke)

Project:
Barnsley Building Schools for the Future Phase 3

Drawing:
Tree Constraints Plan
Wombwell - Sheet 7 of 7


PLANNED 10 Aug 10

| Scale: | Date: | Drawn: | Checked: |
|---|---|---|---|
| 1:500 @A1 | 05/07/10 | GM | CL |
| Project No.: | Drawing No.: | Revision: | |
| 011 | 08-7 | - | |

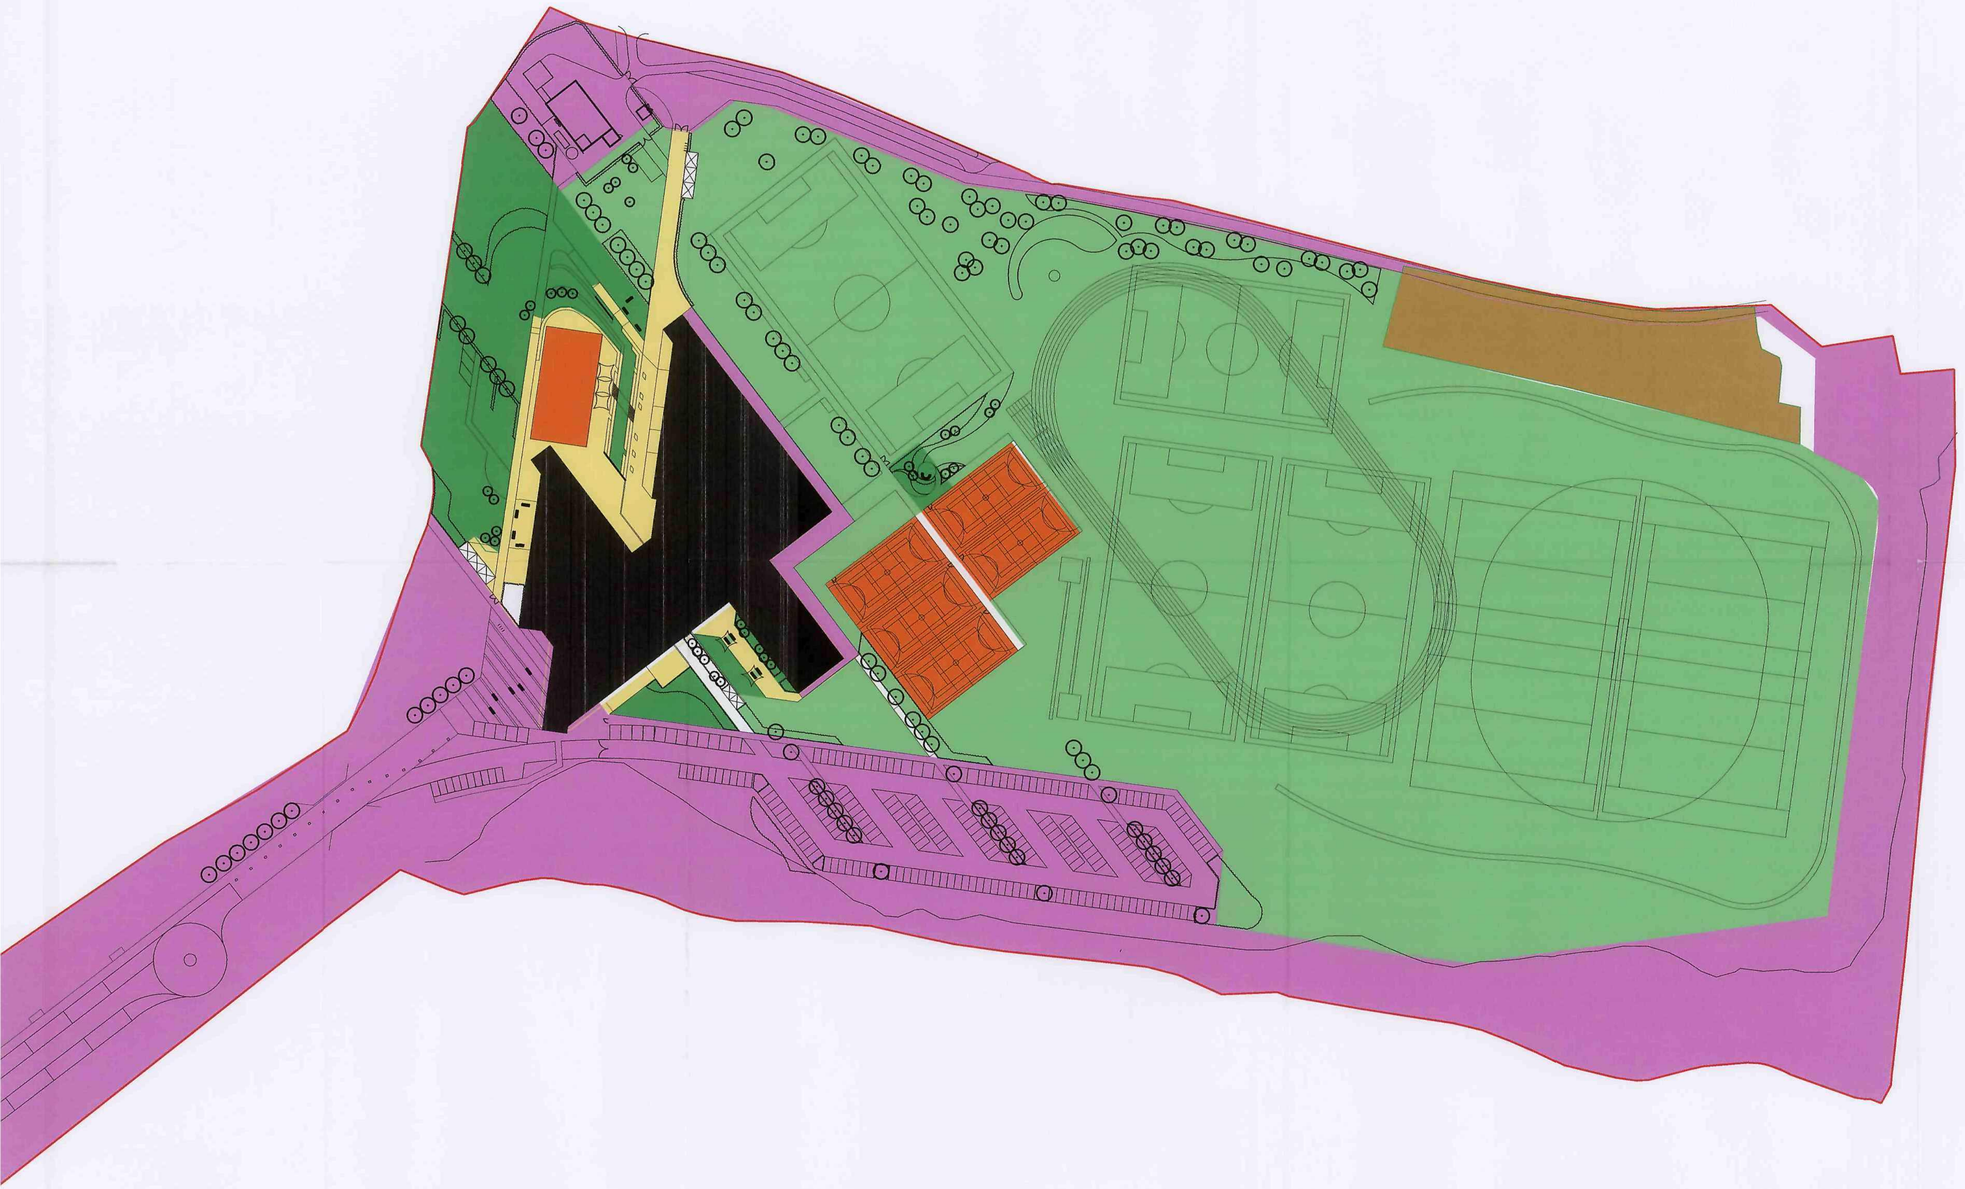

**GENERAL NOTES:**
1. DO NOT SCALE FROM THIS DRAWING, DIMENSIONS GOVERN
2. ALL DIMENSIONS ARE IN MILLIMETRES UNLESS NOTED OTHERWISE
3. ALL DIMENSIONS SHALL BE VERIFIED ON SITE BEFORE PROCEEDING WITH THE WORK
4. PLINCKE LANDSCAPE SHALL BE NOTIFIED IN WRITING OF ANY DISCREPANCIES
5. ALL DIMENSIONS ARE NOMINAL DIMENSIONS
6. PLINCKE LANDSCAPE LIMITED ACCEPT NO LIABILITY FOR ANY EXPENSE LOSS OR DAMAGE OF WHATSOEVER NATURE AND HOWEVER ARISING FROM ANY VARIATION MADE TO THIS DRAWING OR IN THE EXECUTION OF THE WORK TO WHICH IT RELATES WHICH HAS NOT BEEN REFERRED TOTHEM AND PRIOR APPROVAL OBTAINED

**DRAWING NOTES:**
1.
2.
3.
4.
5.

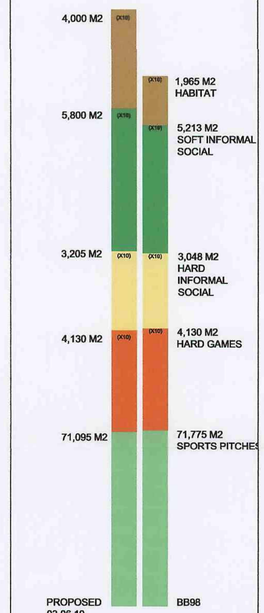


REMAINING AREA IS 'BUILDING AND ACCESS AREA'

RECEIVED
10 AUG 2010
CORPORATE MAIL ROOM

N

| REV | DATE | COMMENTS | DRN | CHK | APP |
|---|---|---|---|---|---|
| PL8 | 20.07.10 | Hard informal amends | MD | HB | HB |
| PL7 | 15.07.10 | Soft informal amends | MD | HB | HB |
| PL6 | 09.07.10 | Hard informal amends | MD | HB | HB |
| PL5 | 03.06.10 | Comments to 'AREAS' now designated to sharing N/E | MD | HB | HB |
| PL4 | 19.05.10 | Amends to Hard Social | MD | HB | HB |
| REV | DATE | COMMENTS | DRN | CHK | APP |

plincke

LEAMINGTON t: 01926 886 477/; 01926 883 456 e: midlands@plincke.co.uk
LONDON t: 020 7739 5358/; 020 7739 3539 e: london@plincke.co.uk
MANCHESTER t: 0161 237 02231; 0161 237 0238 e: north@plincke.co.uk
WINCHESTER t: 01962 843 929/; 01962 829 464 e: south@plincke.co.uk

PROJECT:
BARNSLEY BSF

TITLE:
WOMBWELL & FOULSTONE
BB98 / DCSF SITE AREAS MASTERPLAN SITE WIDE

CLIENT:
LOR

| SCALE: | STATUS: |
|---|---|
| 1:1000@A1 | PLANNING |

DRAWING:
BP4L_WOM_PLI_91_SW_00_01

| DATE: | DRN: | CHK: | APP: |
|---|---|---|---|
| 05.10 | MD | HB | |

JOB:
POB

JOBNO:
N10-09-02

FILE:




RECEIVED
10 AUG 2010
CORPORATE
MAIL ROOM

# FOULSTONE & WOMBWELL ALC

## Indicative Southern Entrance Approach Leading from Bus Drop Off

Planning 12th July 2010
FOULSTONE & WOMBWELL ALC

NTS

2010.00023 BP4L_WOM_AED_DR_00_BW_LL_008

Aedas

**Aedas Architects**
Aedas Architects Ltd
Parsonage Chambers
3 The Parsonage
Manchester M3 2HW
United Kingdom

T +44(0)161 8287900
F +44(0)161 8287930
E manchester@aedas.com
**aedas.com**

This drawing is to be read in conjunction with all related drawings. Do not scale from this drawing. All dimensions must be checked and verified on site before commencing any work or producing shop drawings. The originator should be notified immediately of any discrepancy. This drawing is copyright and remains the property of Aedas.