



SITE LAYOUT

SCALE 1:500

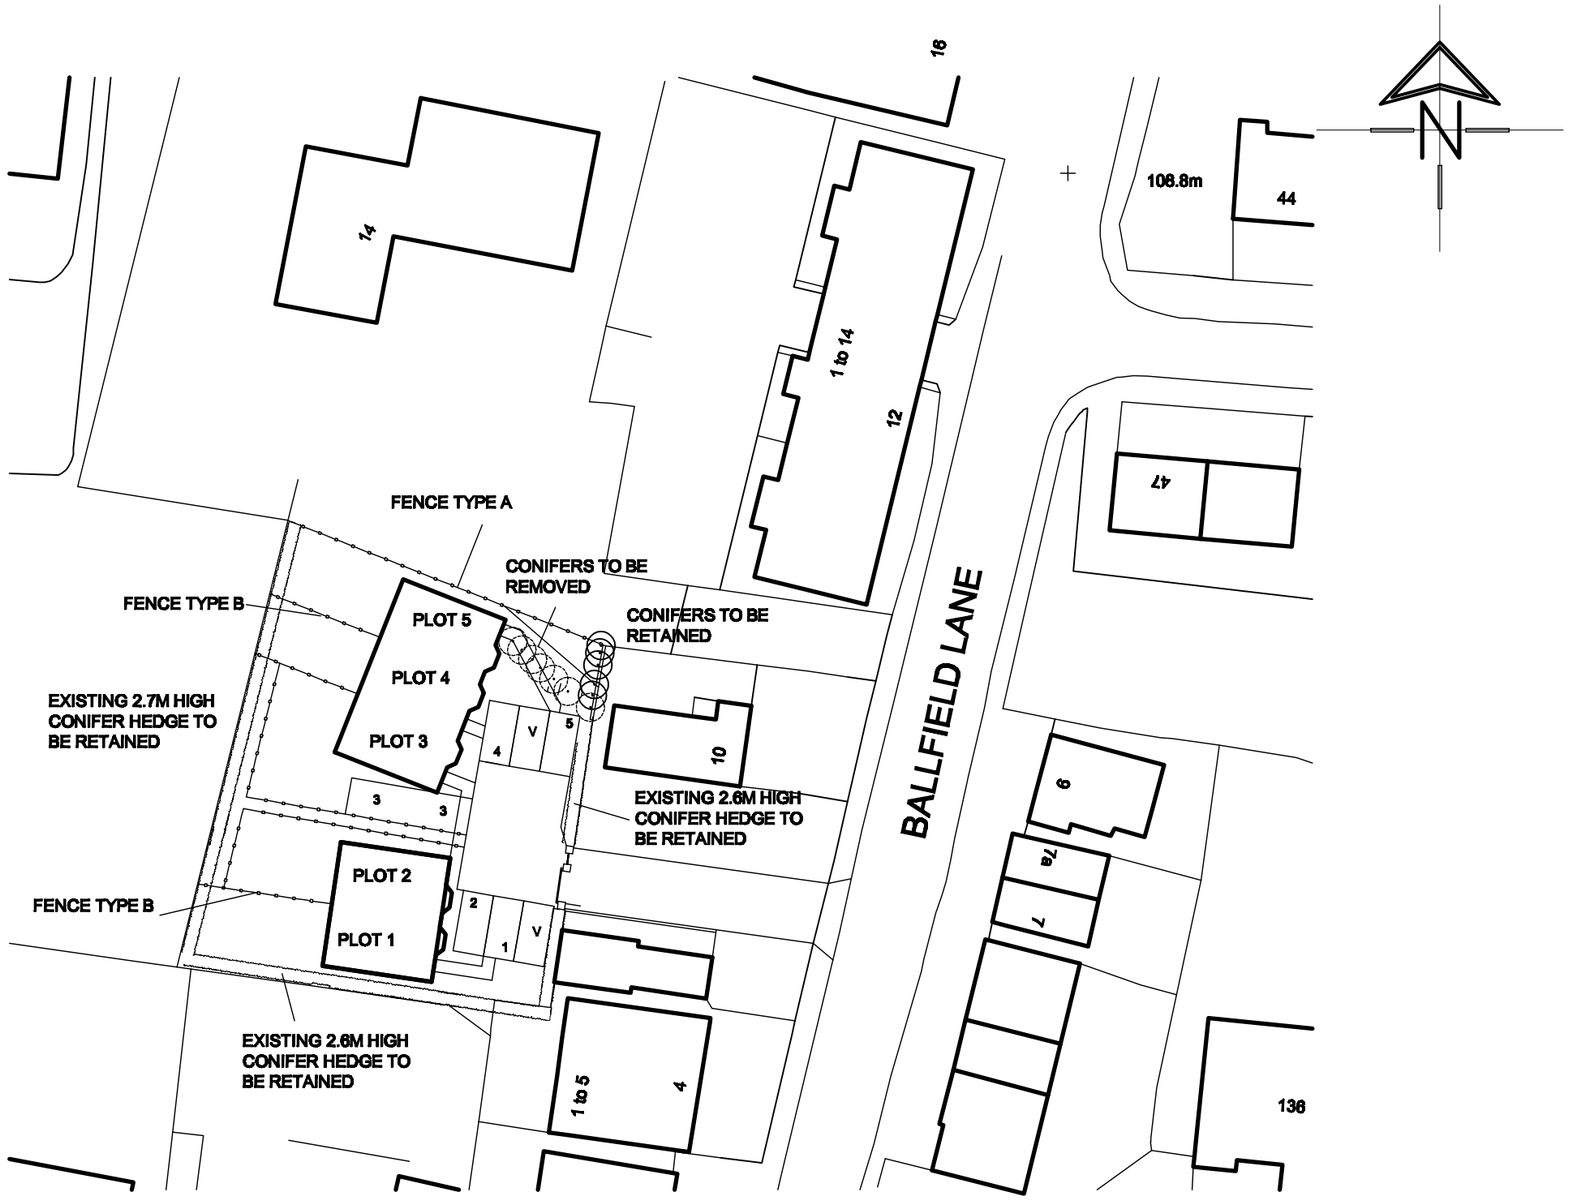

LOCATION PLAN

SCALE 1:1250

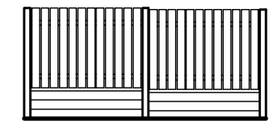


CONC POSTS

125/150MM DARK STAINED TIMBER FENCING AND RAILS

CONC GRAVEL BOARDS

FENCE TYPE A
1800MM HIGH

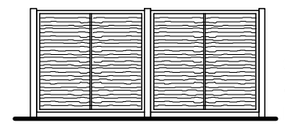

CONC POSTS

1800MM HIGH DARK STAINED TIMBER LARCH LAP FENCING PANELS

FENCE TYPE B
1800MM HIGH

White Agus Partnership

PROVIDENCE VILLA,
42 SACKVILLE STREET,
BARNSLEY.
S70 2DB

Phone: 01226 206462
Fax: 01226 283030
Email: info@whiteaguspartnership.co.uk
Web: www.whiteaguspartnership.co.uk

SURVEYORS AND BUILDING DESIGN CONSULTANTS

Project. RESIDENTIAL DEVELOPMENT BALLFIELD LANE, KEXBOROUGH BARNSLEY	Client. MASON BUILDING CONTRACTORS
Drawing Title. SITE PLAN (REVISED LAYOUT)	Date. MAY 2011 / Scale. AS SHOWN
	Ref. 10-104 / Dwg. No. 07 / Rev.

Date	Suffix	Description	Date	Suffix	Description