


Existing Ground Floor Plan
Scale 1:50

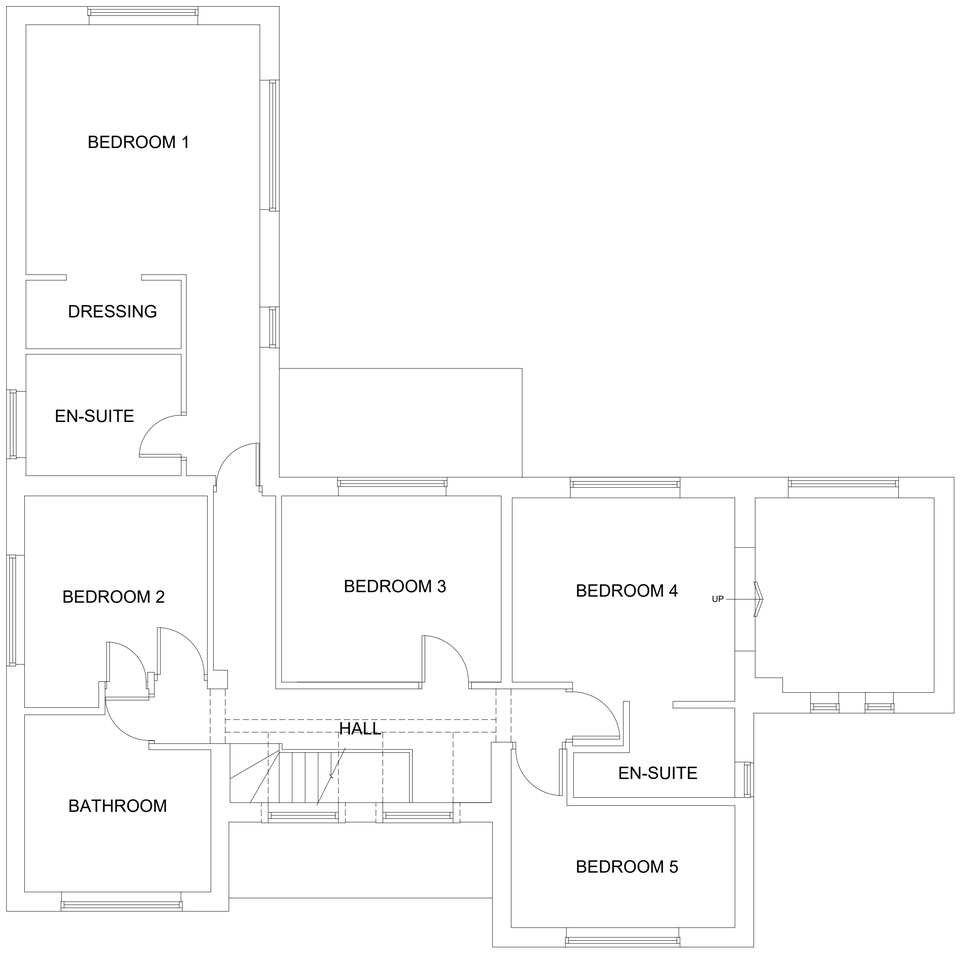

Existing First Floor Plan
Scale 1:50

White Agus PARTNERSHIP
OFFICE ONE
34 VICTORIA ROAD
BARNSLEY.
S70 2BU
Phone: 01226 208482
Fax: 01226 283030
Email: info@whiteaguspartnership.co.uk
Web: www.whiteaguspartnership.co.uk
ARCHITECTURAL SERVICES

Project.	Client.
PROPOSED EXTENSION AT OAKFIELD, INTAKE LANE BARNSLEY, S75 2HU	MR A. SELBY
Drawing Title. EXISTING FLOOR PLANS	Date. NOVEMBER 2018 / Scale. 1:50 @ A1
	Ref. 18-099 / Dwg. No. 01 / Rev.

Date	Suffix	Description	Date	Suffix	Description