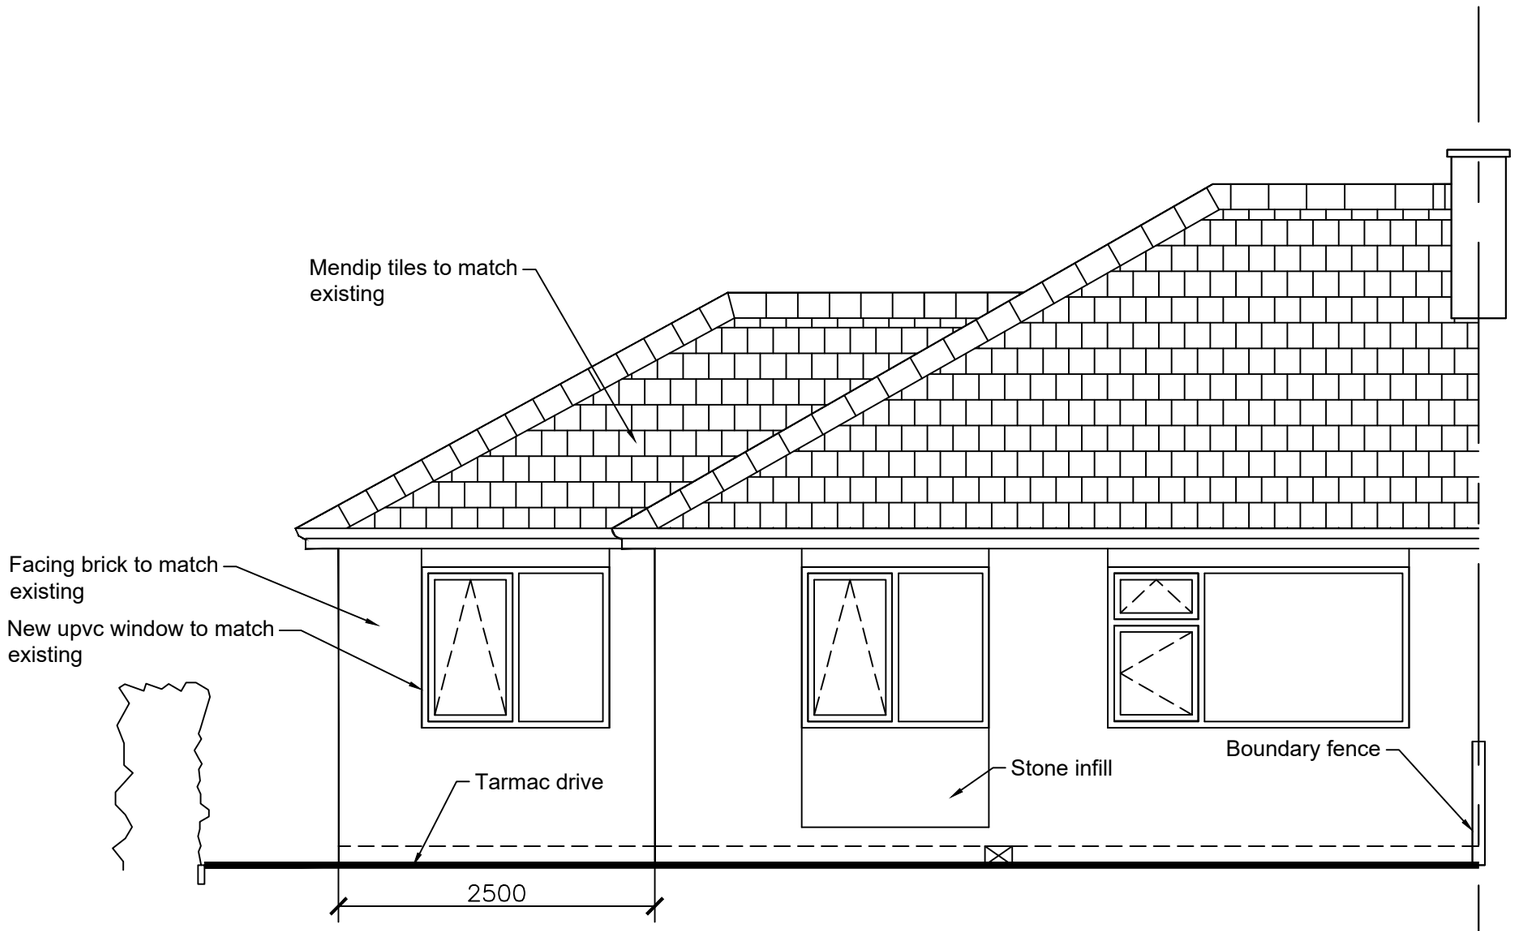


Proposed Front Elevation
1:50

Revisions	A. Window to extension added	10-12-23
This drawing is for planning permission only and is not a construction drawing.		
Drawing Title	PROPOSED-FRONT-ELEVATION	
Job No. - Dwg No.	RLDF/2023/06A .	-
Client:	Ruth Lister and David Frost 3a Edgehill Road Staincross; Barnsley S75 6NG .	
Scale.	1:50	