



PROPOSED WEST ELEVATION
SCALE 1:25

PROPOSED GOLD WINDOW VINYL WITH BLACK OUTLINE AND DROP SHADOW

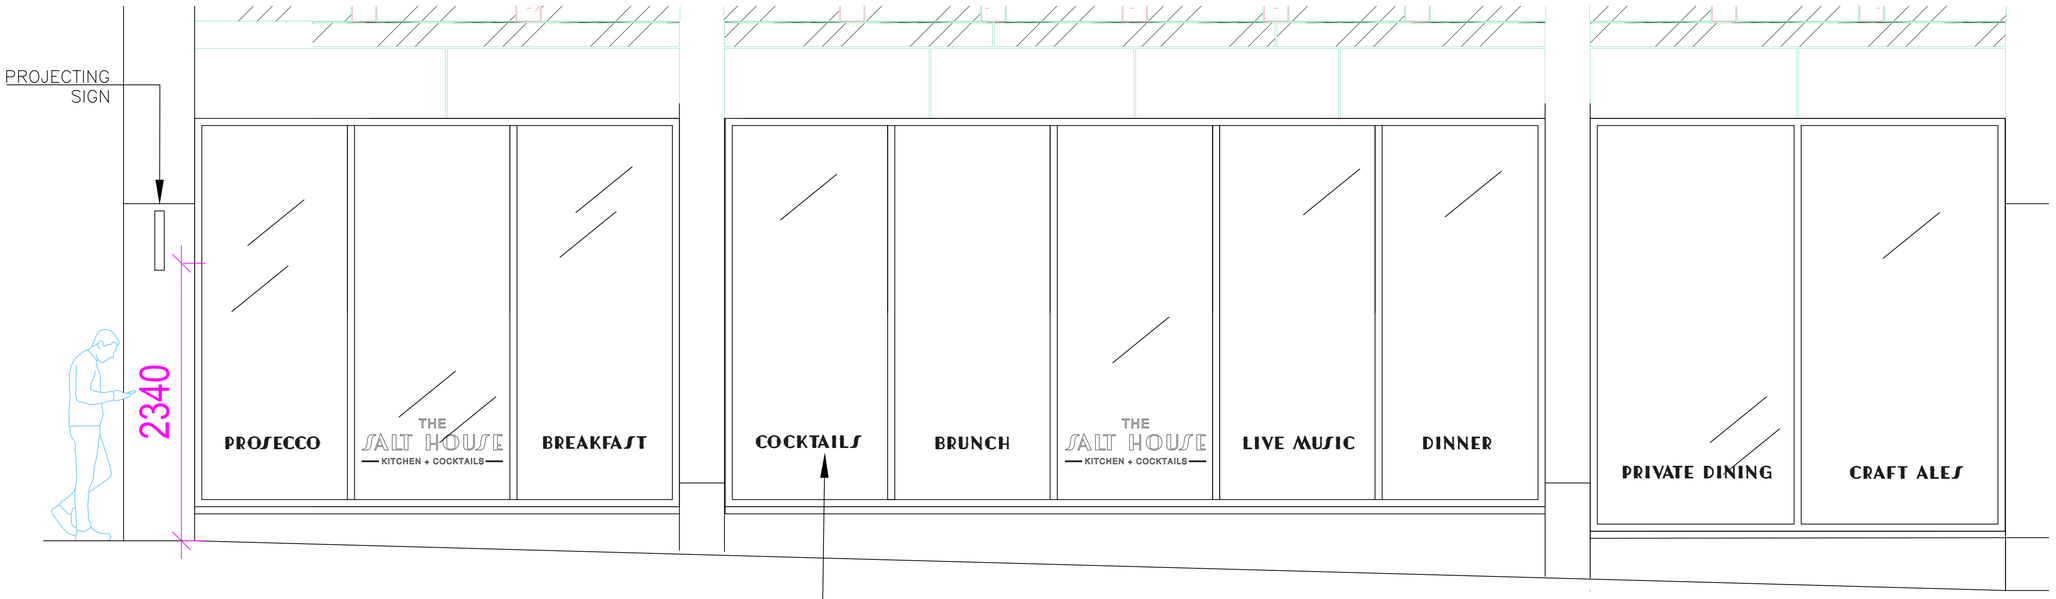

window vinyl example NTS

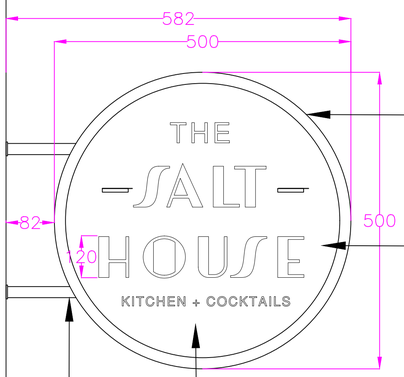


PROPOSED 30MM BRASS RIM AND RETURN EDGING

PROPOSED 5MM OPAL ACRYLIC SHEET TO BE INTERNALLY LIT WITH WARM WHITE LED (DOUBLE SIDED)

PROPOSED BLACK VINYL CUT LETTERS

PROPOSED 30MM BLACK POWDER COATED ARM BRACKETS TO BE FIXED SECURELY THROUGH PILASTER WITH NON FERROUS FIXINGS BY SIGNAGE CONTRACTOR

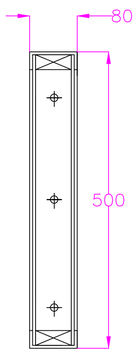

PROPOSED PROJECTING SIGN SECTION
SCALE 1:5



Projecting sign example NTS

Notes:

REV:	DESCRIPTION:	BY:	DATE:
A	Size of sign reduced to 500mm diameter	CC	04.01

STATUS:

3C
www.3C-UK.com
07505825615
Penistone 1
Regent Court
St Marys Place
Penistone
S36 6DT

CLIENT: 3C GROUP
PENISTONE 1
PENISTON
S36 6DT

ARCHITECT: 3C GROUP
PENISTON 1
PENISTON
S36 6DT

SITE: SALT ROCK
THE GLASSWORKS

TITLE: PROPOSED PROJECTING SIGN

SCALE AT A1:	DATE:	DRAWN:	CHECKED:
	01/11/2021	CC	CC

DRAWING NO: 3C/SR/001/022

REVISION: A