
THIS DRAWING TO BE READ IN CONJUNCTION WITH
DWG NO'S GR 13 007, 008 & 010

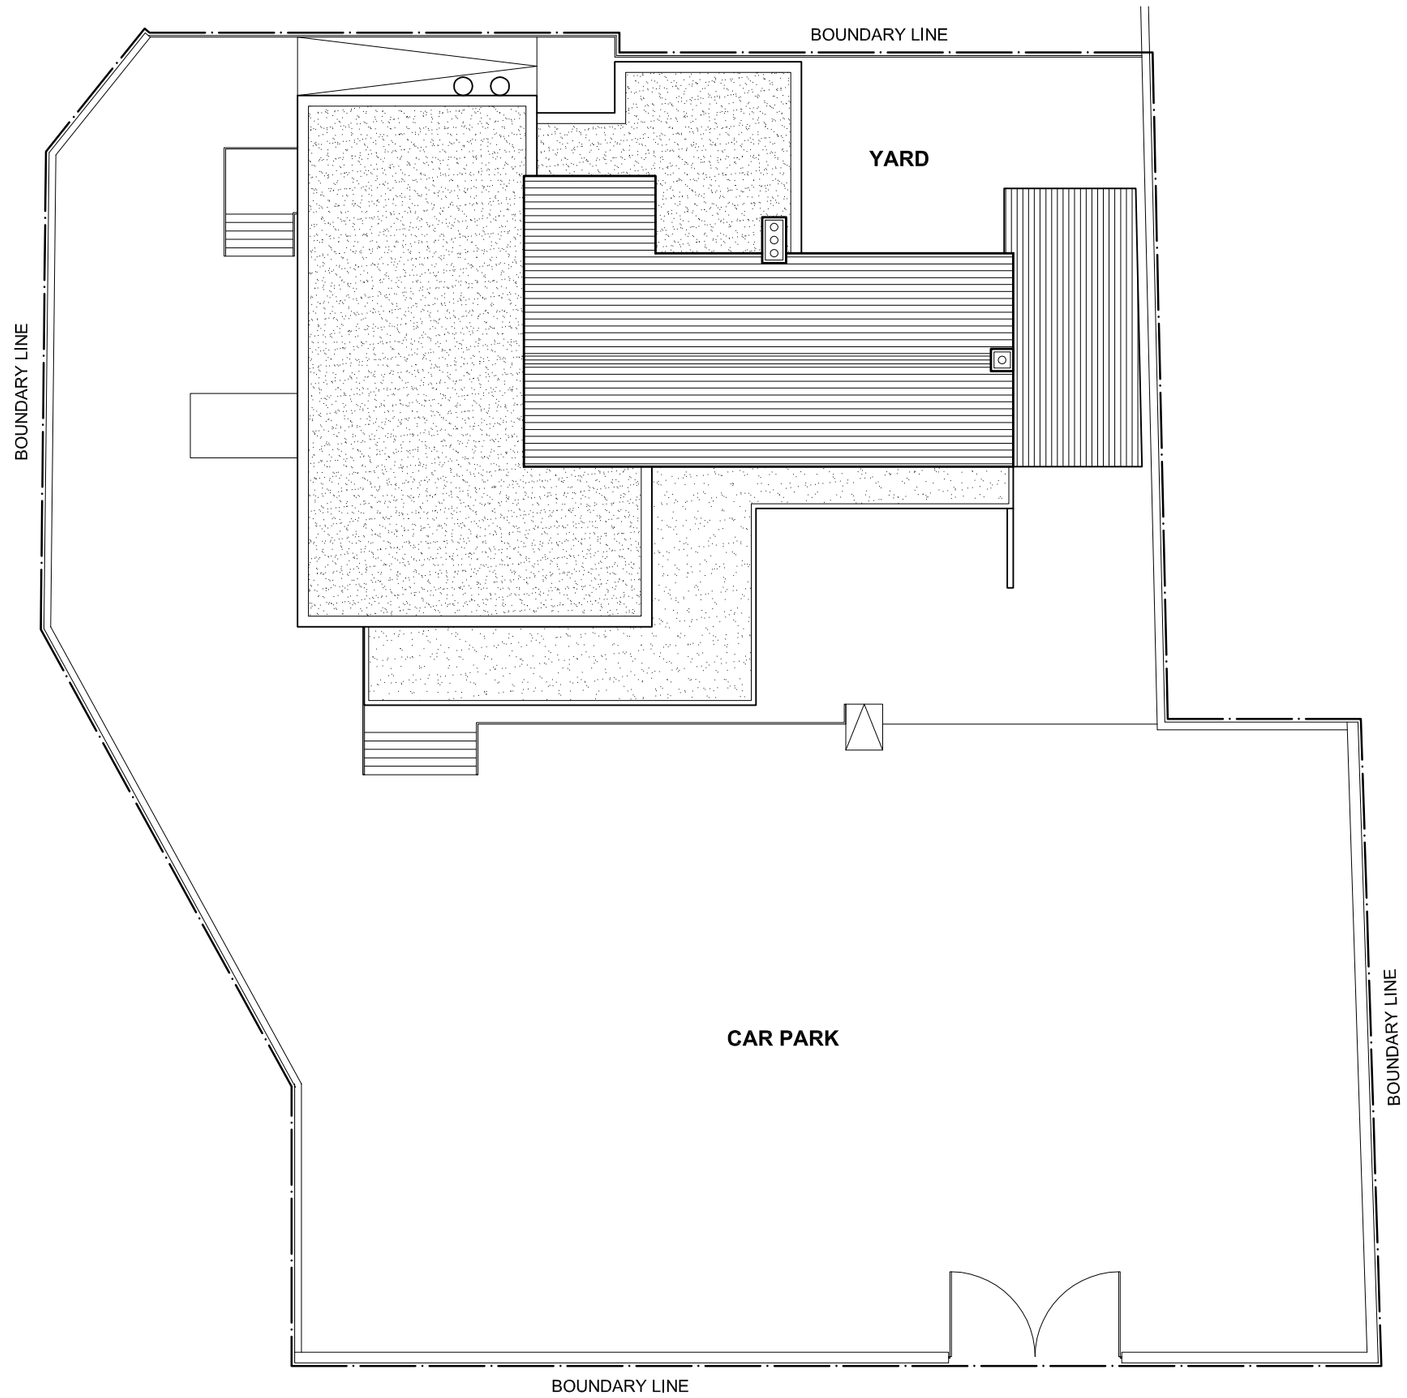

EXISTING SITE PLAN
SCALE - 1:200

GENERAL NOTES

REVISIONS

DIMENSIONS ARE TO BE VERIFIED ON SITE AND ANY DISCREPANCIES REPORTED TO THE DESIGNER. IF IN DOUBT ASK ! ALL WORK TO COMPLY TO CURRENT BUILDING REGULATIONS , AND TO BE IN ACCORDANCE WITH BRITISH STANDARDS AND CODES OF PRACTICE.

identity | interior design
partnership

84 TOWN STREET - HORSFORTH - LEEDS - LS18 4AP
tel : 0113 258 5391 fax : 0113 258 0875
e-mail:post@iidp.co.uk
www.iidp.co.uk

PROJECT.

Heron Foods - Proposed Retail Unit
Neville Avenue
Kendray
Barnsley

CLIENT.	SIGNED.
Ogden Waller Group	

DRAWING TITLE.

Existing Site Plan

DRAWING NO.	SCALE.	DATE.
GR / 13 / 009	1 : 200	26 / 02 / 14

DRAWN BY.

M. FLETCHER